




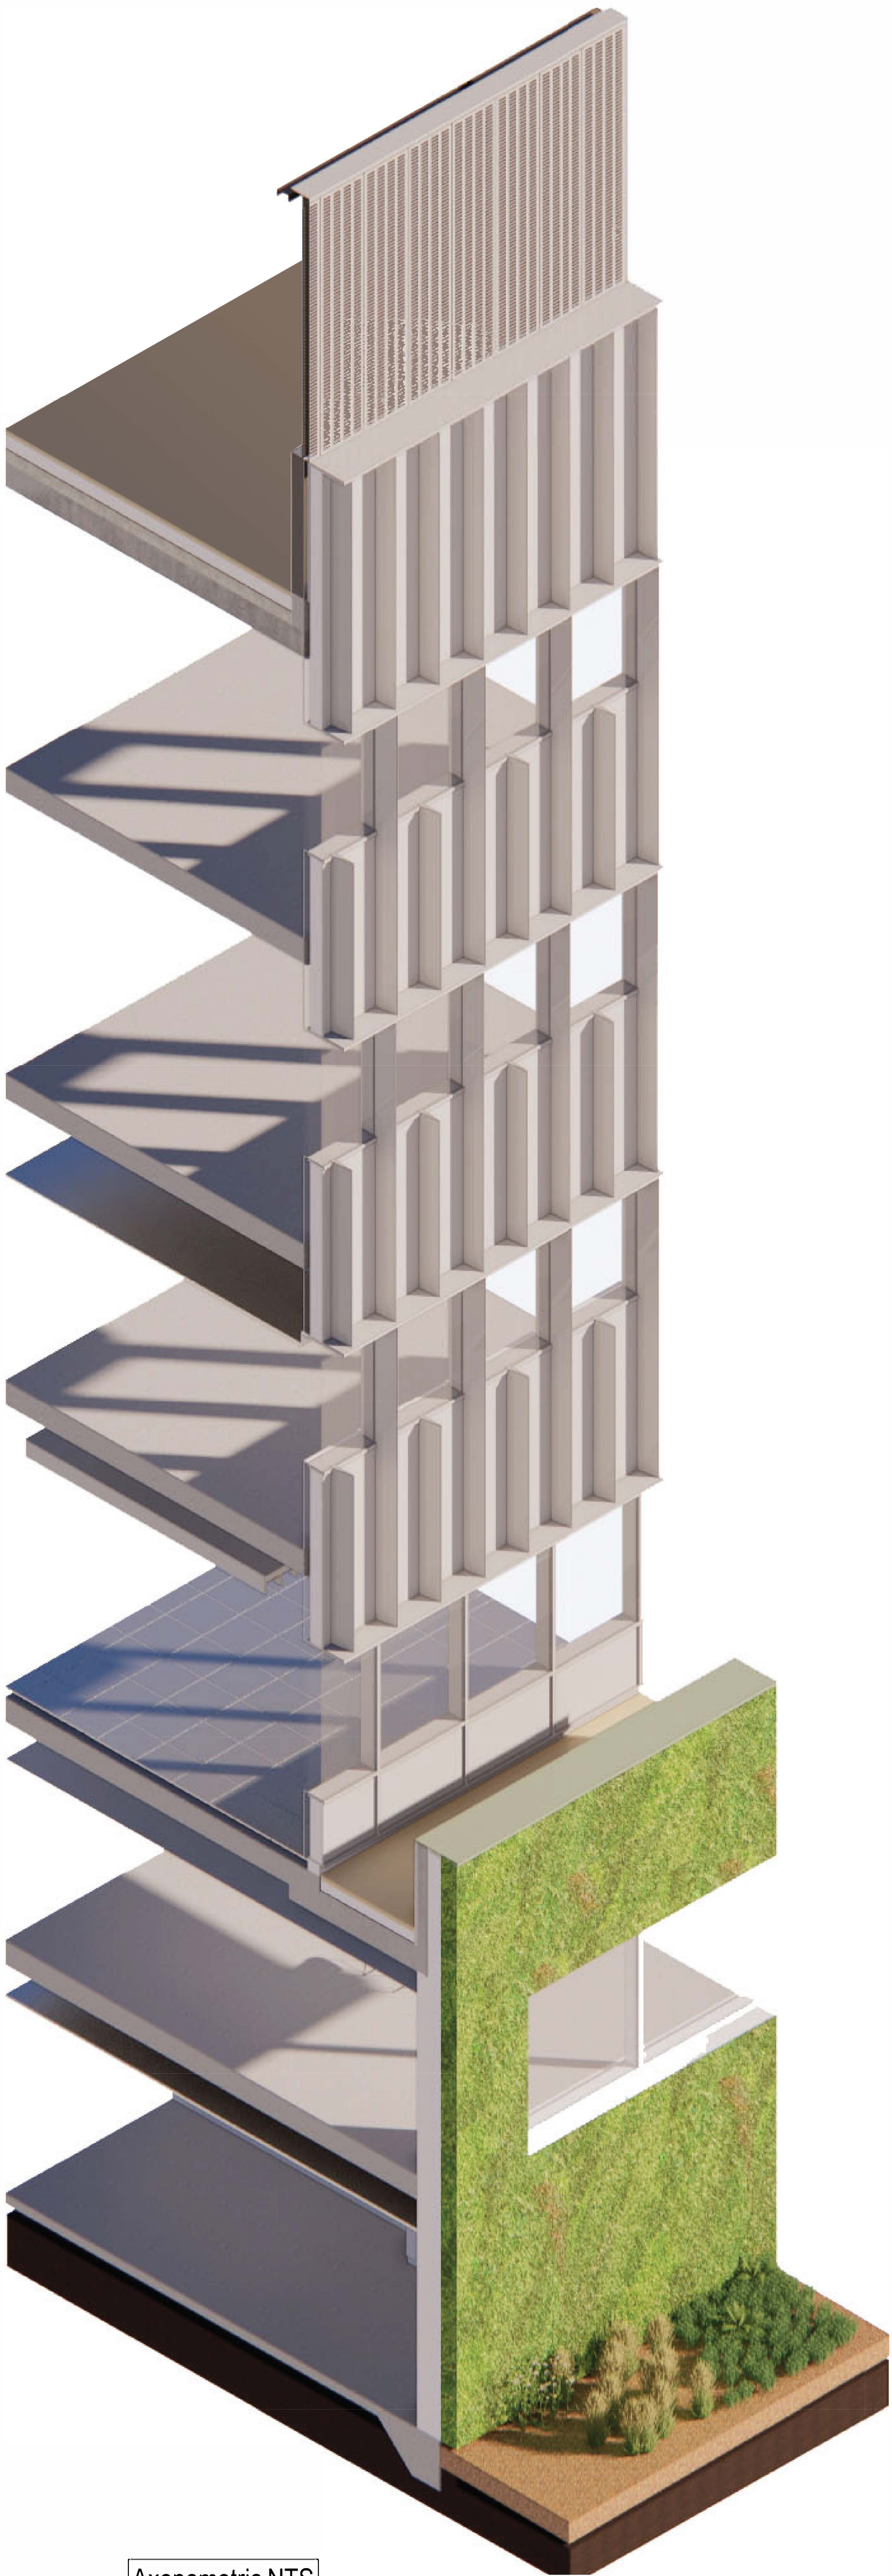

Axonometric NTS

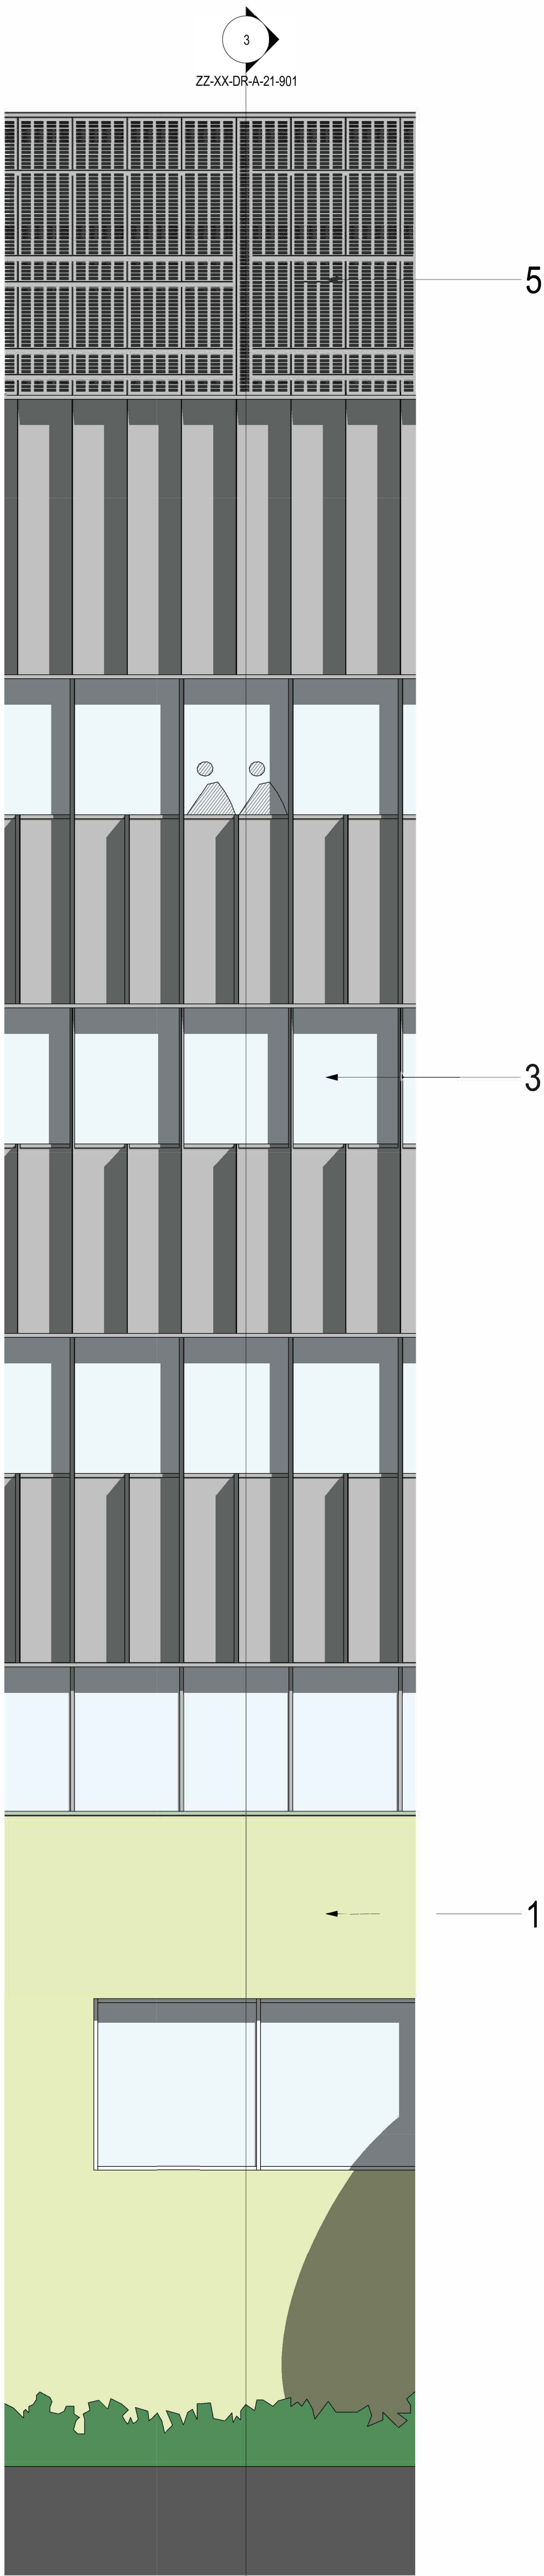

Elevation 1:50

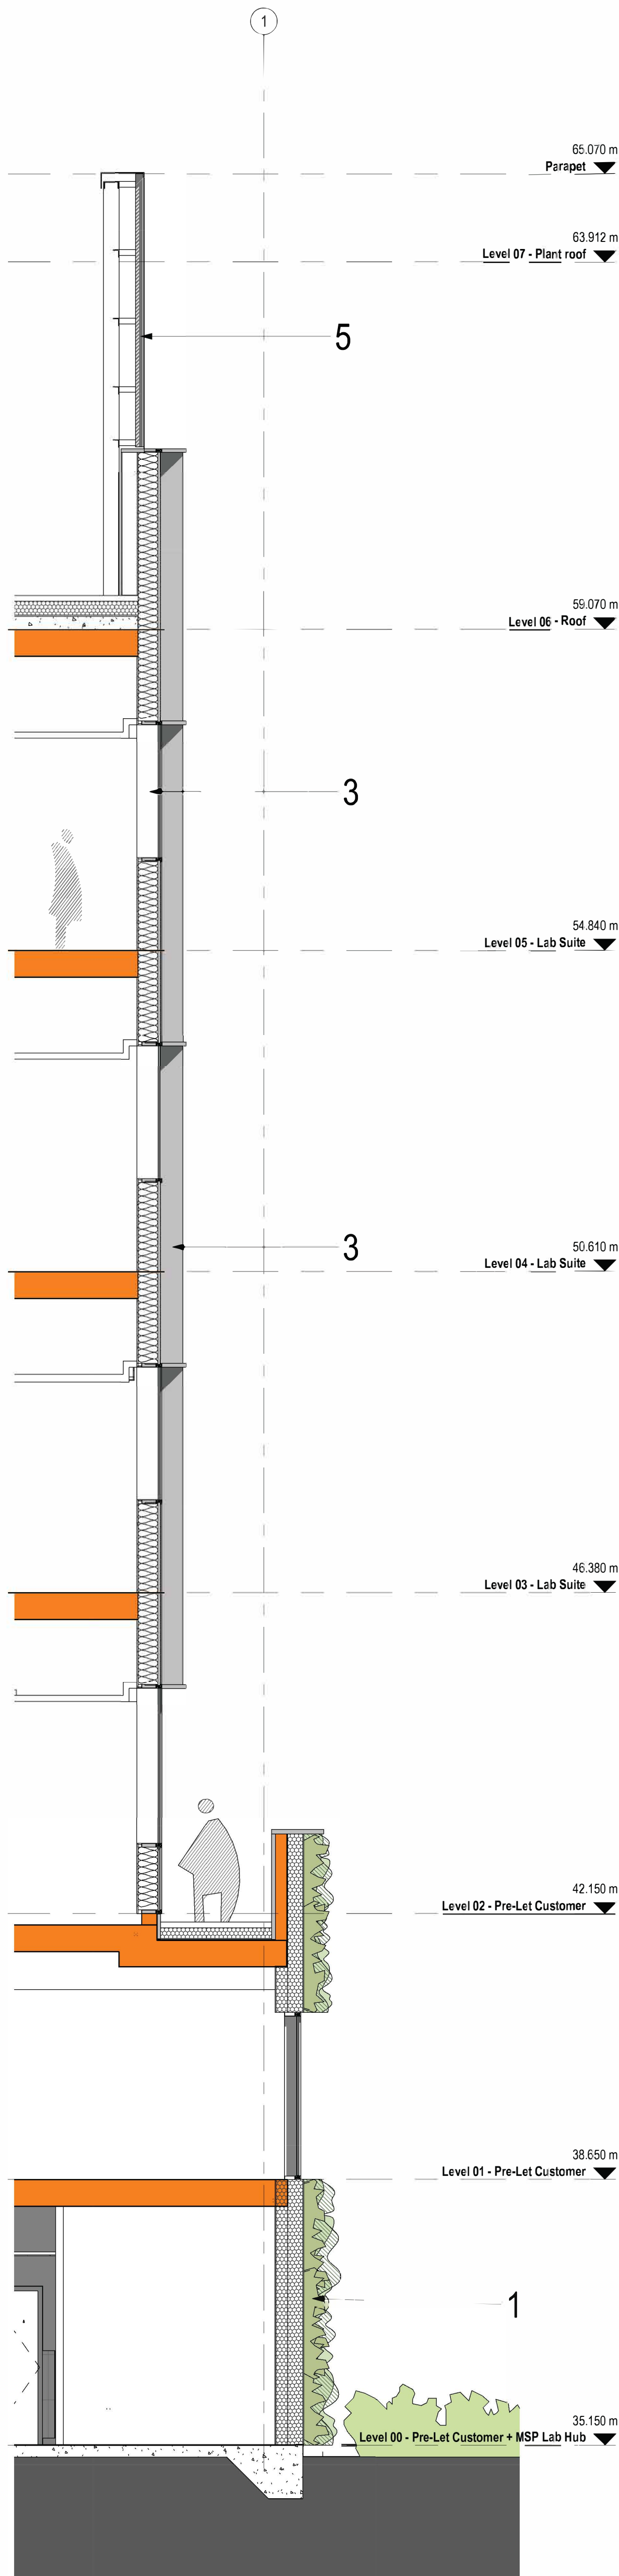

Section 1:50

- ① - Green Wall - Irrigated system
- ② - Green Wall - Climbing plants supported by stainless wire system fixed through anodised aluminium rainscreen
- ③ - Anodised aluminium curtain wall system with projecting fin caps to vertical and horizontal junctions
- ④ - Anodised aluminium rainscreen cladding system with shadow gap to horizontal and vertical joints
- ⑤ - Perforated anodised aluminium rainscreen cladding system with shadow gap to horizontal and vertical joints

