


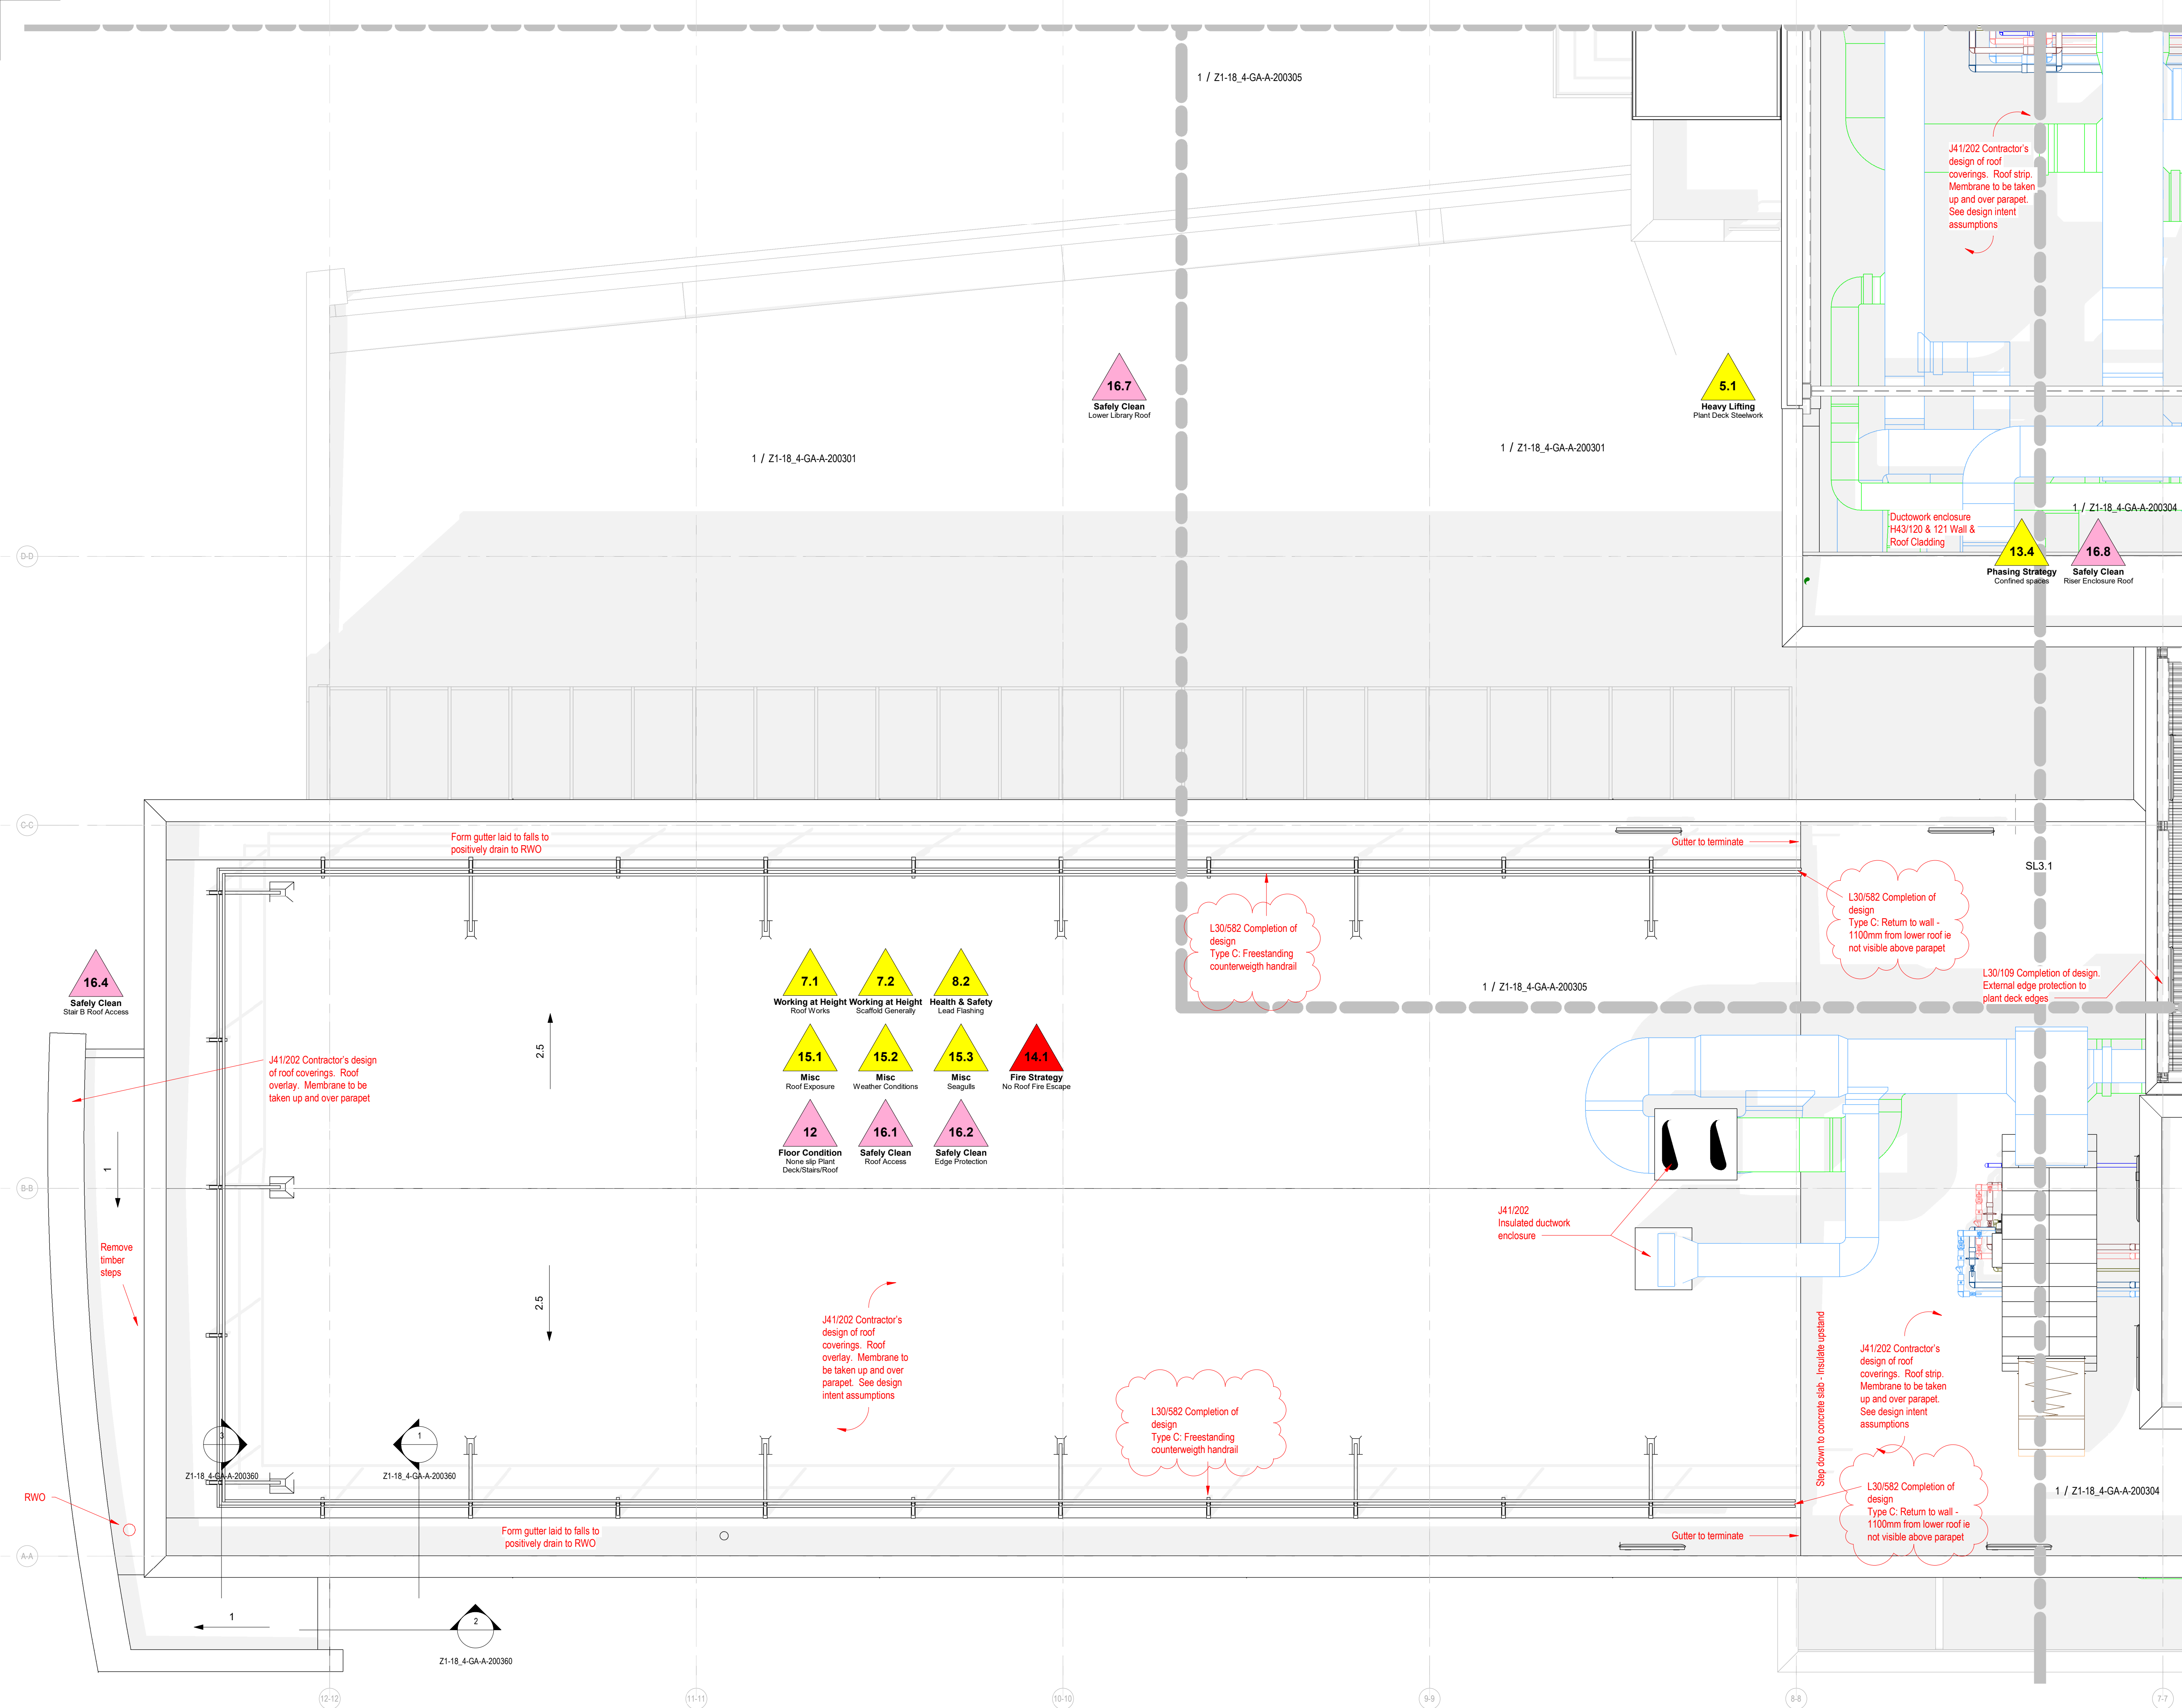

IAN PALMER ARCHITECTS SHALL HAVE NO RESPONSIBILITY FOR ANY USE MADE OF THIS DOCUMENT OTHER THAN FOR THAT WHICH IT WAS PREPARED AND ISSUED.

ALL DIMENSIONS SHOULD BE CHECKED ON SITE.

DO NOT SCALE FROM THIS DRAWING

ANY DRAWING ERRORS OR DIVERGENCIES SHOULD BE BROUGHT TO THE ATTENTION OF IAN PALMER ARCHITECTS AT THE ADDRESS SHOWN BELOW.

BEFORE WORK COMMENCES DRAWINGS SHALL BE READ IN CONJUNCTION WITH ALL RELEVANT INFORMATION INCLUDING: DESIGN RISK MANAGEMENT TOOLKIT (DRM)001 & 002

NOTES

Refer to Design Risk Management Toolkit P230721(DRM)A001

▲ Significant Design Risk (SDR)

▲ Significant Workplace Design Risk (WDR)

DRM & WDR

1 : 50

C03 Counterbalance guarding added	ICP	ICP	07.08.24
C02 Structure & MEP updates	ICP	ICP	23.07.24
C01 Construction Issue	ICP	ICP	03.06.24
P05 DRM added	ICP	ICP	19.04.24
P04 Escape stair omitted	ICP	ICP	10.04.24
P03 General updates	ICP	ICP	27.03.24
P02 General mods	ICP	ICP	05.03.24
P01 First issue	ICP	ICP	05.01.24

REVISION	DESCRIPTION	DRAWN	CHECKED	DATE
001	Initial Issue			

CLIENT	
--------	--

IAN PALMER ARCHITECTS

Haweswater
Moss Lane
Silverdale
Carnforth
Lancashire
LA5 0SS

Info@ianpalmerarchitects.com
www.ianpalmerarchitects.com

PROJECT TITLE	Royal Northern College of Music		
P000001			
DRAWING TITLE	Level 6 Fly Tower (65') Phase 18.4 - Zone 2 - Dependent 1		
SCALE	@ A1		
DATE FIRST ISSUED	05.01.24		
DRAWING NO.	PR1-IPA-Z1-18_4-GA-A-200303	REVISION	C03