


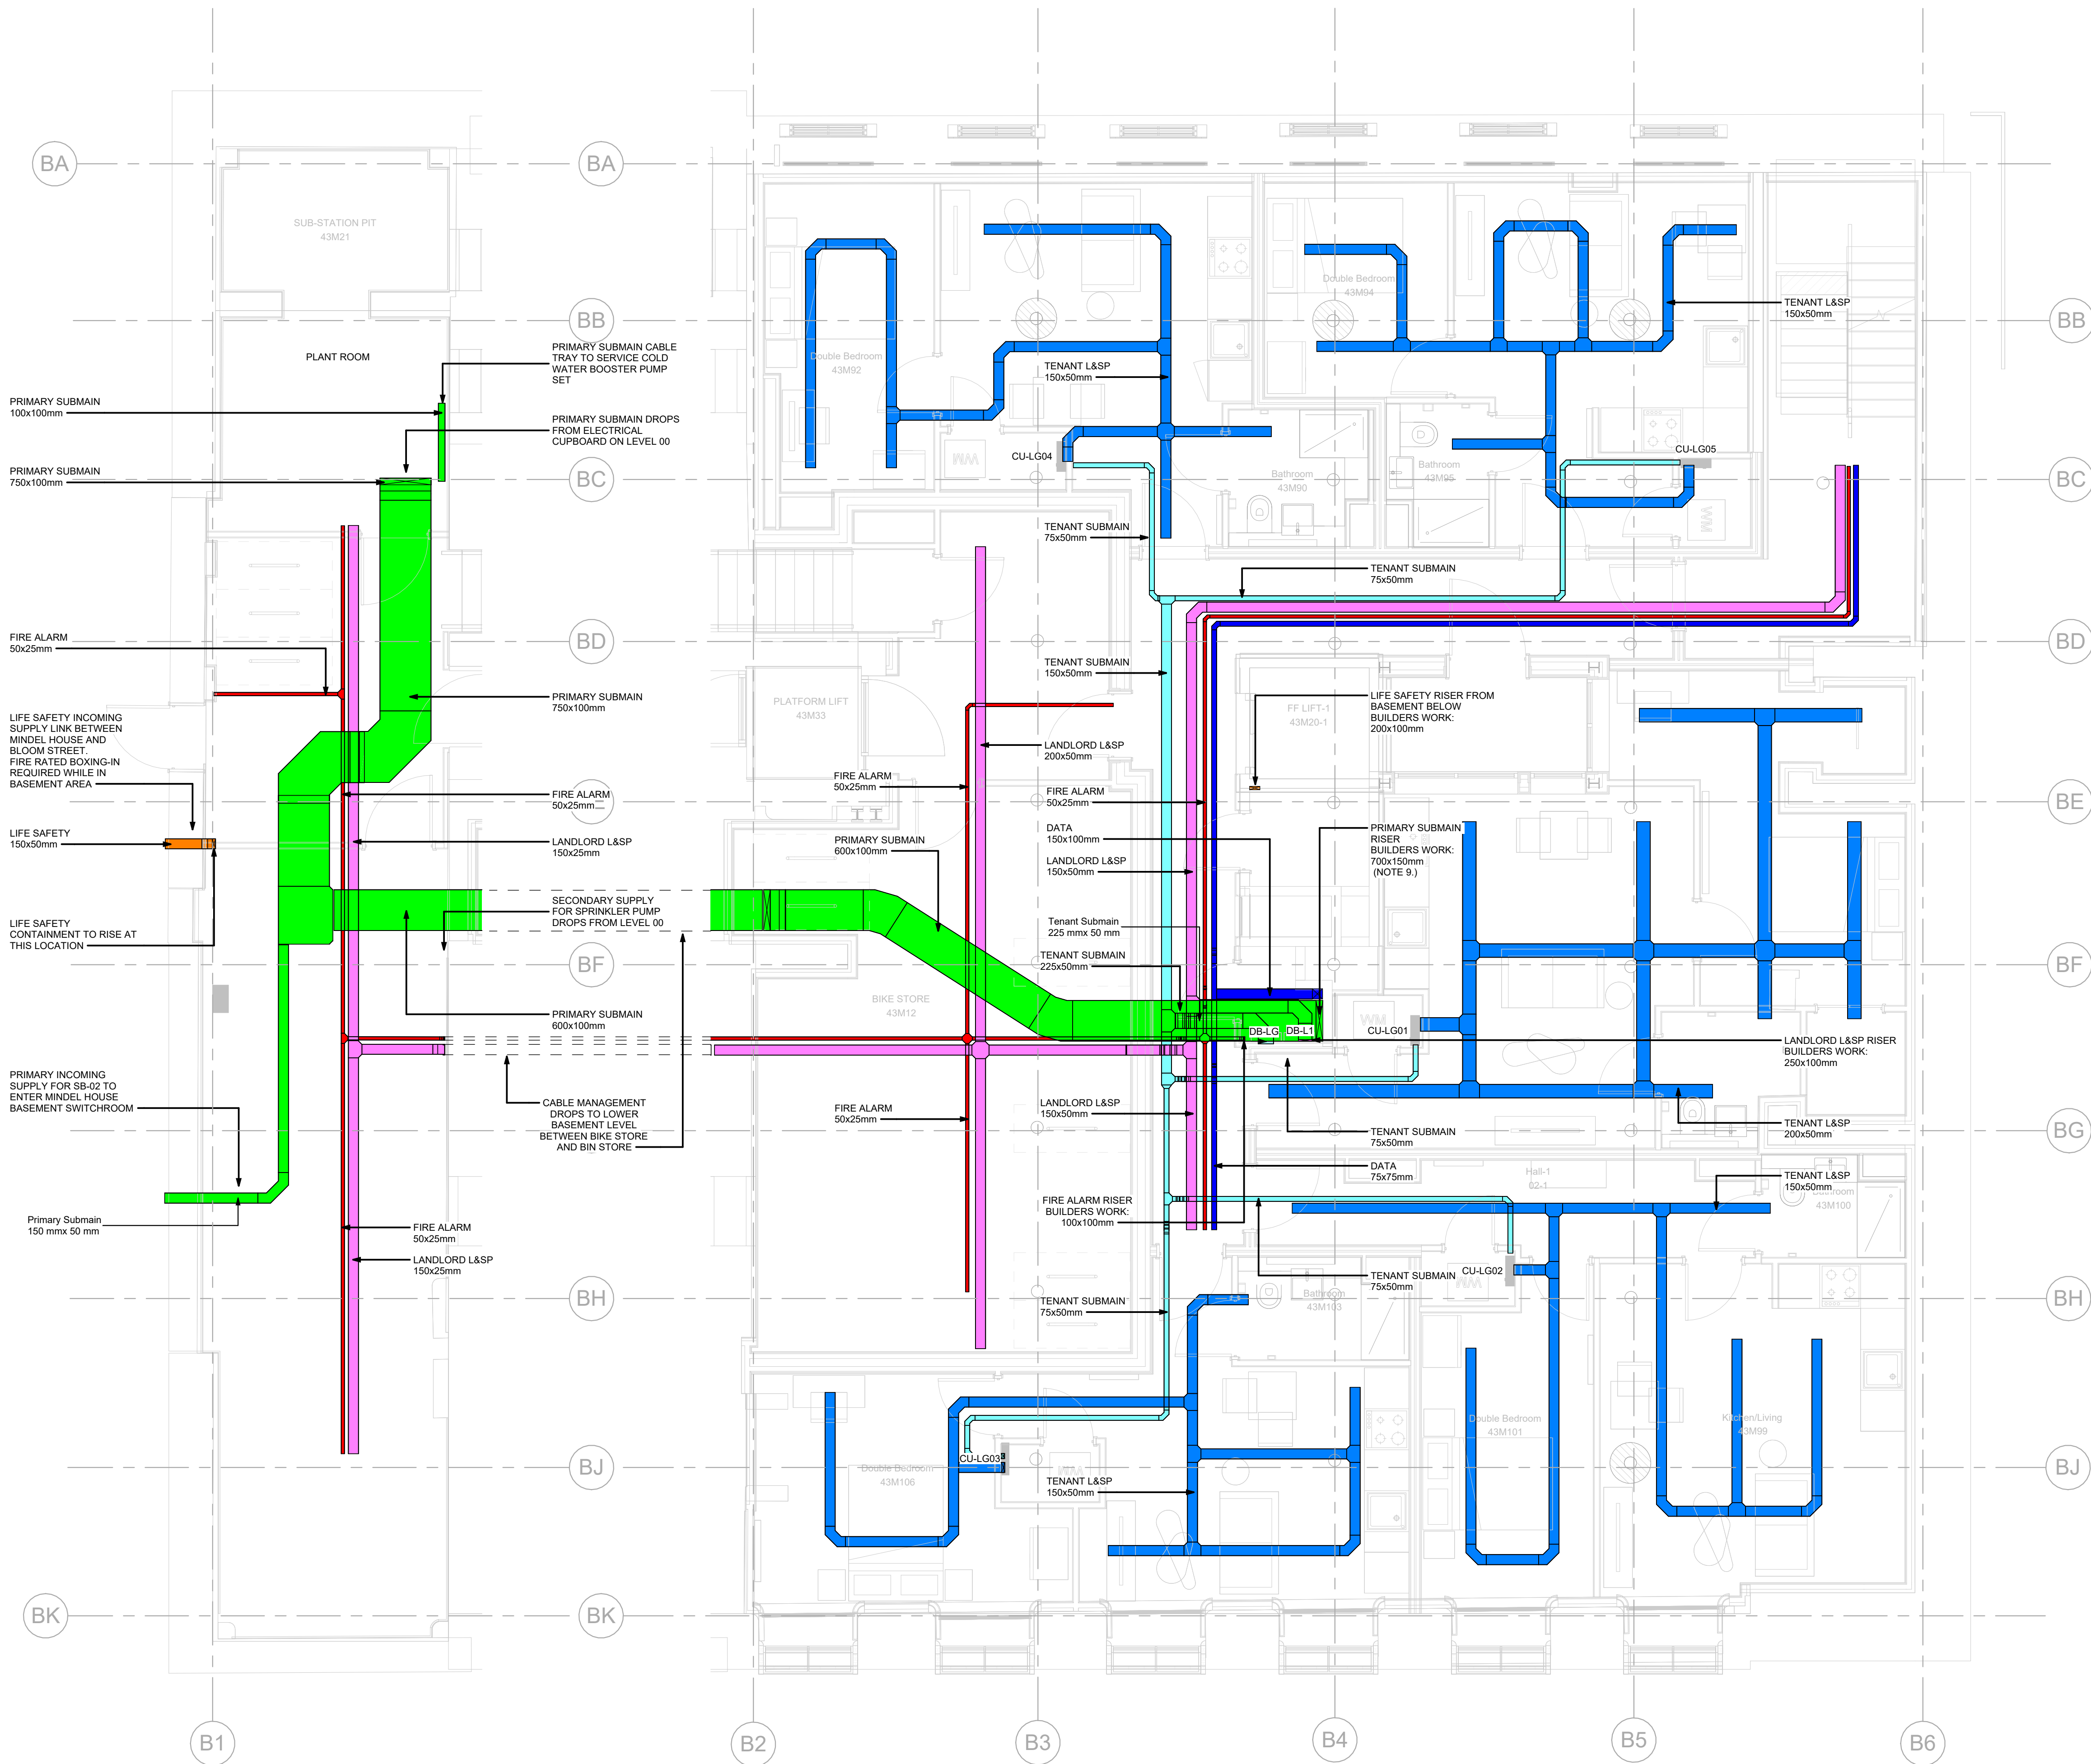

- LEGEND**
- Data Trunking
 - Fire Alarm Tray
 - Landlord L&SP Tray
 - Tenant L&SP Tray c/w Divider
 - Tenant Submain Tray
 - Life Safety Submain Tray
 - Primary Submain Ladder
- NOTES**
- DO NOT SCALE FROM THIS DRAWING, IF IN DOUBT REQUEST FURTHER INFORMATION.
 - THIS DRAWING SHALL BE READ IN CONJUNCTION WITH THE MAIN CONTRACT CONDITIONS, THE BUILDING SERVICES SPECIFICATION AND SCHEDULES, THE ARCHITECT'S DRAWINGS.
 - REFER TO ARCHITECTS DRAWINGS FOR DETAILS OF ALL SETTING OUT INFORMATION. NO DIMENSIONS SHALL BE MEASURED FROM THIS DRAWING.
 - ANY OBSERVED DISCREPANCY WITH THIS DRAWING MUST BE REPORTED AND CLARIFICATION SOUGHT.
 - THE COMPLETE ELECTRICAL INSTALLATION SHALL BE IN ACCORDANCE WITH BS 7671, BS 5266, BS EN 12464.
 - THE CONTRACTOR SHALL ALLOW FOR THE SUPPLY, INSTALLATION AND COMMISSIONING OF ALL SYSTEMS AS GENERALLY SHOWN.
 - CONTRACTOR TO FULLY CO-ORDINATE THE CONTAINMENT ROUTES WITH THE STRUCTURAL ENGINEER PRIOR TO THE COMMENCEMENT OF ANY INSTALLATION OR CORE DRILLING/PENETRATIONS WORKS AND ADVISE OF ANY DISCREPANCIES.
 - DATA CABLING WITHIN APARTMENTS TO BE ROUTED ON TENANT L&SP CABLE TRAY. CABLE TRAY SHALL USE A DIVIDER BETWEEN POWER AND DATA CABLES.
 - PRIMARY SUBMAIN CABLES TO TEE OFF MAIN CABLE LADDER IN RISER AND BE ROUTED ON VERTICAL CABLE TRAY FIXED TO WALL AT LOW LEVEL TO TERMINATE INTO UNDERSIDE OF DISTRIBUTION BOARDS.
 - ALL GALVANISED CONDUIT DROPS SHALL BE INSTALLED WITH THE PRODUCT TEXT/STAMP ROTATED TO THE WALL SO NOT TO BE VISIBLE.

28/11/2024	Revised Based on Updated Arch Model	P03	MS/UR
28/06/2024	Amended Inline with Client Comments	P02	MS
14/06/2024	Issued for Tender	P01	MS

Date	Description	Rev.	By

Revision Description



hulley & kirkwood
consulting engineers

Manchester Office
2 Commercial Street
Castlefield
Manchester
M15 4RQ
T: 0161 832 2030
E: hk.manchester@hulley.co.uk

...Making Buildings Work					
Project: Piccadilly Warehouse, Bloom Street					
Drawing Title: CONTAINMENT LAYOUT LEVEL B1					
ISO 19650 Drawing Number: 24006-HAK-BS-B1-DR-E-61001					
Project	Originator	Functional Breakdown	Spatial Breakdown	Form	Discipline
Scale:	As indicated	Creation Date:	10/05/2024		
Revision:	P03	Rev Date:	28/11/2024		
Drawn By:	M.Smith	Checked By:	D.Farrimond		
		Approved By:	P.Metcalf		
Arch Rev:	24006-HFR-BS-ZZ-M3-A-9801_P3				
Struct Rev:	N/A				
Issue Status: TENDER					

2 610-Z2-B2-01-CONTAINMENT
1 : 50

1 610-Z1-B1-01-CONTAINMENT
1 : 50