



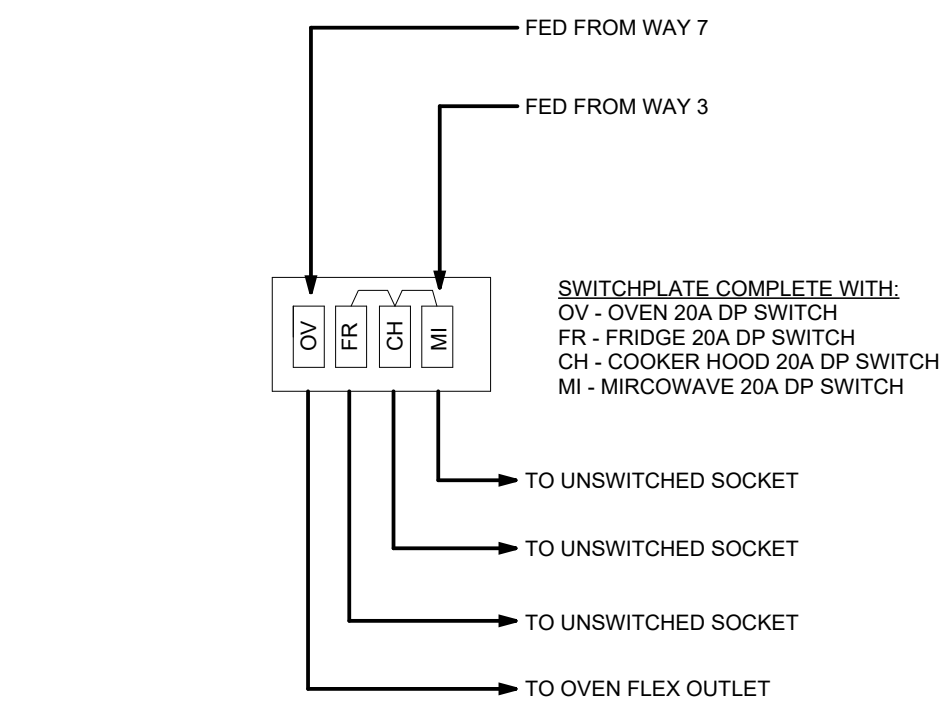


DETAIL A:
TYPICAL 4-GANG MULTI-APPLIANCE SWITCHPLATE

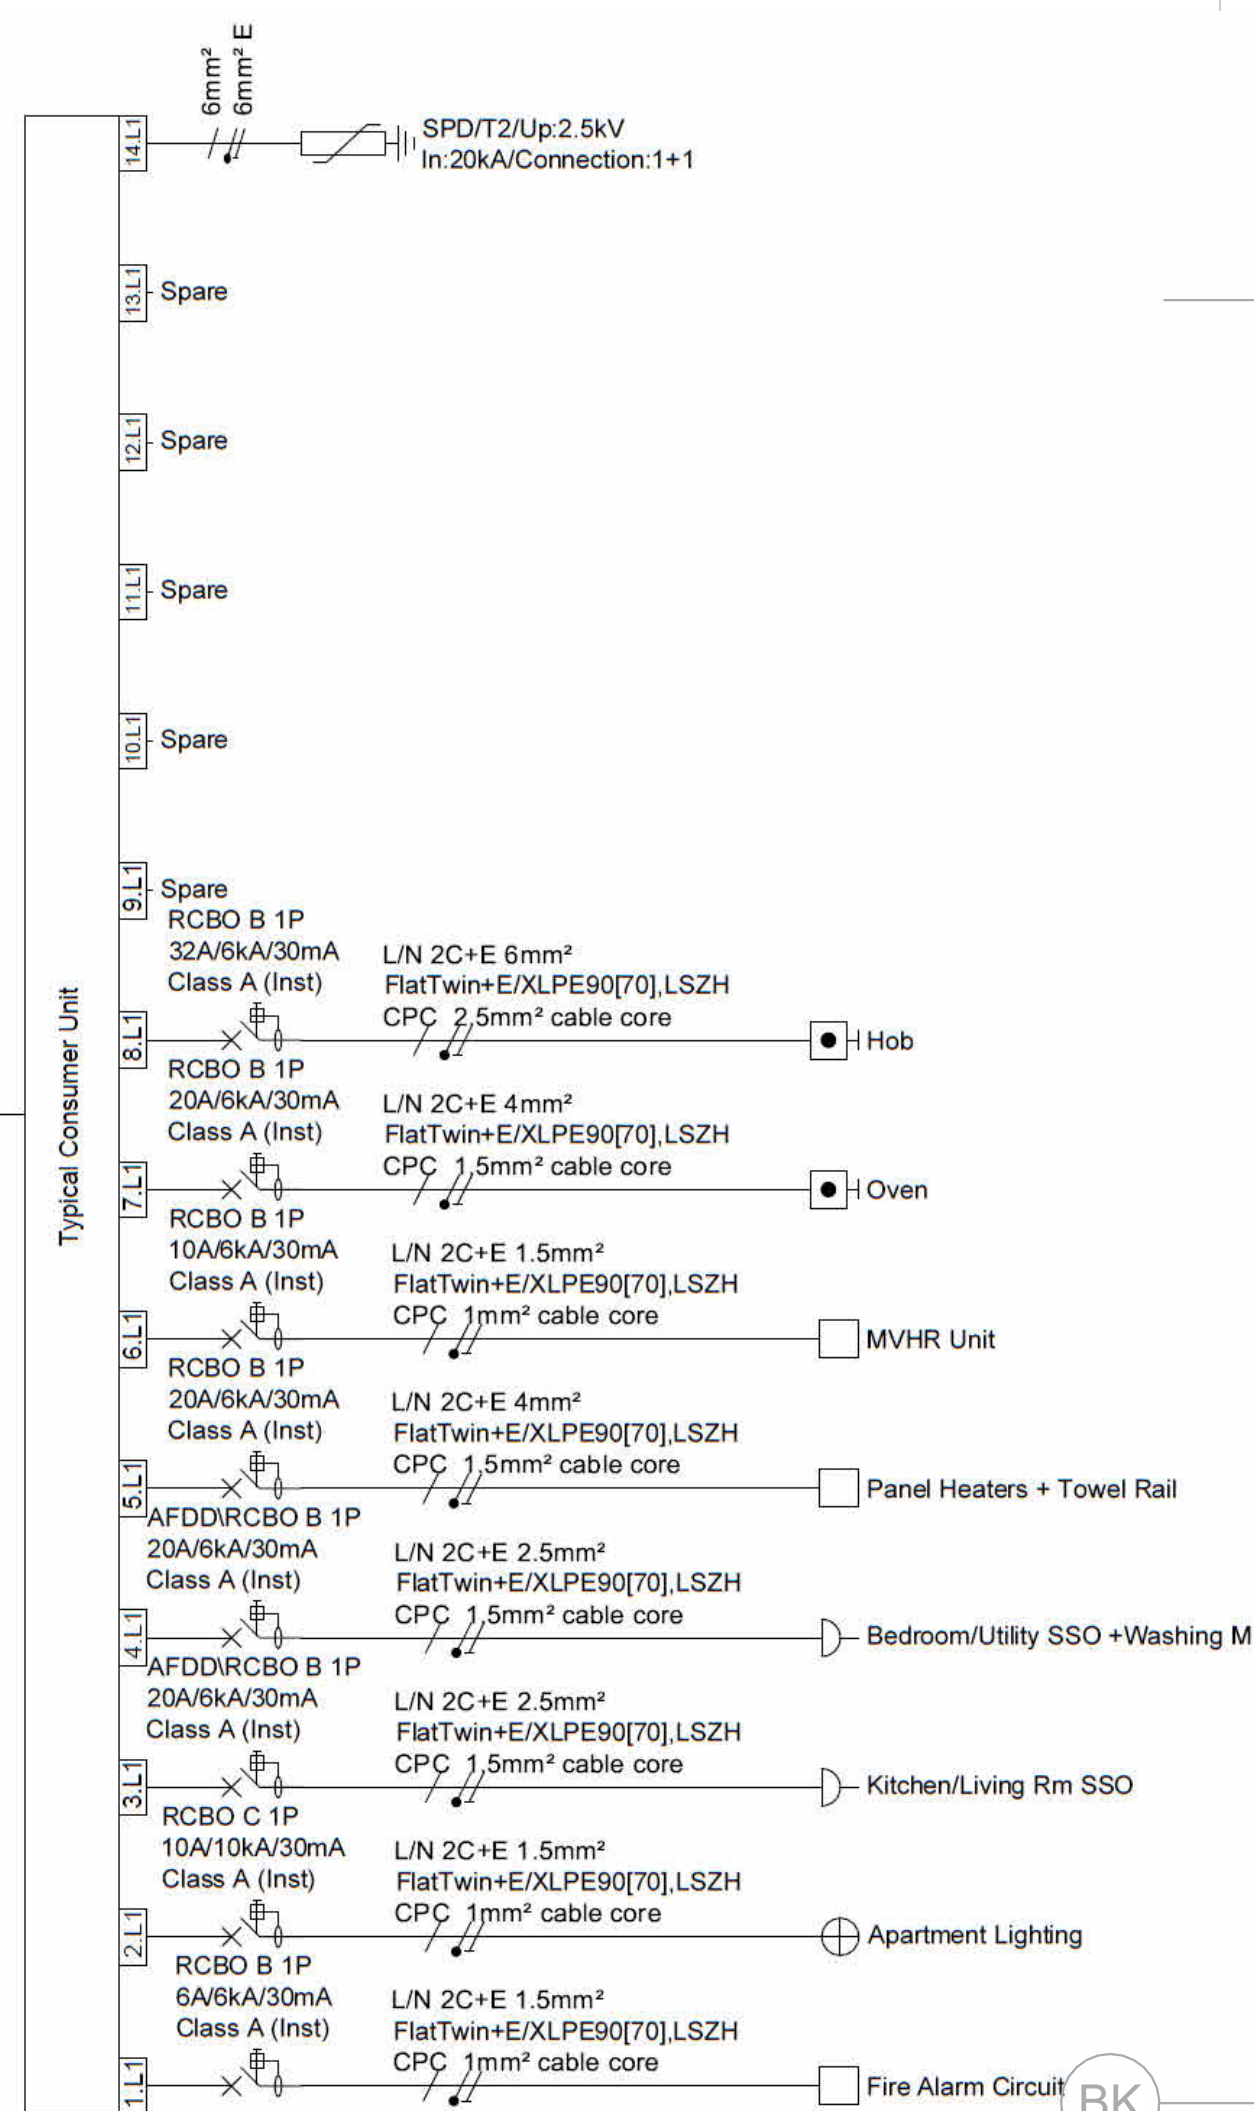

DETAIL B:
TYPICAL APARTMENT CIRCUITING

2 620-Z2-00-01-SMALL POWER, DATA & SECURITY
1 : 50

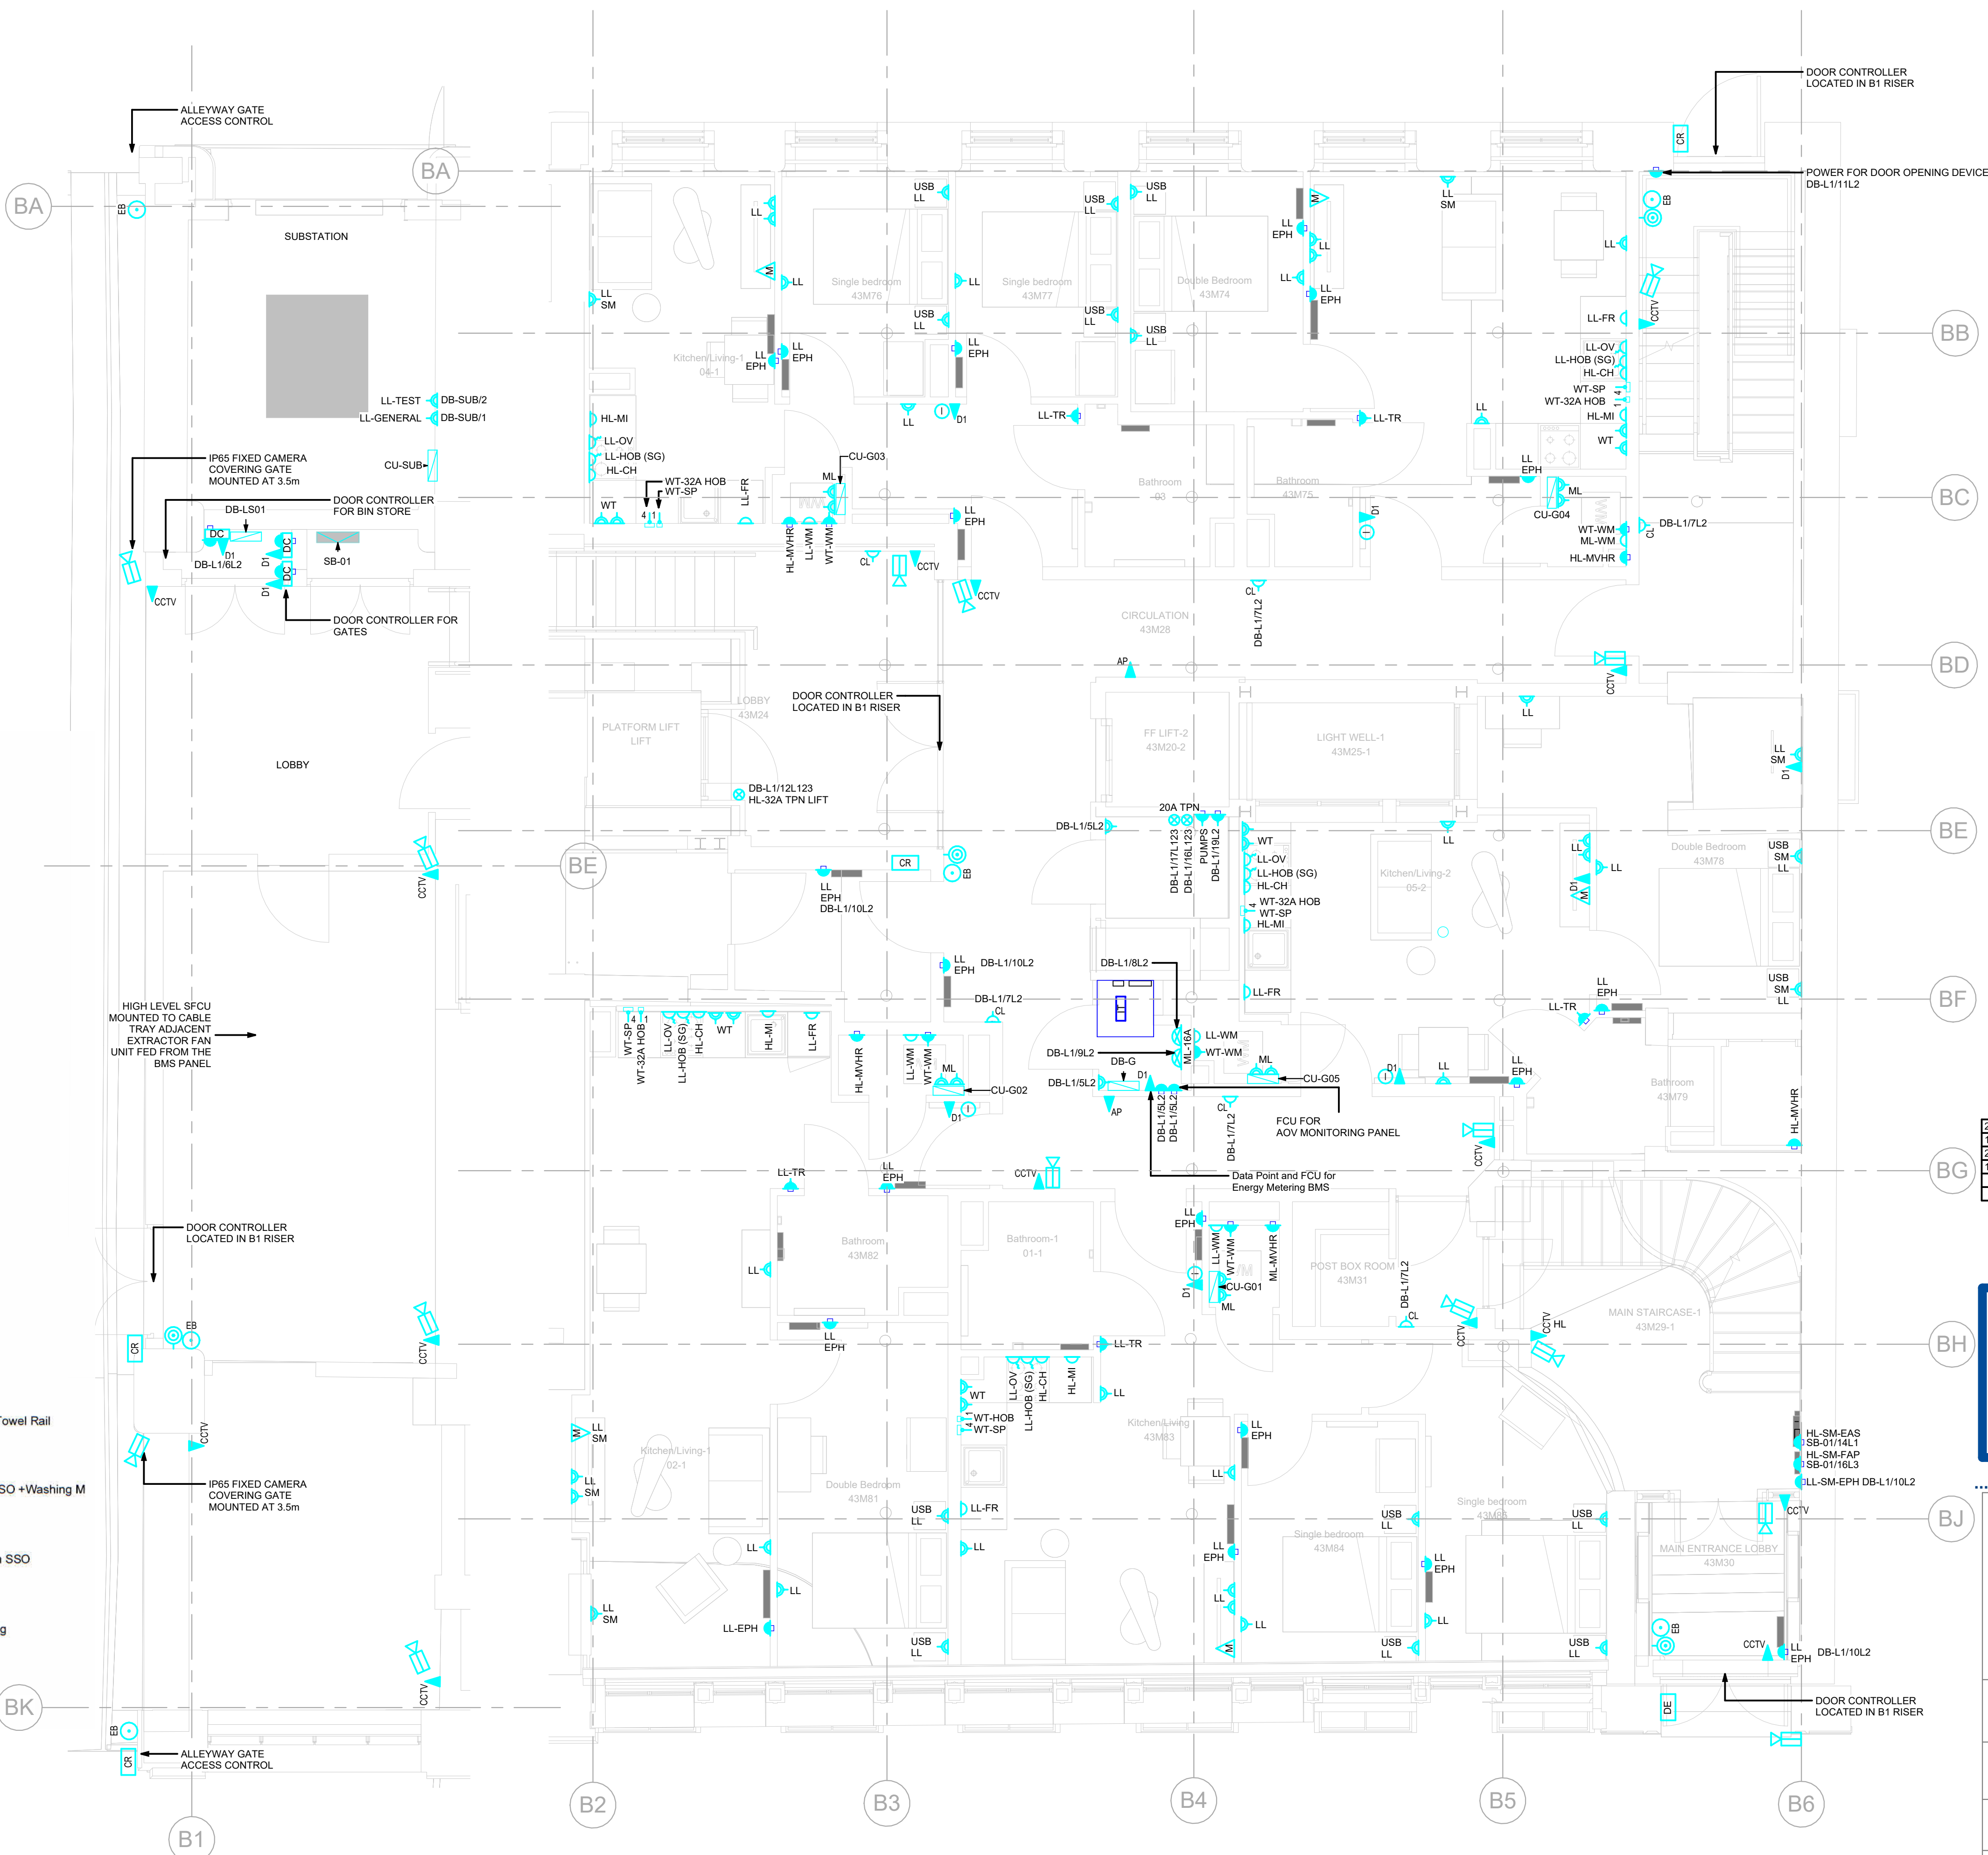

1 620-Z1-00-01-SMALL POWER, DATA & SECURITY
1 : 50

- NOTES
- DO NOT SCALE FROM THIS DRAWING, IF IN DOUBT REQUEST FURTHER INFORMATION.
 - THIS DRAWING SHALL BE READ IN CONJUNCTION WITH THE MAIN CONTRACT CONDITIONS, THE BUILDING SERVICES SPECIFICATION AND SCHEDULES, THE ARCHITECT'S DRAWINGS.
 - REFER TO ARCHITECT'S DRAWINGS FOR DETAILS OF ALL SETTING OUT INFORMATION. NO DIMENSIONS SHALL BE MEASURED FROM THIS DRAWING.
 - ANY OBSERVED DISCREPANCY WITH THIS DRAWING MUST BE REPORTED AND CLARIFICATION SOUGHT.
 - THE COMPLETE ELECTRICAL INSTALLATION SHALL BE IN ACCORDANCE WITH BS 7671, BS 5266, BS EN 12464.
 - THE CONTRACTOR SHALL ALLOW FOR THE SUPPLY, INSTALLATION AND COMMISSIONING OF ALL SYSTEMS AS GENERALLY SHOWN.
 - SEE DETAIL A FOR KITCHEN SWITCHPLATE ARRANGEMENT.
 - CONTRACTOR SHALL REFER TO DETAIL B: TYPICAL CONSUMER UNIT SCHEDULE FOR CIRCUIT REFERENCES WITHIN APARTMENTS.
 - CONTRACTOR TO LAISE WITH ARCHITECT TO CONFIRM FINAL LOCATIONS OF ELECTRICAL FIXTURES IN THE KITCHENS TO ALIGN WITH ARCHITECTS FF&E LAYOUT.

- LEGEND
- LL Low Level
 - ML Mid Level
 - MT Mounted Above Work Top
 - HT High Level
 - SP Switch Plate
 - MVHR Mechanical Ventilation Heat Recovery Unit
 - WM Washing Machine
 - HOB Hob Cooker
 - OV Oven
 - EPH Electric Panel Heater
 - USB c/w USB Outlet - 1x Type A + 1x Type C
 - SG Stove Guard
 - SM Surface Mounted
- CL 13A Switched Single Socket Outlet Cleaners Socket
 - FO 13A Switched Fused Connection Outlet
 - TS 13A Twin Switched Socket Outlet
 - US 13A Unswitched Socket Outlet
 - UF 13A Unswitched Fused Connection Unit
 - UUF Unswitched UnFused Flex Outlet
 - RI Rotary Isolator, 'X' Denotes Ampage
 - BS BS 60309 Commando Socket
 - DS 32A Double Pole Hob Switch
 - AP 20A 4-gang Switchplate
 - RA RJ45 Outlet For Wireless Access Point
 - CA RJ45 Outlet For CCTV
 - IT IT Data Rack
 - MF Single Fibre Outlet for Internet Modem
 - CC Hikvision CCTV cameras (wall mounted) - External Bullet, Internal Dome
 - PD Paxton Door Controller
 - EG Emergency Egress Break Glass
 - PE Push to Egress
 - PH Paxton Net 2 Handset (Audio only)
 - CR Card Reader
 - DE Paxton Vandal Resistant Door Entry Panel

28/11/2024	Revised Based on Updated Arch Model	P04	MS/UR
12/07/2024	Amended Inline with Client Comments	P03	MS
28/06/2024	Amended Inline with Client Comments	P02	MS
14/06/2024	Issued for Tender	P01	MS

Date	Description	Rev.	By
------	-------------	------	----

Revision Description

hulley & kirkwood
consulting engineers

Manchester Office
2 Commercial Street
Castlefield
Manchester
M15 4RQ
T: 0161 832 2030
E: hk.manchester@hulley.co.uk

...Making Buildings Work

</