


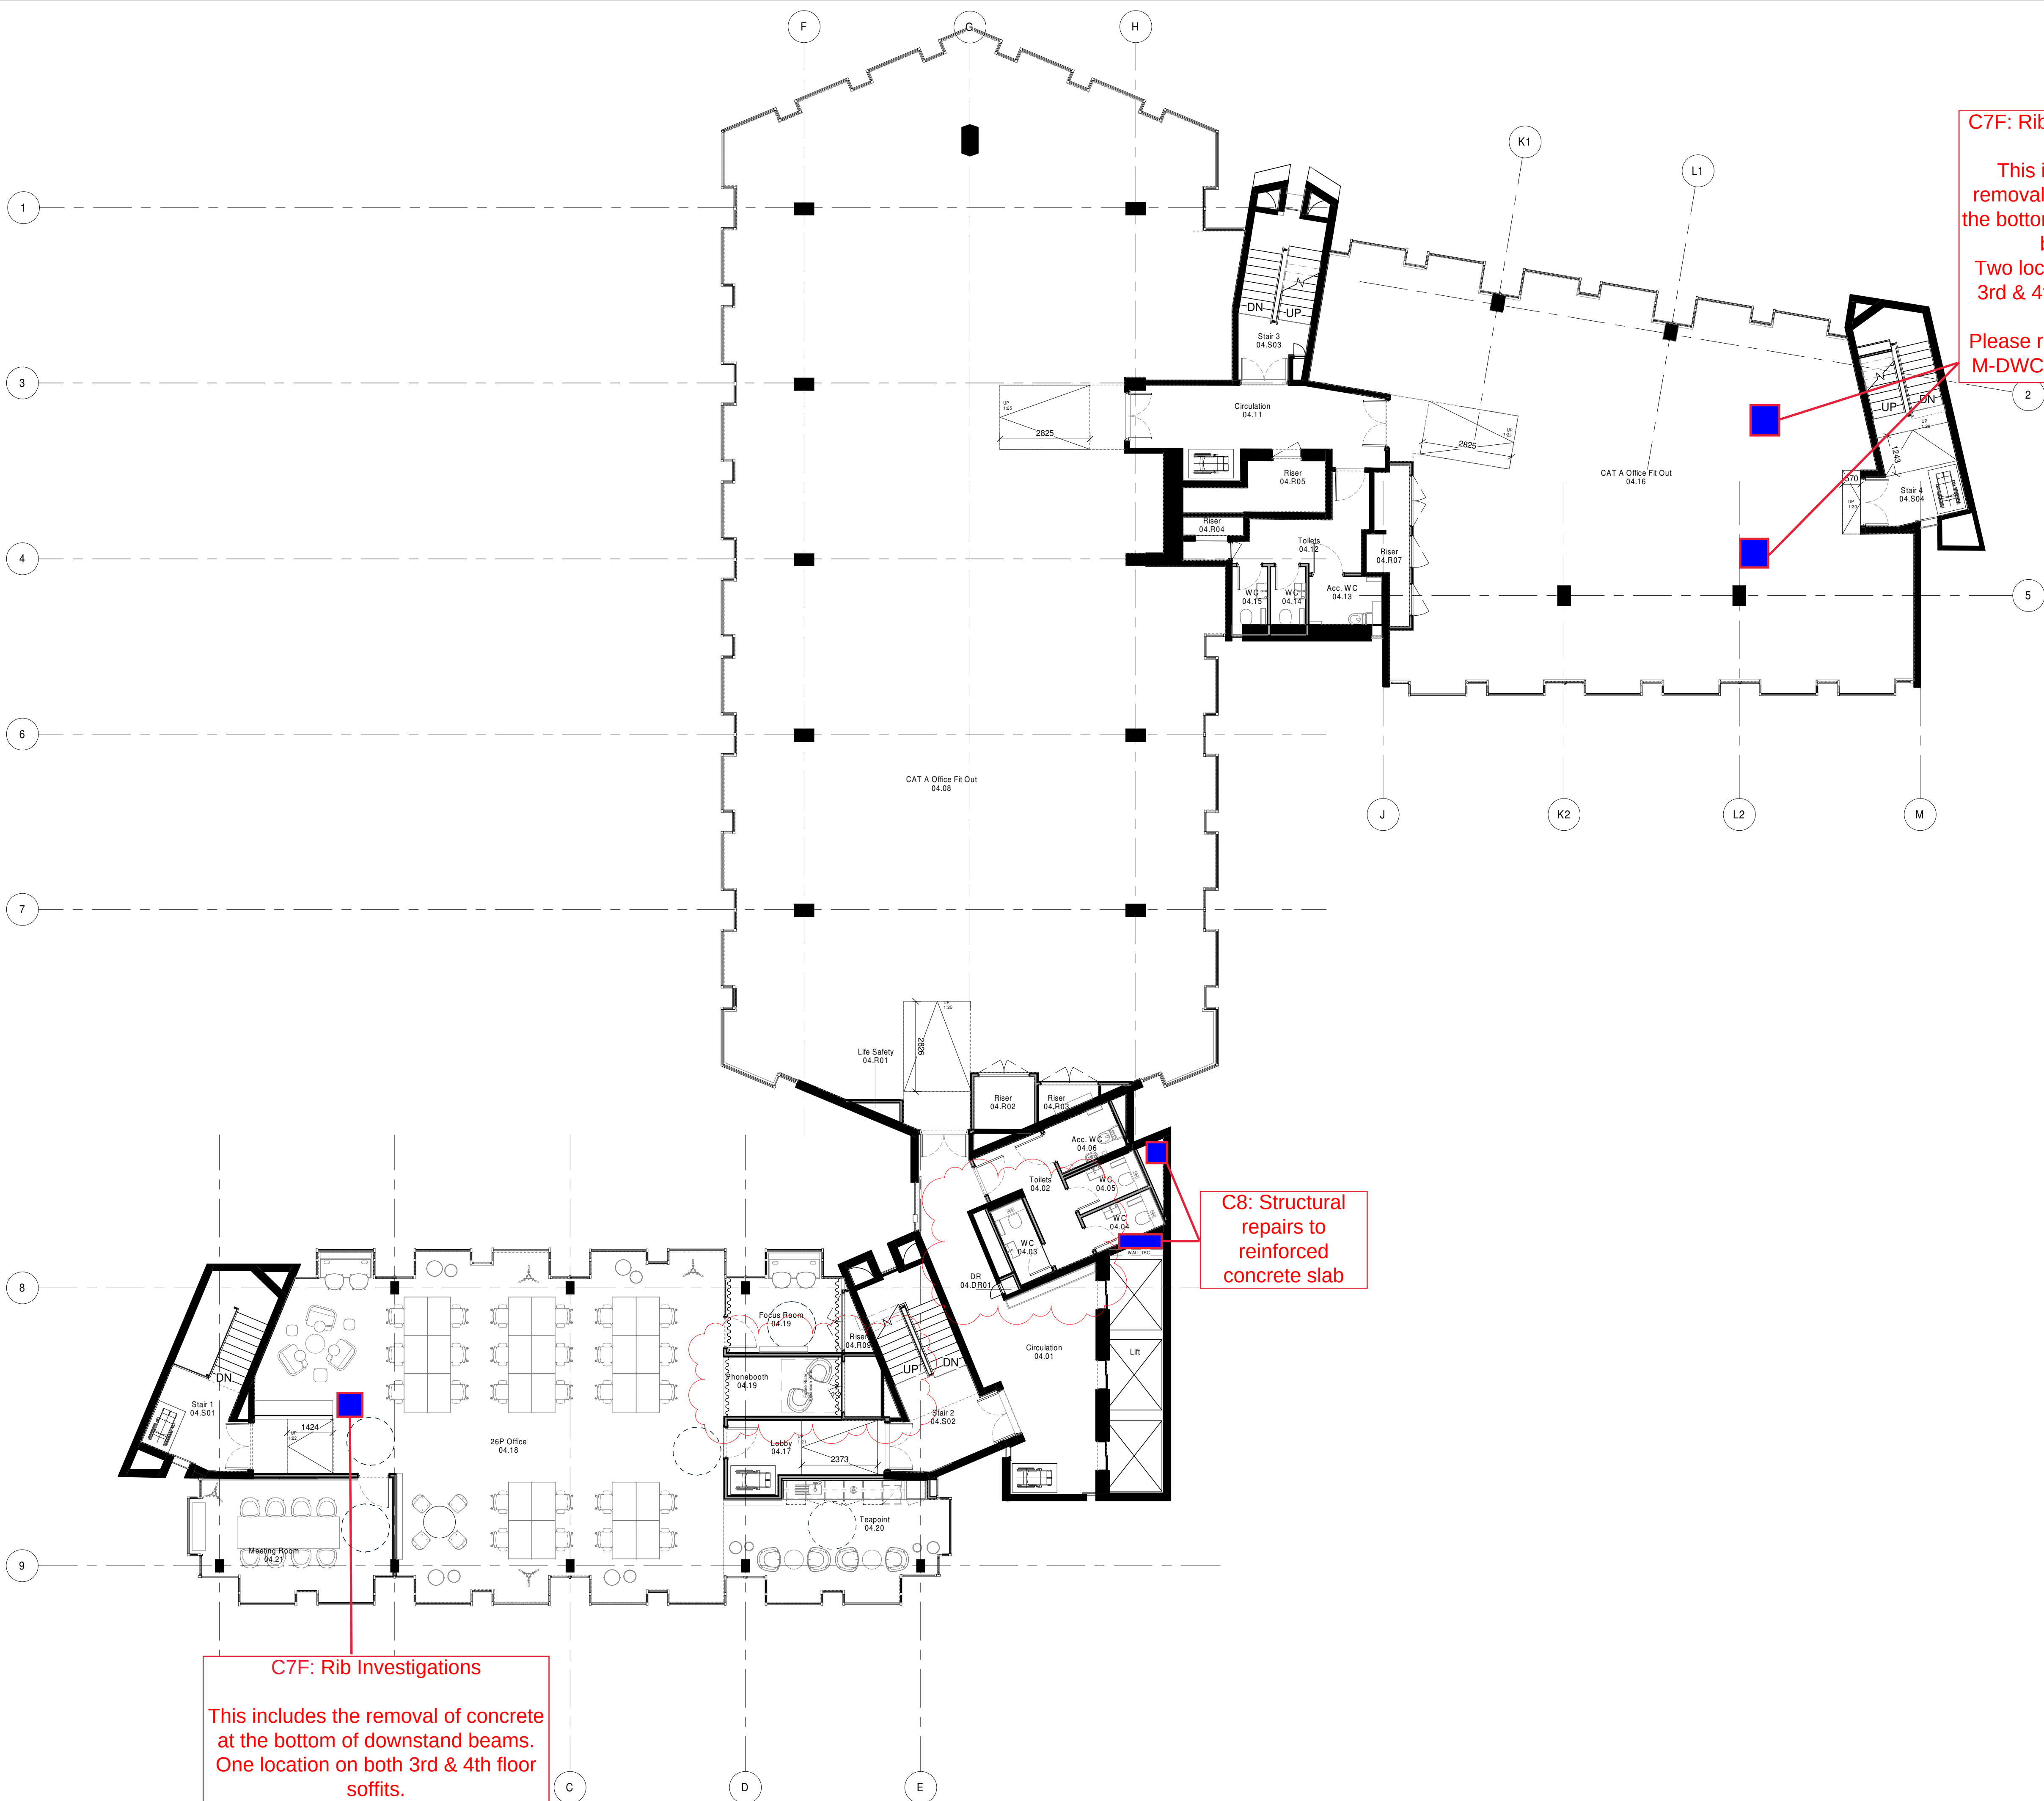

C7F: Rib Investigations

This includes the removal of concrete at the bottom of downstand beams. Two locations on both 3rd & 4th floor soffits.

Please refer to drawing M-DWC-XX-DR-S-001

C8: Structural repairs to reinforced concrete slab

C7F: Rib Investigations

This includes the removal of concrete at the bottom of downstand beams. One location on both 3rd & 4th floor soffits.

Please refer to drawing PM-DWC-XX-DR-S-001

© COPYRIGHT  
The copyright in this drawing is vested in Sheppard Robson and no license or assignment of any kind has been, or is, granted to any third party whether by provision of copies or originals or otherwise unless agreed in writing.

DO NOT SCALE FROM THIS DRAWING  
The contractor shall check and verify all dimensions on site and report any discrepancies in writing to Sheppard Robson before proceeding work


FOR ELECTRONIC DATA ISSUE  
Electronic Data / drawings are issued as "read only" and should not be interrogated for measurement. All dimensions and levels should read, only from those values stated in text on the drawing.

- KEY
- Pall Mall Medical Centre
  - OUT OF SCOPE
  - Existing Access Point
  - Proposed Access Point
  - Existing Walls
  - Proposed Walls

- DRAWING REFERENCE KEY
- Refer to 00 Series - Areas
  - Refer to 01 Series - Demolition
  - Refer to 21 Series - External Walls
  - Refer to 22 Series - Internal Walls
  - Refer to 24 Series - Stairs and Ramps
  - Refer to 27 Series - Roofs
  - Refer to 29 Series - Firestopping
  - Refer to 31 Series - Windows and Louvres
  - Refer to 32 Series - Doors, Screens and Ironmongery
  - Refer to 33 Series - Access Floors
  - Refer to 35 Series - Ceilings
  - Refer to 42 Series - Internal Wall Finishes
  - Refer to 43 Series - Floor Finishes
  - Refer to 70 Series - Signage and Manifestation
  - Refer to 74 Series - Sanitaryware
  - Refer to 79 Series - Joinery
  - Refer to 80 Series - Loose Furniture
  - Refer to 85 Series - Lifts
  - Refer to 90 Series - External Works

- NOTES
- Please note that there are areas with limited access. Some areas may differ from the survey information. Structural Slab not surveyed, dimensions to be checked on site prior to construction. Proposals subject to detailed site investigation and opening up works.
  - All dimensions to be checked on site and any discrepancies to be highlighted prior to construction.
  - Pall Mall Court is Grade II Listed. If in doubt about any element of the works, please consult the Architect before proceeding. Any proposed works that deviate from this drawing are to be reviewed by the Architect prior to carrying out these works.
  - Special care to be taken when working adjacent to heritage features such as mosaic tiles or brick floors to stair cores, so as not to disturb or damage these features. Ensure adjacent elements are not damaged.
  - All Dimensions to new curtain wall elements shown indicatively. Curtain wall set-out to align with/replicate set-out of replacement/existing curtain wall.

| REV. | DATE     | AMENDMENT                                            |
|------|----------|------------------------------------------------------|
| P01  | 12/01/22 | First Issue                                          |
| P02  | 14/01/22 | First Issue                                          |
| P03  | 25/01/22 | Layouts Updated in Line with Client Comments         |
| P04  | 02/02/22 | Issued for Information                               |
| P05  | 10/02/22 | Issued for Information                               |
| P06  | 18/02/22 | Stage 2 - Issue For Stage Approval                   |
| P07  | 21/02/22 | Issued for Information                               |
| P08  | 04/03/22 | Issued for Information                               |
| P09  | 17/03/22 | Issued to Design Team                                |
| P10  | 25/03/22 | Draft issue to building control                      |
| P11  | 29/03/22 | Issued to design team                                |
| P12  | 12/04/22 | Draft issue for planning and listed building consent |
| P13  | 26/04/22 | Stage 3 Issue                                        |
| P14  | 29/04/22 | Issue for Planning and Listed Building Consent       |
| P15  | 16/05/22 | DWG Issued to Bruntwood                              |
| P16  | 18/07/22 | Issued to Bruntwood                                  |
| P17  | 22/08/22 | Issued for Stage 4                                   |
| P18  | 06/10/22 | Issue to Cubic Works                                 |
| P19  | 08/12/22 | Issued for Coordination                              |
| P20  | 13/01/23 | Updated in line with serviced office changes         |
| P21  | 31/03/23 | Updates to Risers, BOH and LGF Layouts               |

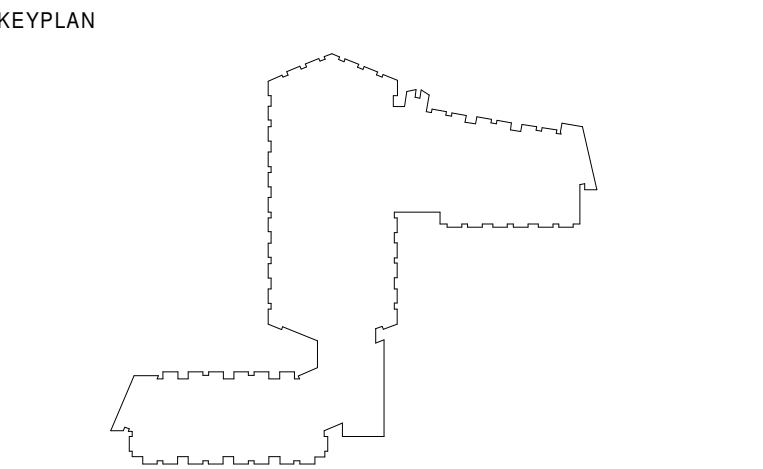

CLIENT  
**Bruntwood Works**

**bruntwood**  
Works

**ID:SR**  
**SHEPPARD ROBSON**

27th Floor City Tower Piccadilly Plaza Manchester M1 4BT  
T: +44 (0)161 233 8900 E: enquiries@sheppardrobson.com

PROJECT  
**Pall Mall Court**

SCALE@A1 DATE ORIGINATOR CHECKED AUTHORISED  
1 : 100 31/03/23 LH ASM TOB

**Fourth Floor**  
**General Arrangement**

STATUS PURPOSE FOR ISSUE SR NO.  
**S3 For Review and Comment 6911**

DRAWING NO. REV.  
**6911 · SRA · ZZ · 04 · DR · A · 20104 P21**

