



REVISION	DATE	DESCRIPTION
P01	12/2024	ISSUED FOR PLANNING

- KEY:
- Application Boundary
 - Plant room
 - Bin Store
 - Bin Chutes
 - Bin collection point
 - Bins to be wheeled out to the collection point by management company

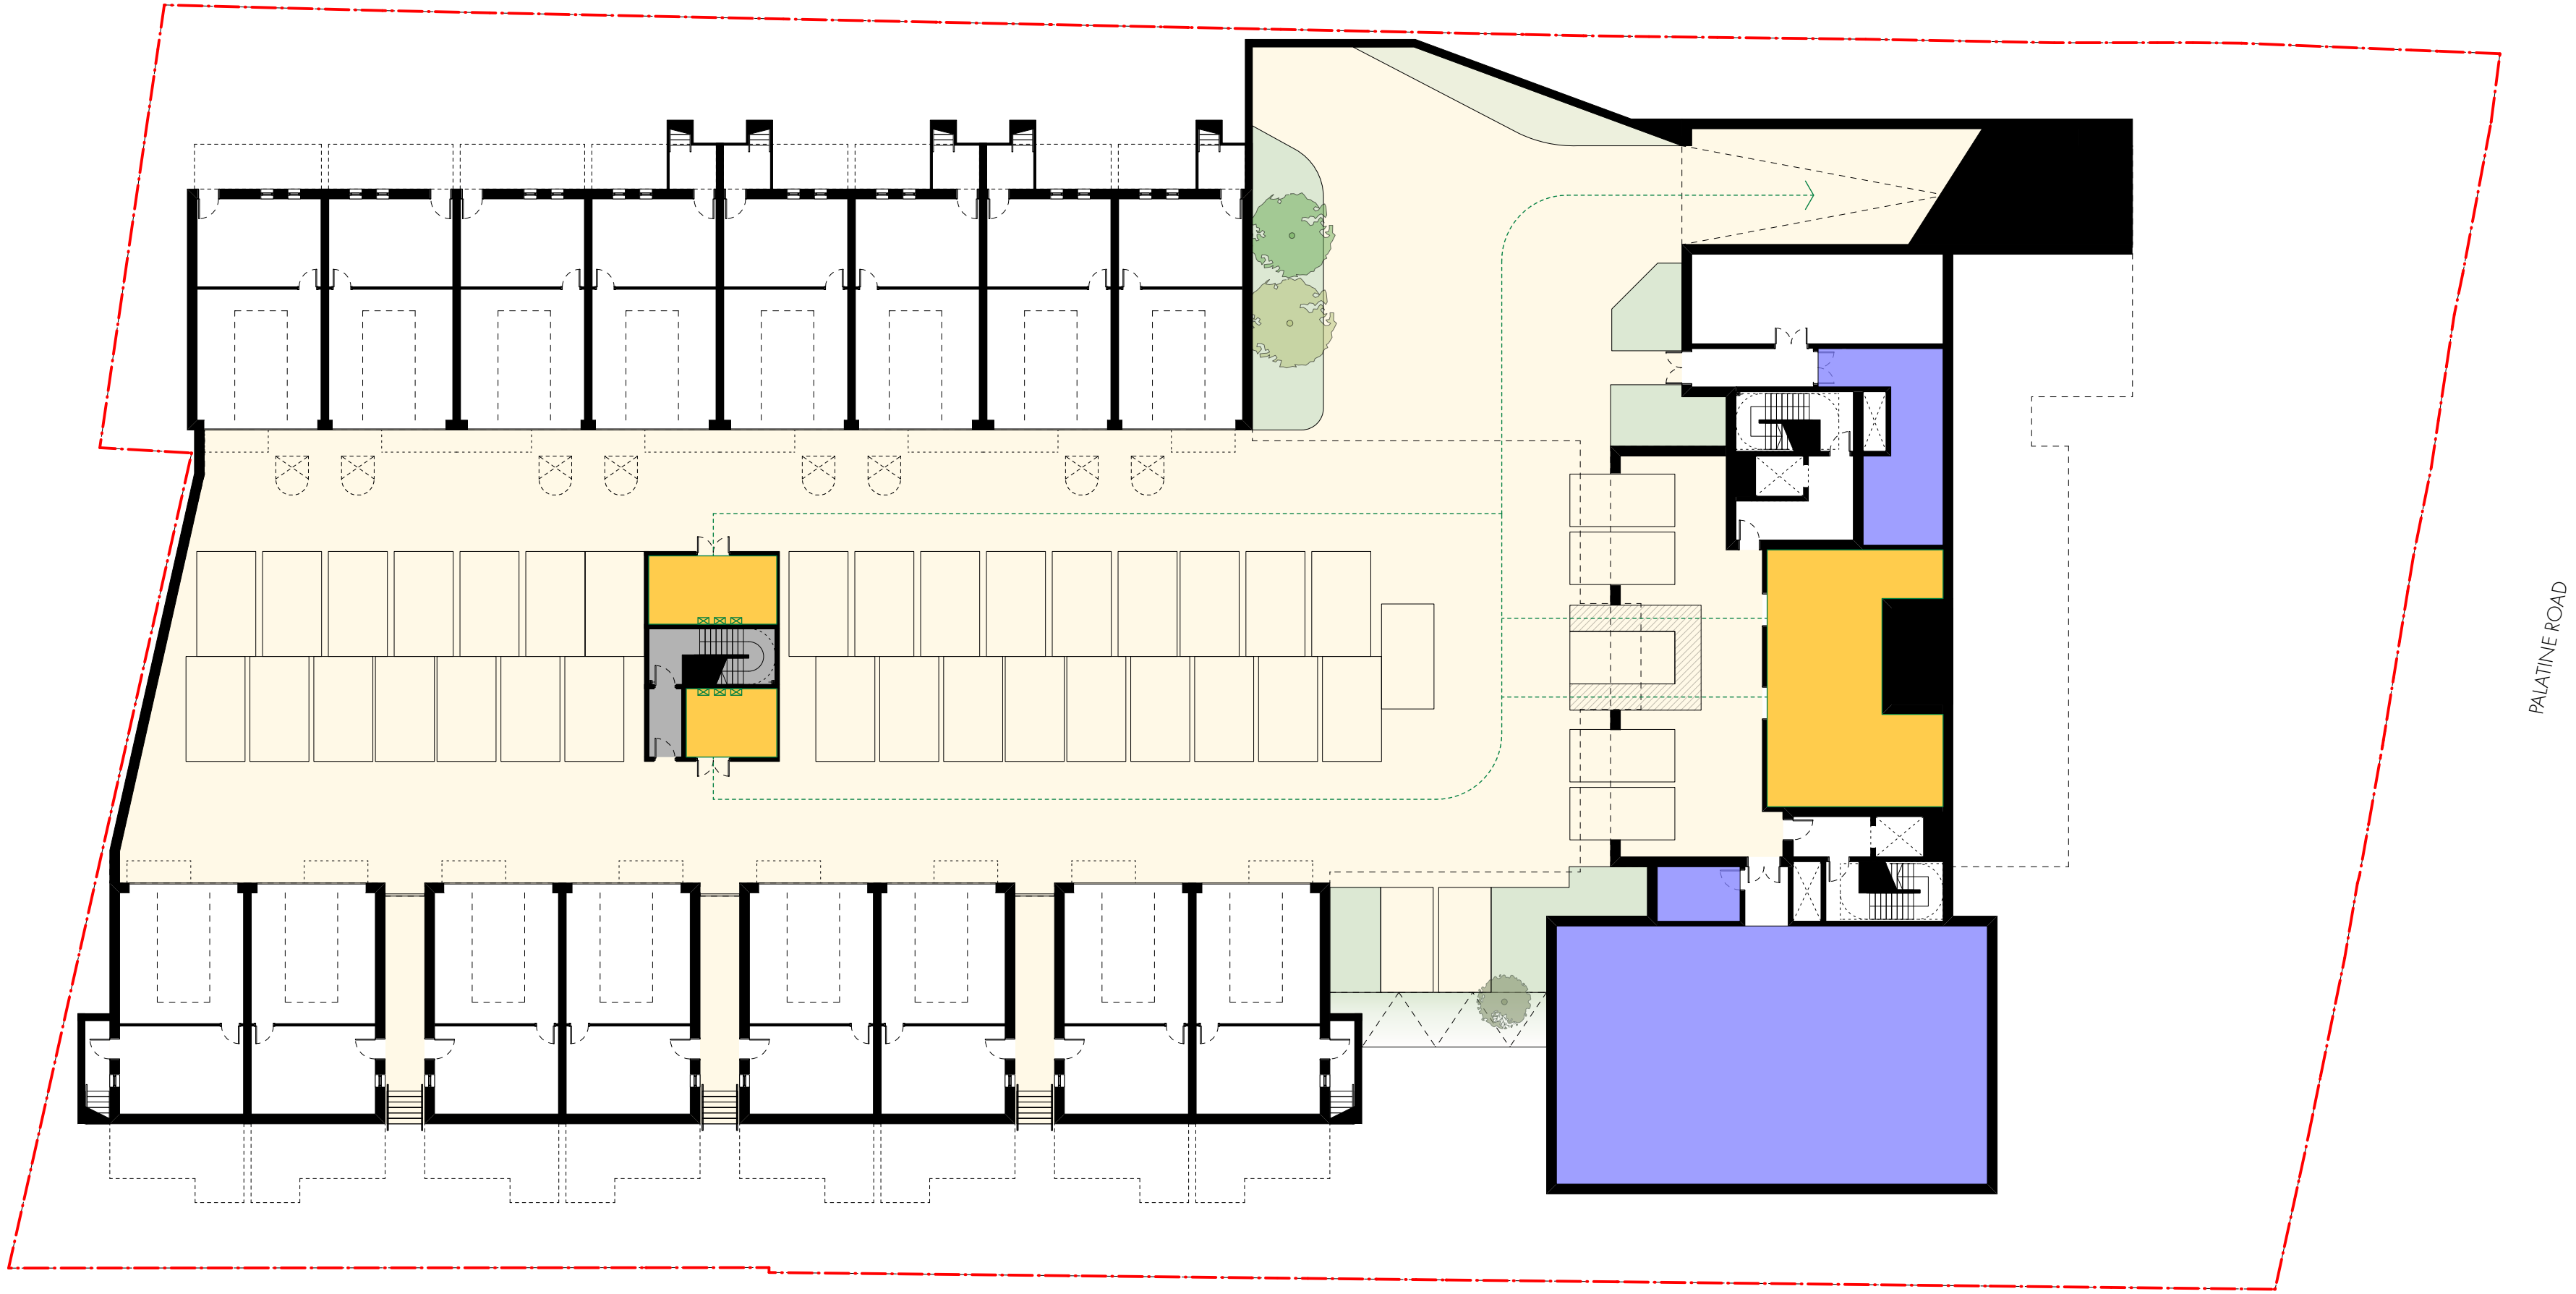

LEVEL: BASEMENT

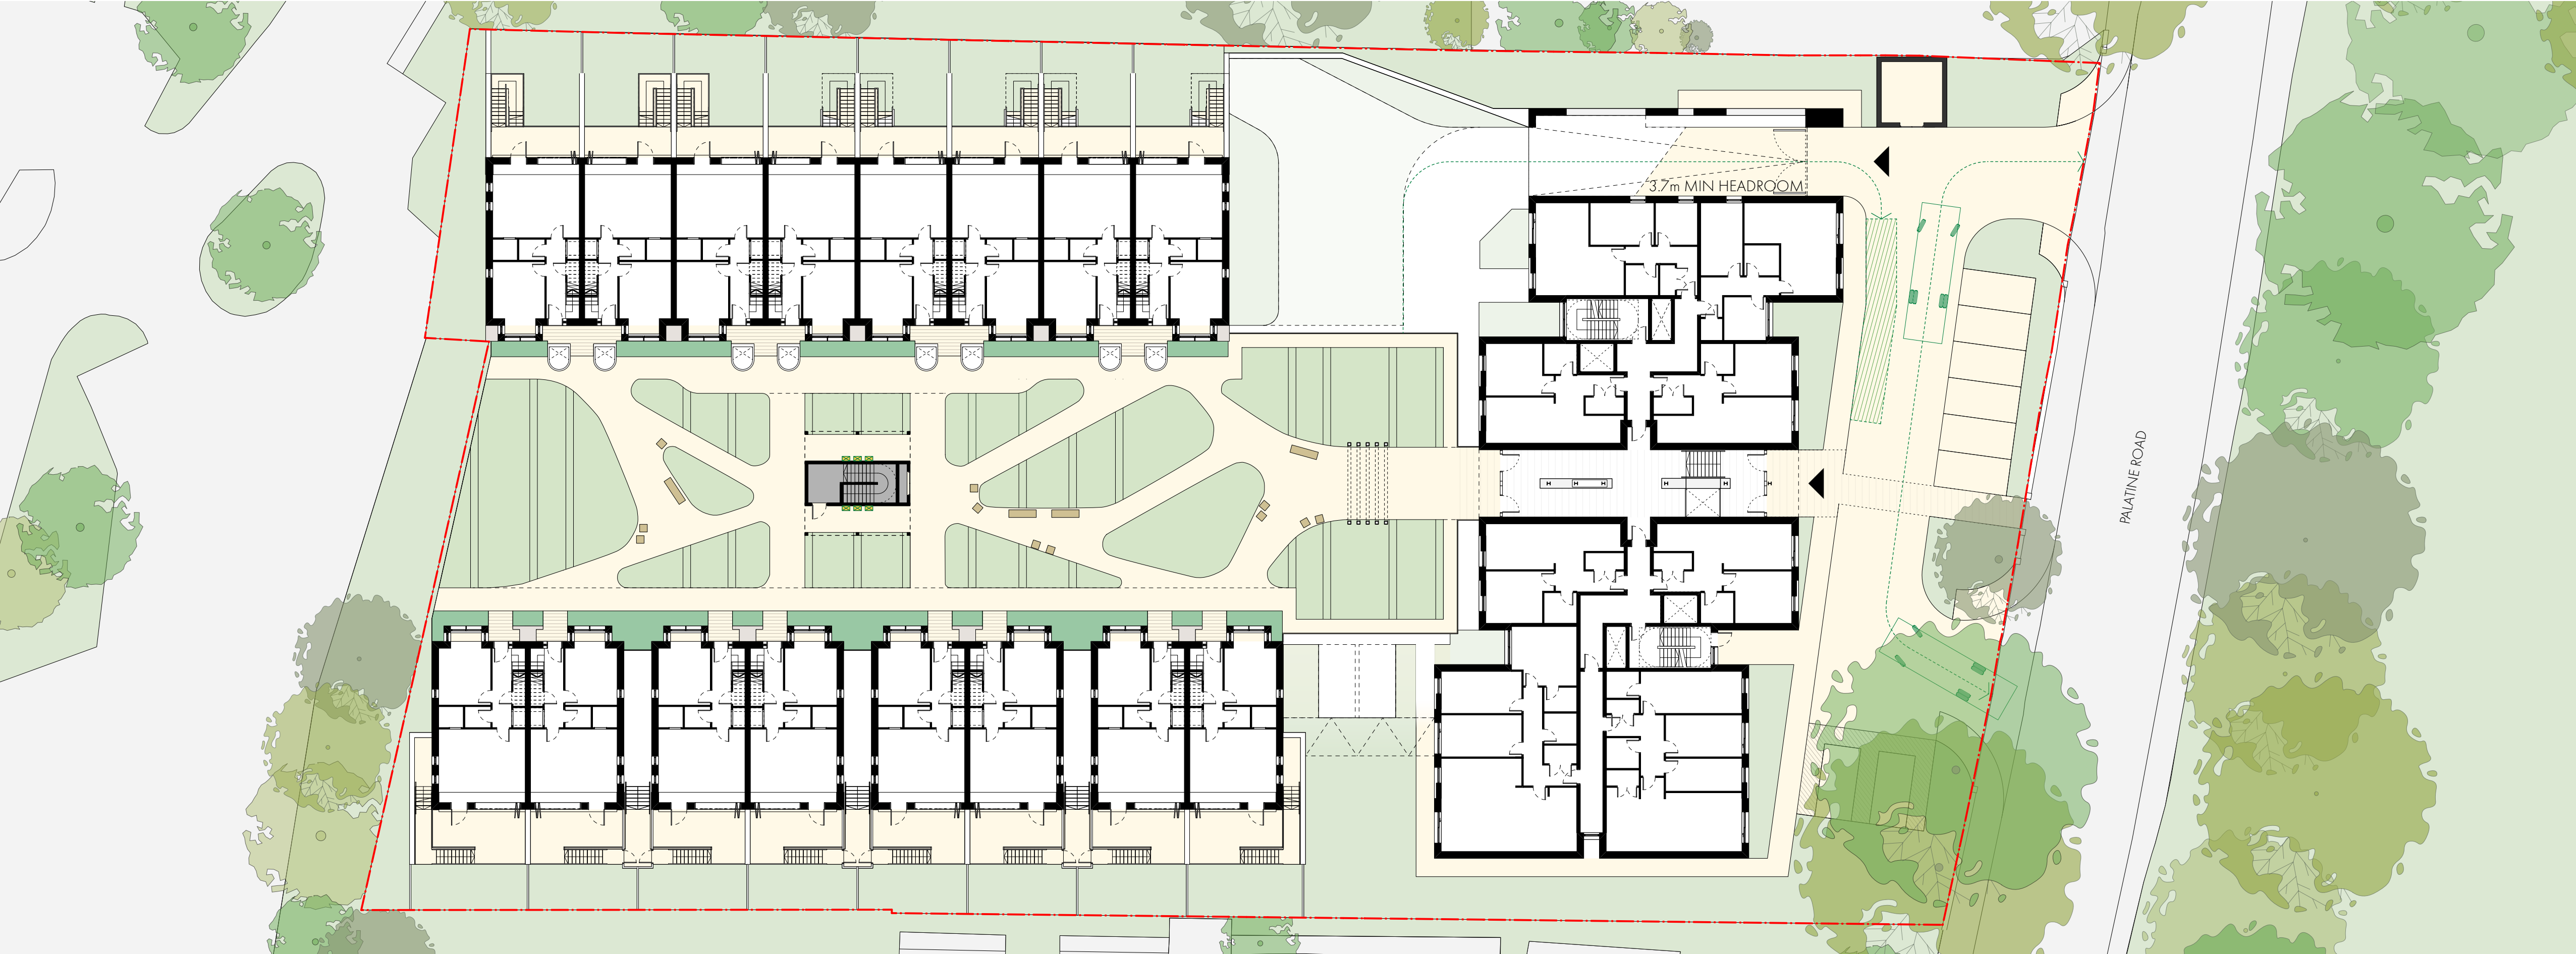

LEVEL: GROUND FLOOR