
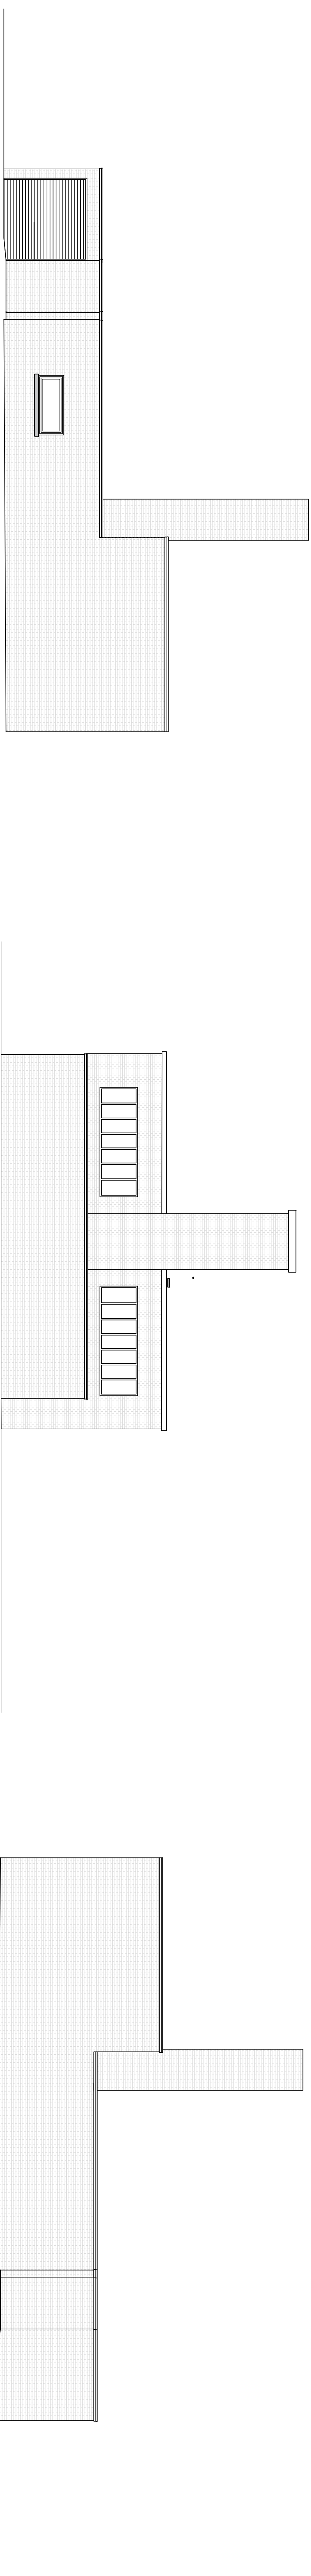


PLANNING

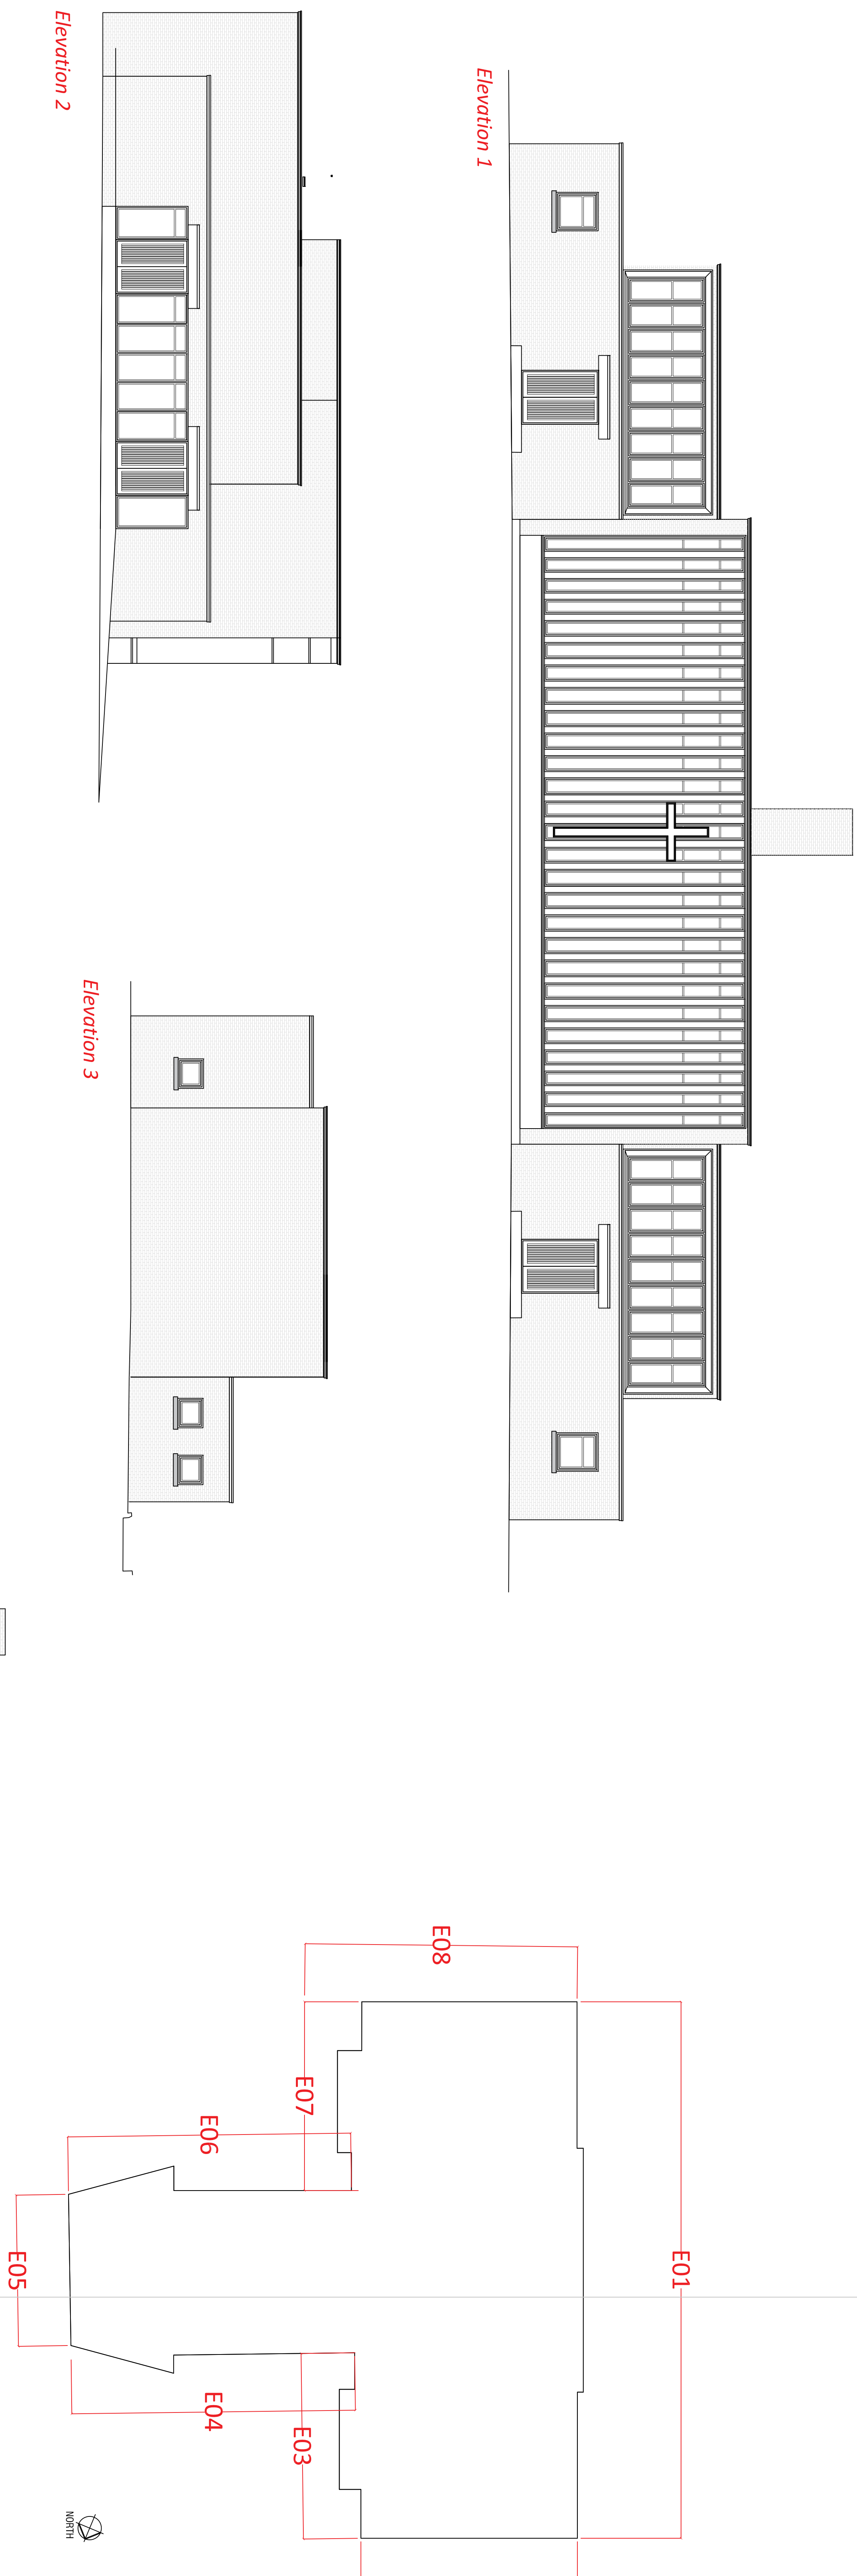

Blackley Crematorium Elevations

SCALE @ 1:100

A0	DWG No.	24598.001	Scale	1:100	Revision
-----------	---------	-----------	-------	-------	----------

Notes

SAFETY HEALTH AND ENVIRONMENT INFORMATION

In addition, the *task inventory* 353003820 with the types of works involved in this project, please note the following risk information. Project specific S.H.&E. information is also given.

SAFETY HEALTH AND ENVIRONMENT INFORMATION

- Ensure that fire working areas are secure at all times and that materials, tools etc are locked away when not in use. The working materials should be stored in a secure place.

should be segregated by full height barrier

- Locate the site compound and welfare facilities as close to the working areas as possible
- Determine an alternative means of raising the alarm if a fire breaks out with a view to the existing alarm system not taking place
- Ensure that all building occupants have a safe means of escape in the event of a fire at all times. Under no circumstances should more than one escape be closed at any one time. The Principal Contractor should assist the college in updating their emergency evacuation plan / the strategies to account for the works

CONSTRUCTION STAGES PHASE

- Assess the job by unannounced individuals, potentially causing injury to persons or property
- Working in a hot building - tools associated with collection when transferring materials, belts etc. across the building
- Observe and document the collection routes and methods
- Observe and document the collection routes for the creation of the works
- The firm must be out of commission with works to be done
- Crime should be taken when removing the ceiling to prevent falling from height. Keep all passageway, staircase routes clear of debris at all times
- Make all persons to vacate the works where necessary. Ensure adequate signage is in place
- Equipment required to safely lift, move materials across site. The loader must not be operational at the end of each day.
- Litter waste is not permitted.

SIMILANTUNGS/DEMOUTION INFORMATION

- Ensure that the surrounding building elements are structurally secure and properly supported when undertaking any demolition work. Materials should be carefully disposed of in portable skips that are positioned within the contractor's compound area.

Copyright: All rights reserved. This drawing must not be reproduced without permission from Drees & Sommer UK Ltd. Do not scale off this drawing. All dimensions are to be checked on site by contractor / sub contractor. Any discrepancies to be reported to Drees & Sommer UK Ltd.

DR. E. SOMMER

LS14BW
Tel: 0113 457 0027

Office Locations
Aldford, Birmingham, Leek, Liverpool, London, Manchester & Oxford
www.dreem.co.uk

TENDER ISSUE

Project Title	Client	Rep.	Date	Revision notes	By	Checked
Measured Survey EXISTING Buckley Crematorium		KCC Equips SSOs				
Downing Title Buckley Crematorium Existing Elevation	Diagrams 3/15		07/24			
Checked/ GHI	Date/ 07/24					
Scale 1:100	Revision					
24598.001						