
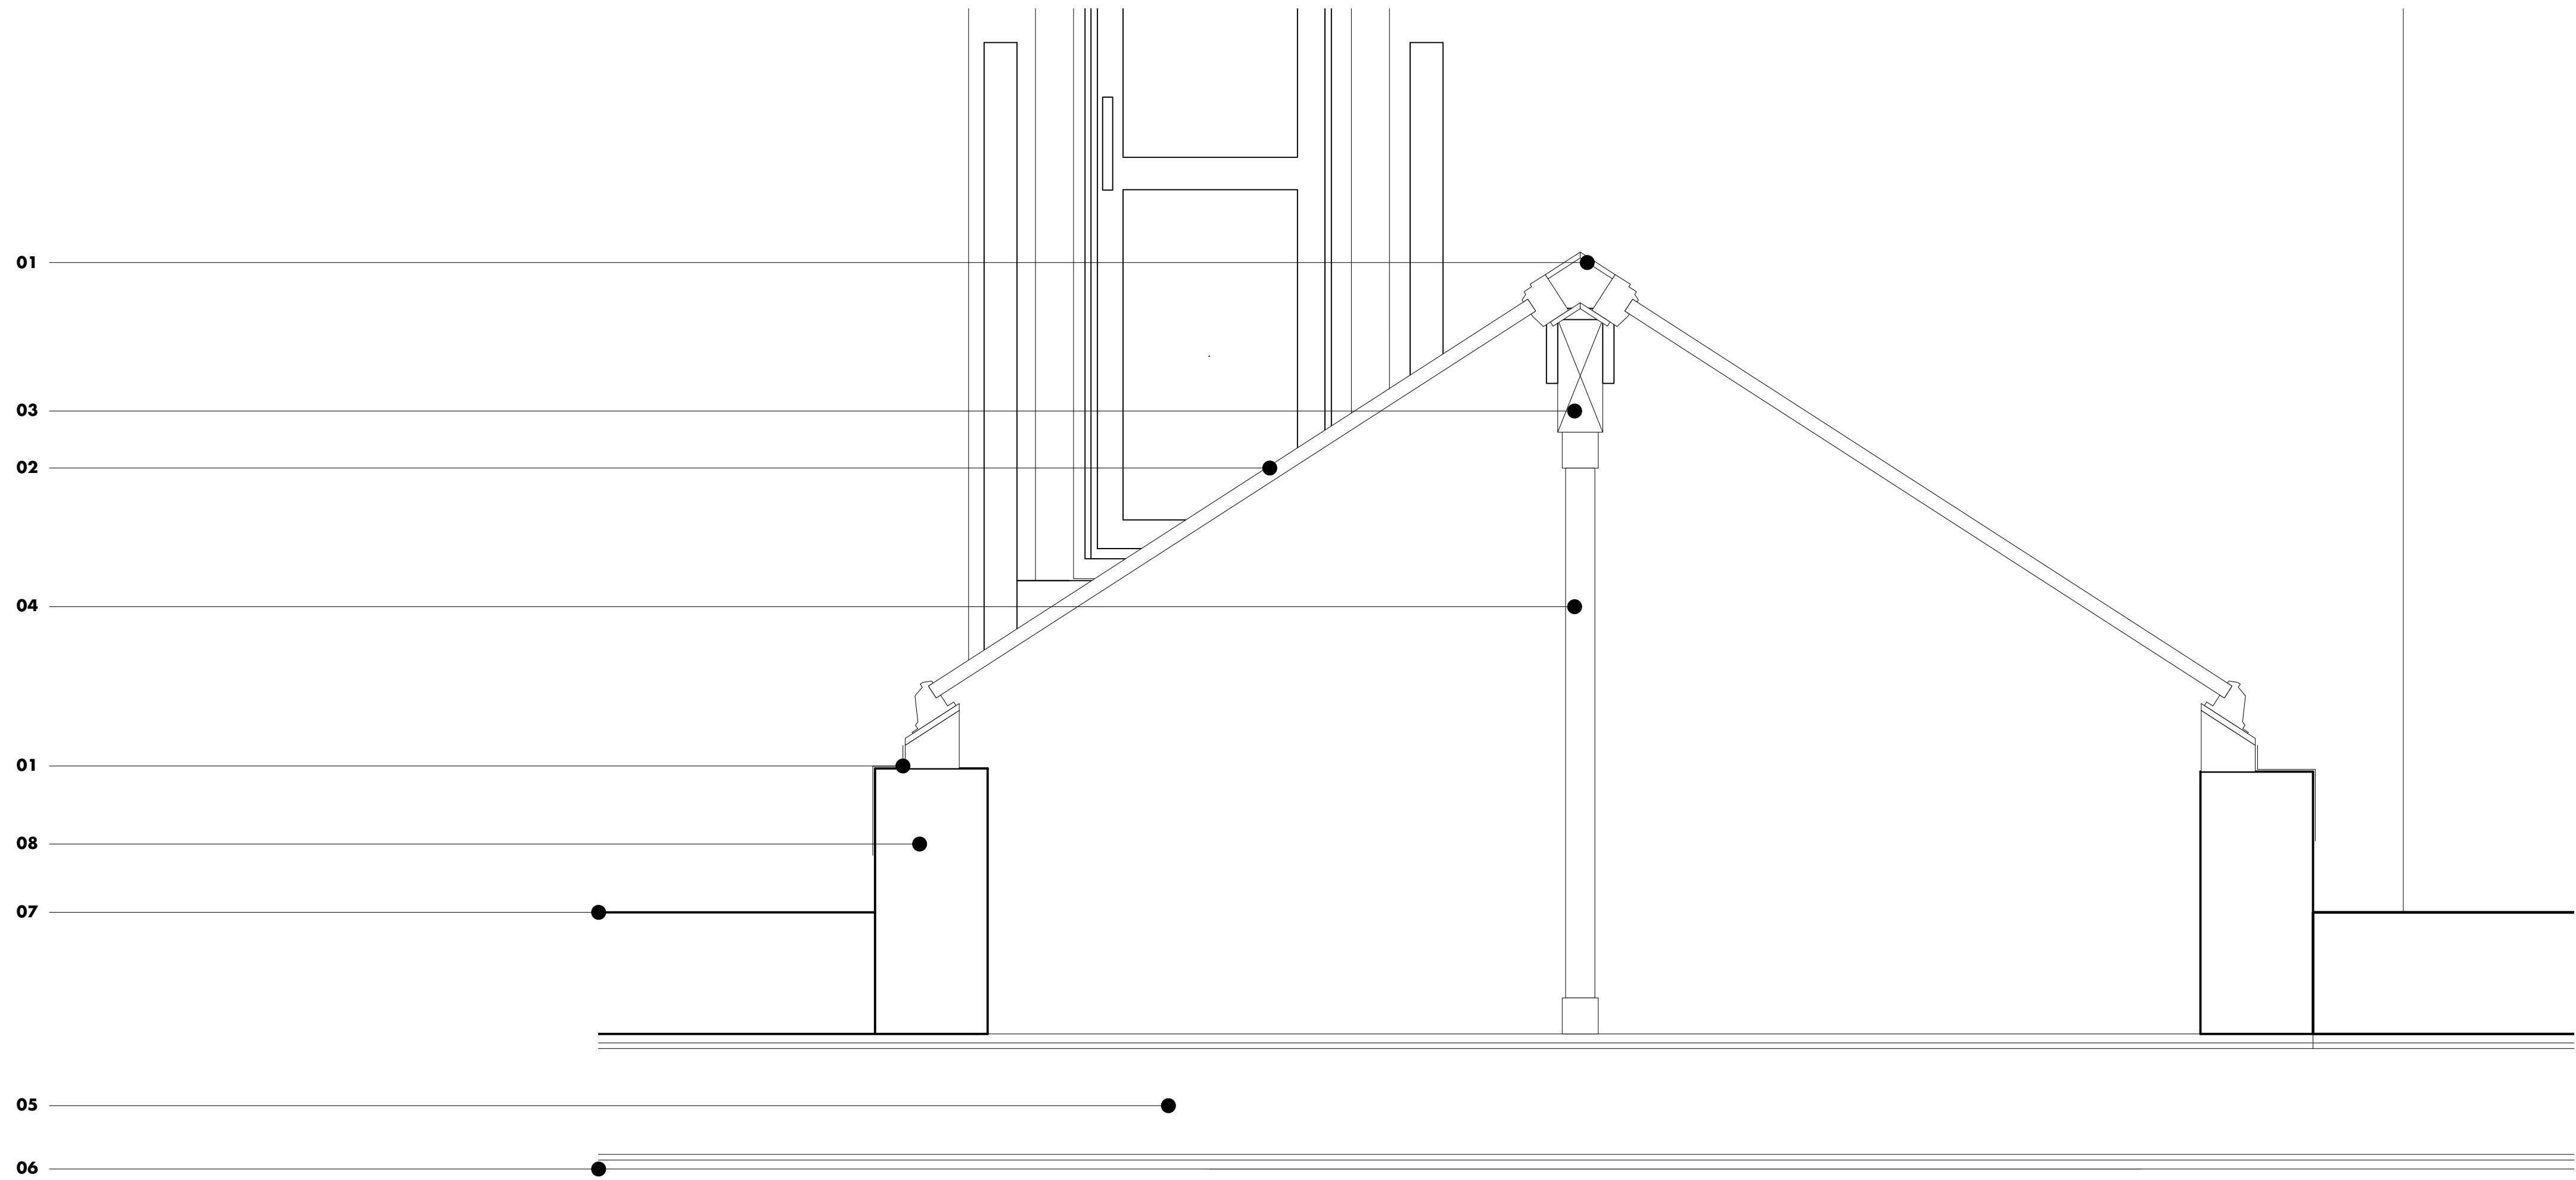


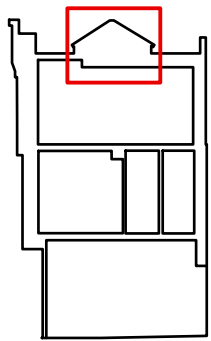

- 01 roof light flashing / drip
02 thermally broken aluminium-framed double glazed roof light system with flush opening vents
03 replacement timber ridge beam - painted - to S.Eng details
04 existing steel tie rods - retained + cleaned
05 existing steel beams - retained + cleaned
06 existing ceiling removed
07 existing roof finish retained
08 existing kerb upstands retained + made good where required

notes
for roof detail drawings refer to 279500 series drawings

P01 • planning issue	14 11 24 • le • dj
P02 • minor revisions	11 12 24 • le • dj
rev • description	issued • drawn • checked

shedkm	+44 (0)151 709 8211 +44 (0)207 253 8881
project	ardwick barracks
client	fabric church
drawing number	2411-SKM-RF-XX-D-A-279510 P02
scale	1:10 @ A1
status	information

barracks building roof light details

do not scale from this drawing • all dimensions are to be set out and checked on site prior to starting construction • any discrepancy found between information given on this drawing and that given elsewhere or recorded on site shall be brought to the attention of the project architect immediately