

COPYRIGHT



STRUCTURAL WORKS

ALL DIMENSIONS


THIS DRAWING IS PROTECTED UNDER COPYRIGHT.
COPYRIGHT REMAINS THE PROPERTY OF BRAWN DESIGN
LTD UNLESS OTHERWISE ASSIGNED.

ANY STRUCTURAL INFORMATION ON THIS DRAWING IS
INDICATIVE ONLY. NO STRUCTURAL DETAILS TO BE
TAKEN FROM THIS DRAWING. ALL STRUCTURAL DETAILS
TO BE REFERRED TO A STRUCTURAL ENGINEER.

FIGURED DIMENSIONS ONLY TO BE TAKEN FROM THIS DRAWING. DO NOT SCALE. ALL DIMENSIONS TO BE
VERIFIED ON SITE PRIOR TO THE COMMENCEMENT OF WORK. ALL CONTRACTORS MUST VISIT THE SITE
AND BE RESPONSIBLE FOR CHECKING ALL SETTING OUT DIMENSIONS. NOTIFY BRAWN DESIGN LTD OF
ANY DISCREPANCIES PRIOR TO ANY MANUFACTURE OR CONSTRUCTION WORKS.

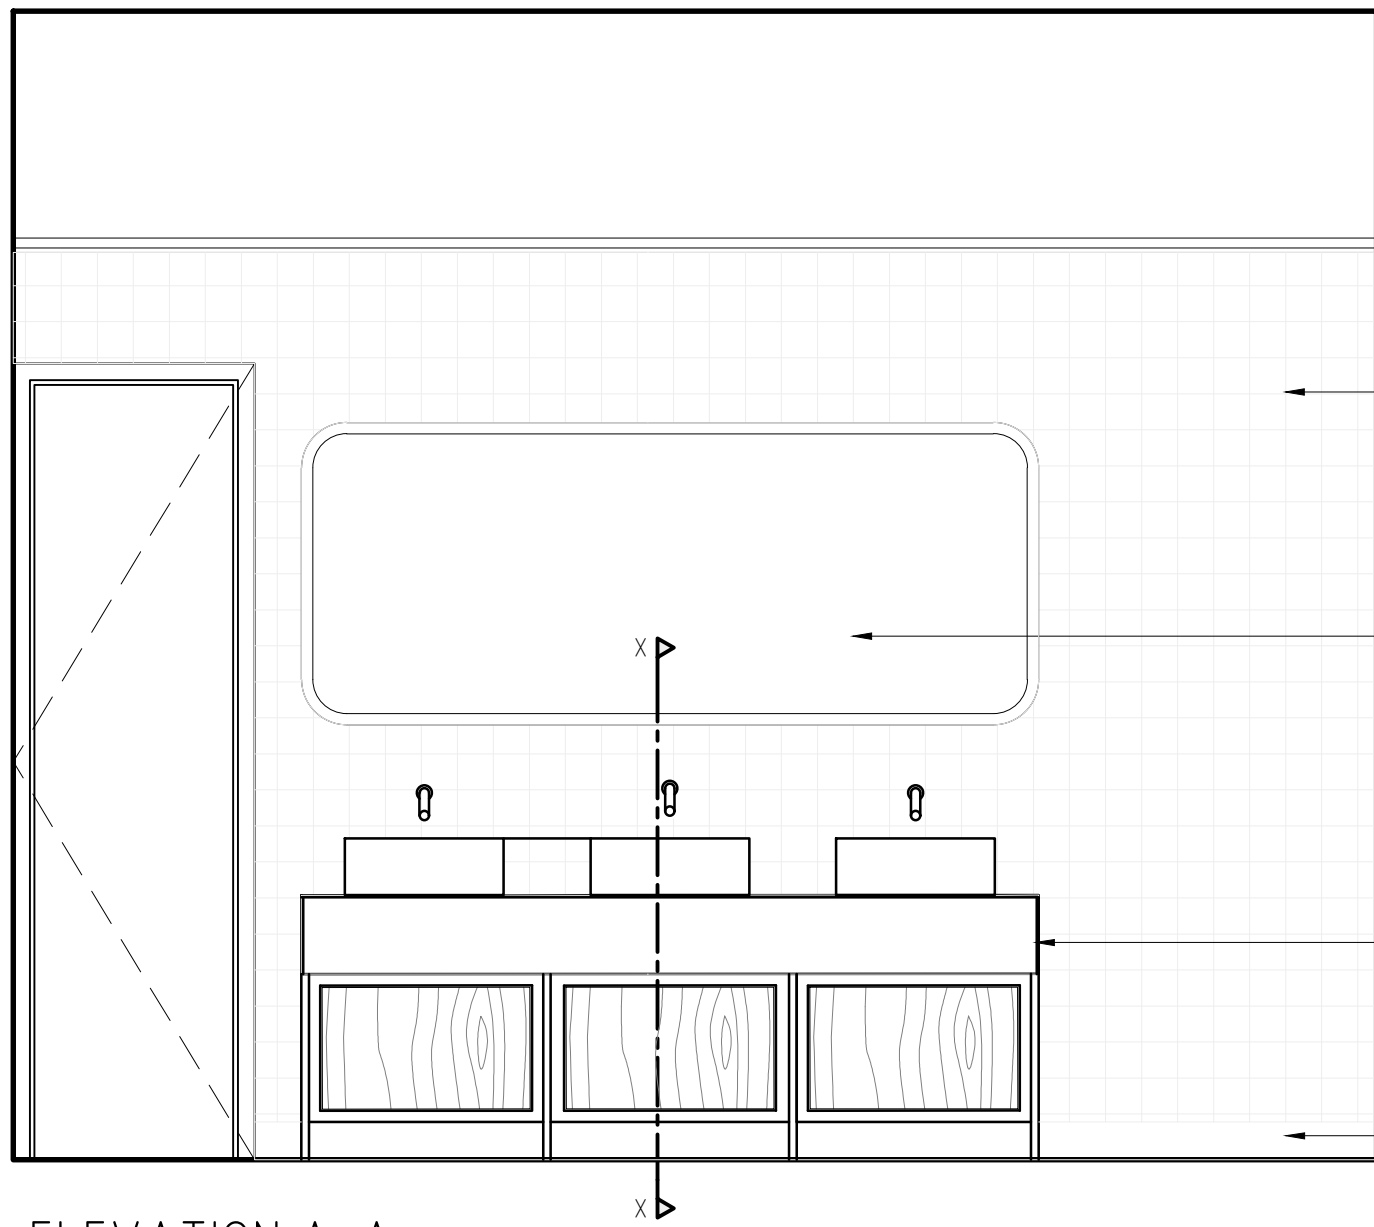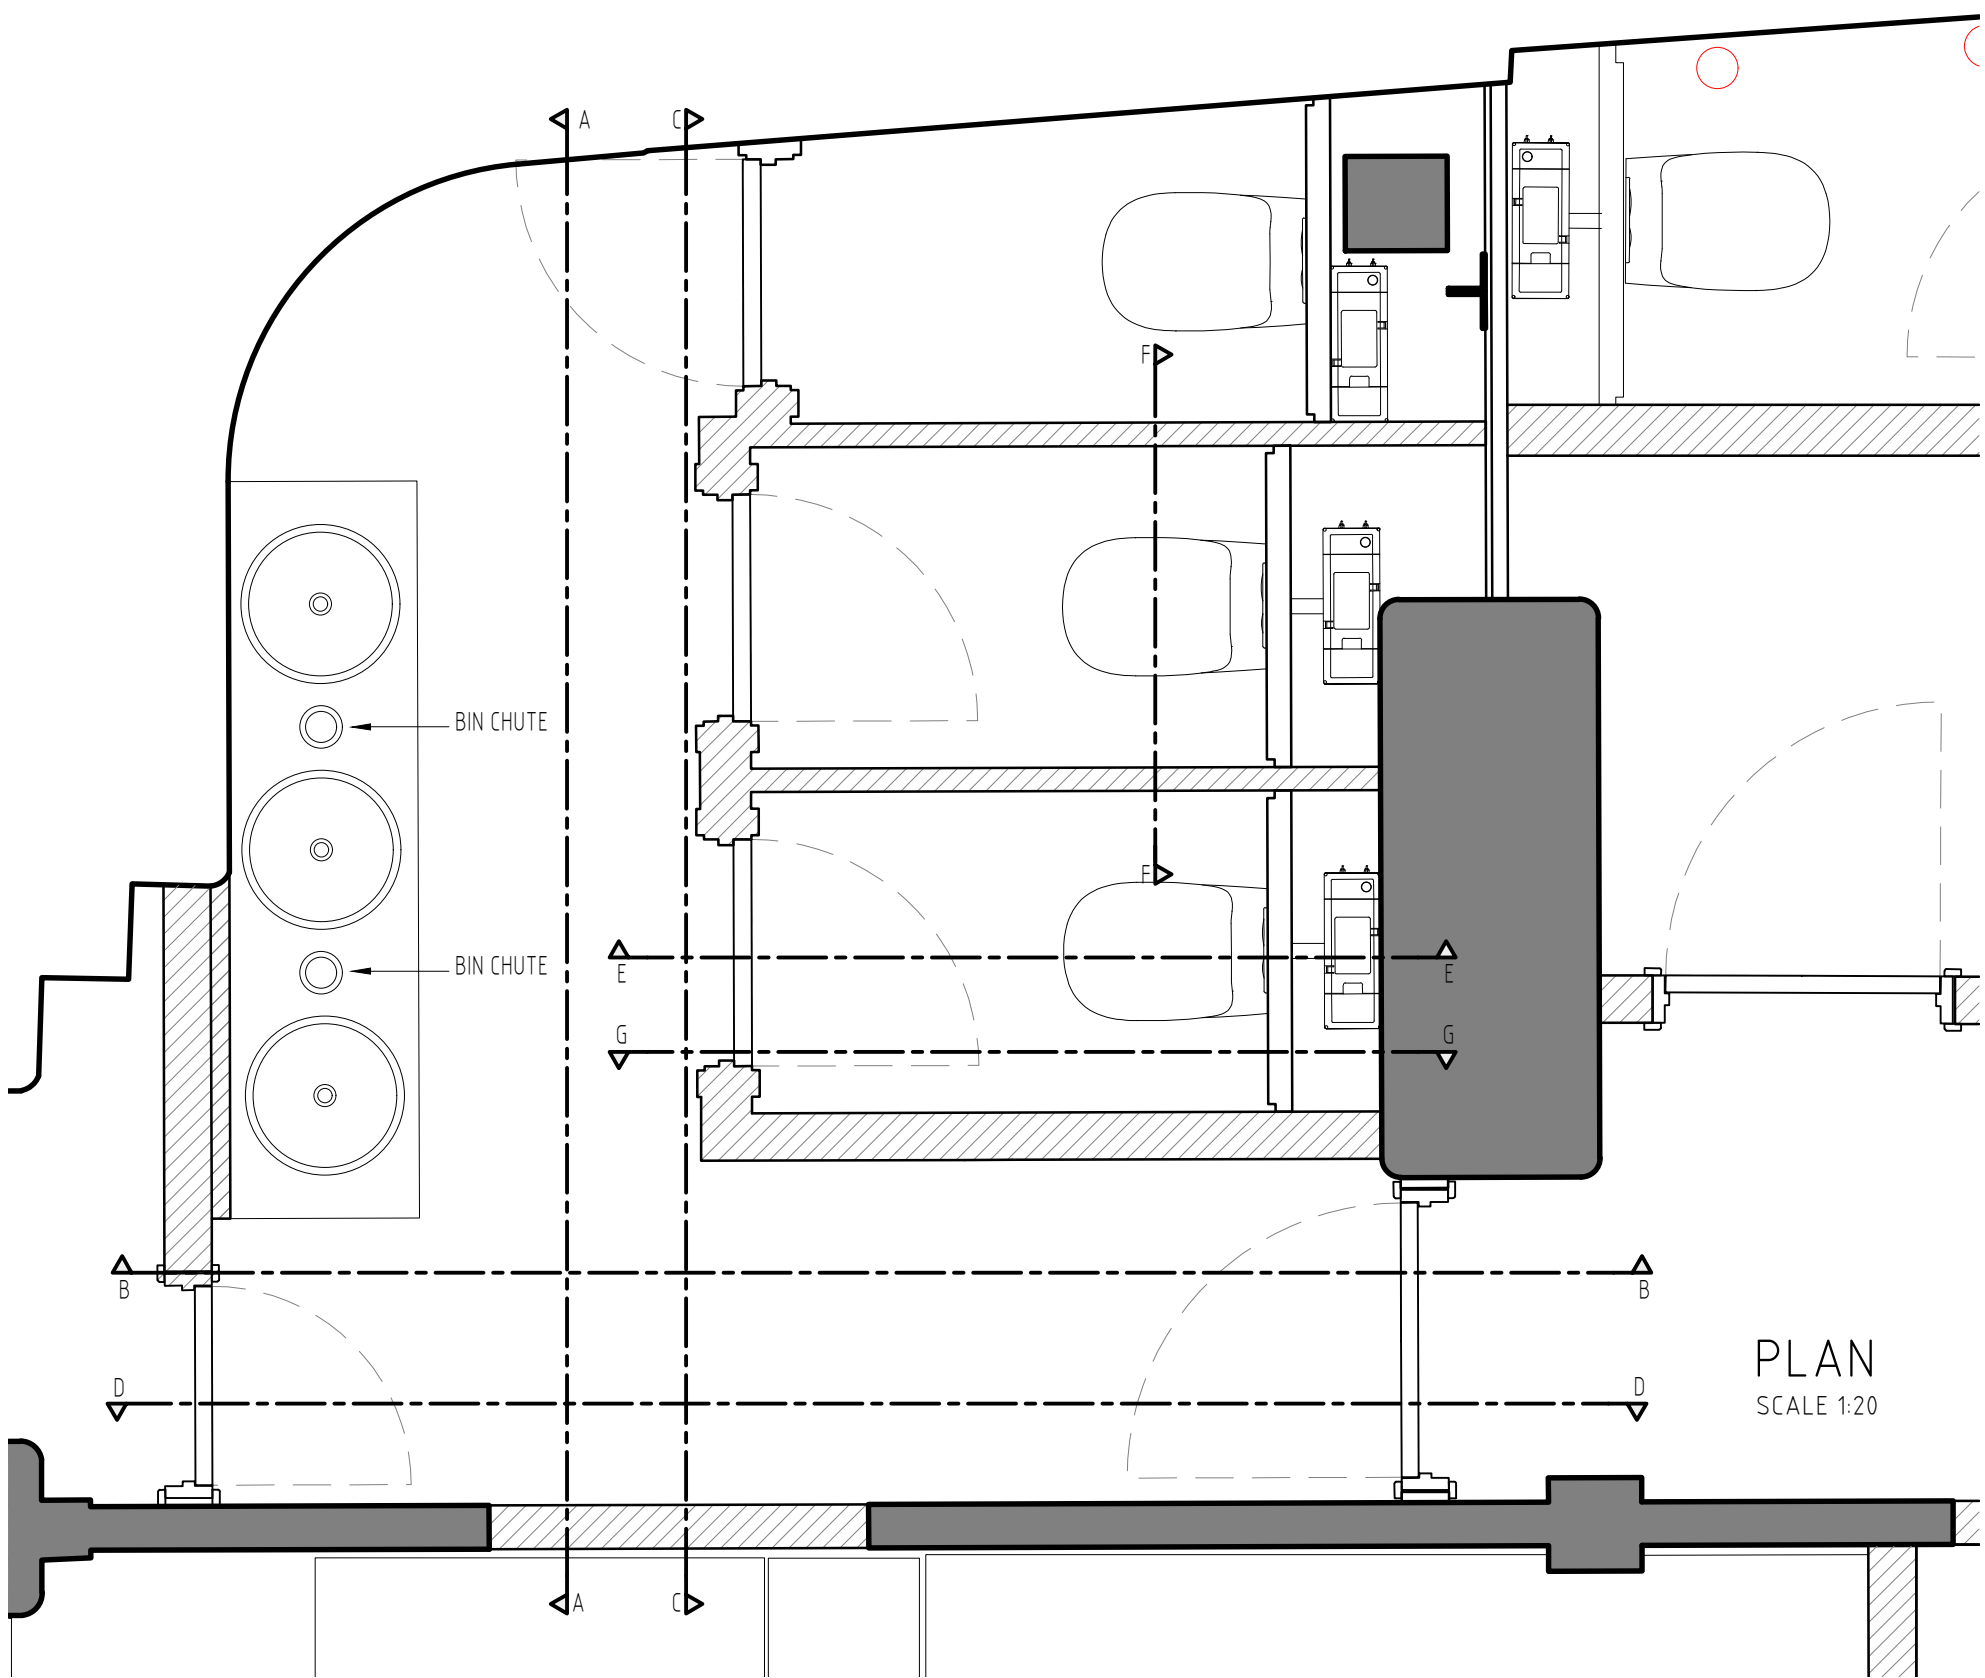

ELEVATION A-A
SCALE 1:20

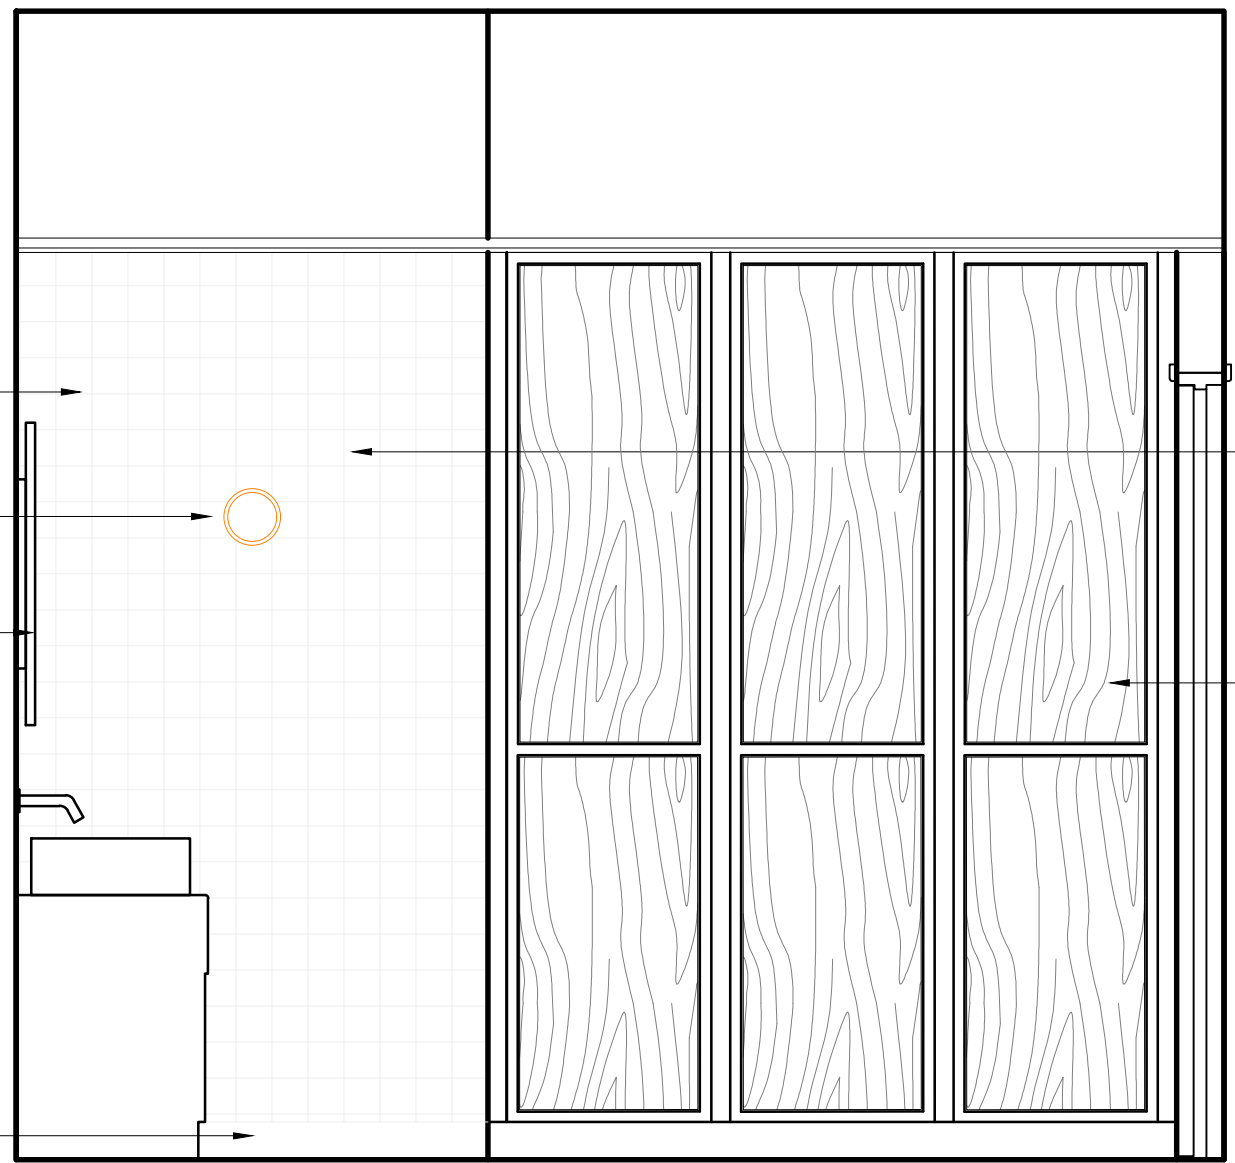


ELEVATION B-B
SCALE 1:20


EXISTING TILE TO BE
PREPARED AND OVER
TILED WITH NEW
DECORATIVE WALL
TILING

SQUARE EDGE PROFILE
TIMBER PANELLING TO
CUBICLE WALLS


NOTES:
FOR DOOR DETAILS SEE DWG 2405-211
FOR WALL FINISHES SEE DWG 2405-206

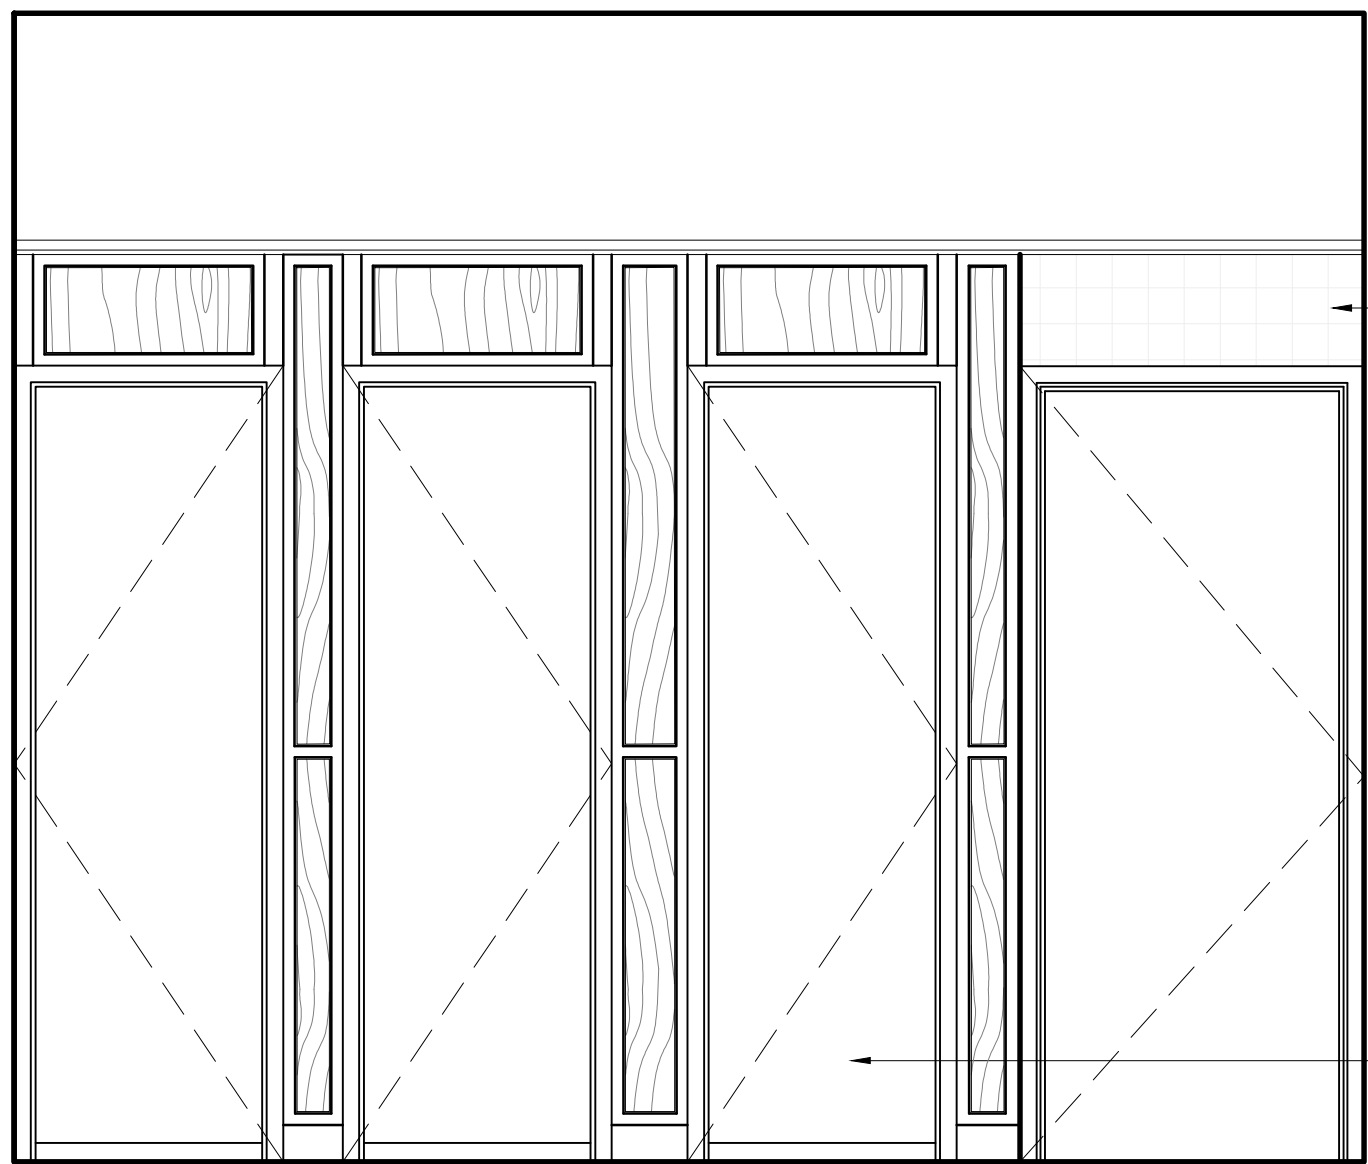


ELEVATION C-C
SCALE 1:20

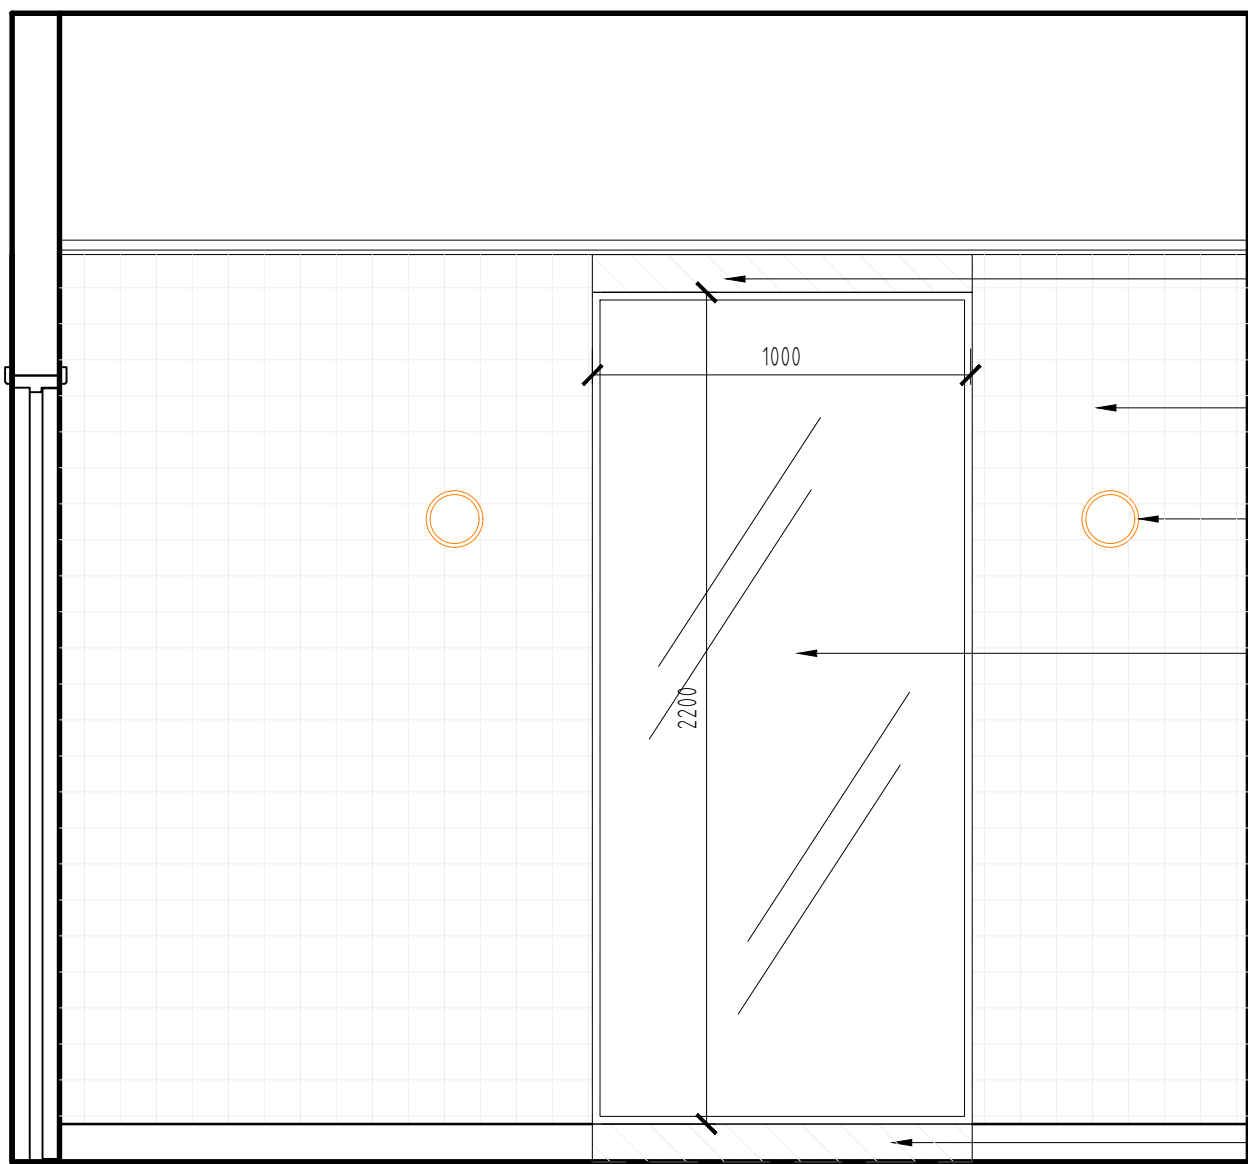


ELEVATION D-D
SCALE 1:20

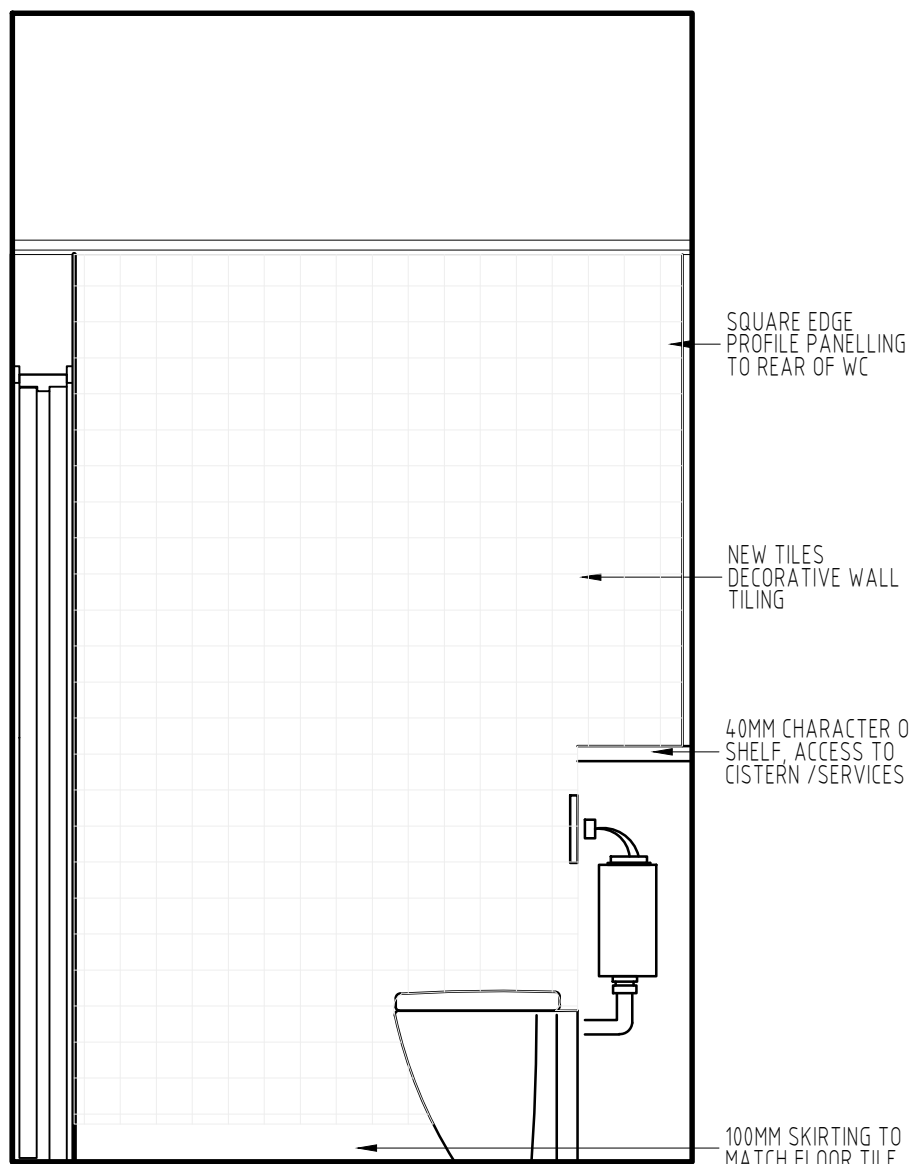


ELEVATION E-E
SCALE 1:20

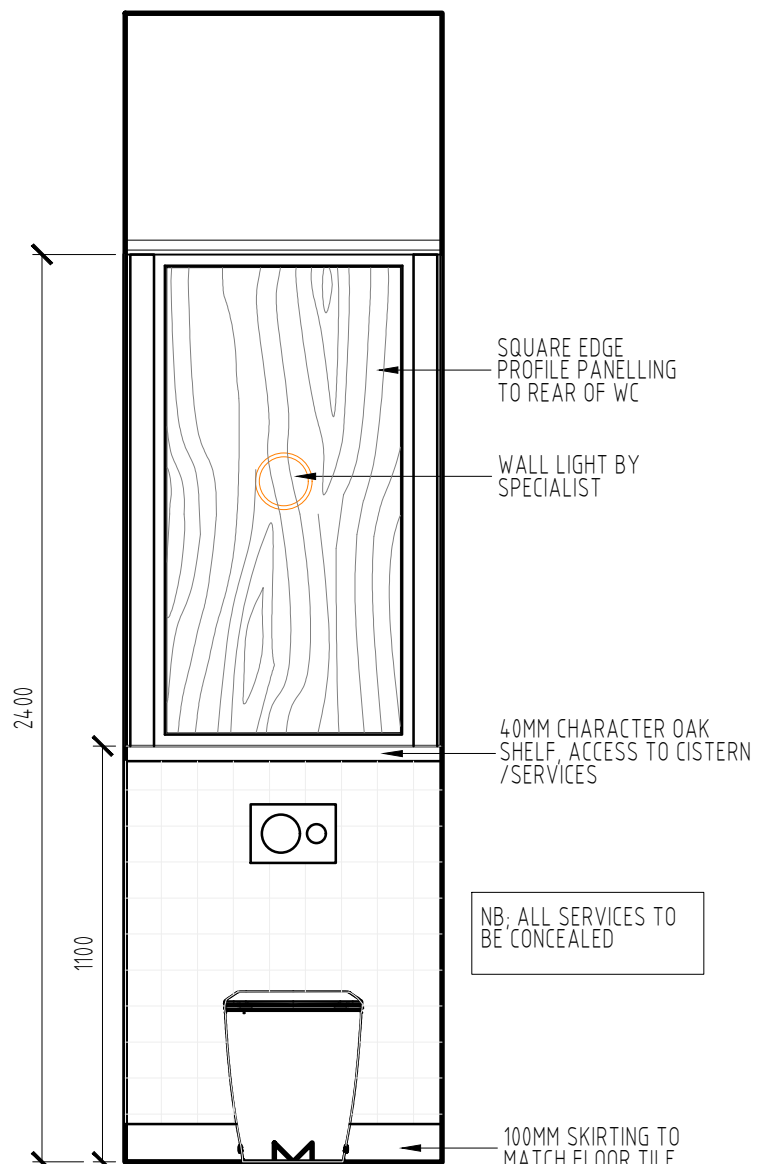

ELEVATION F-F
SCALE 1:20

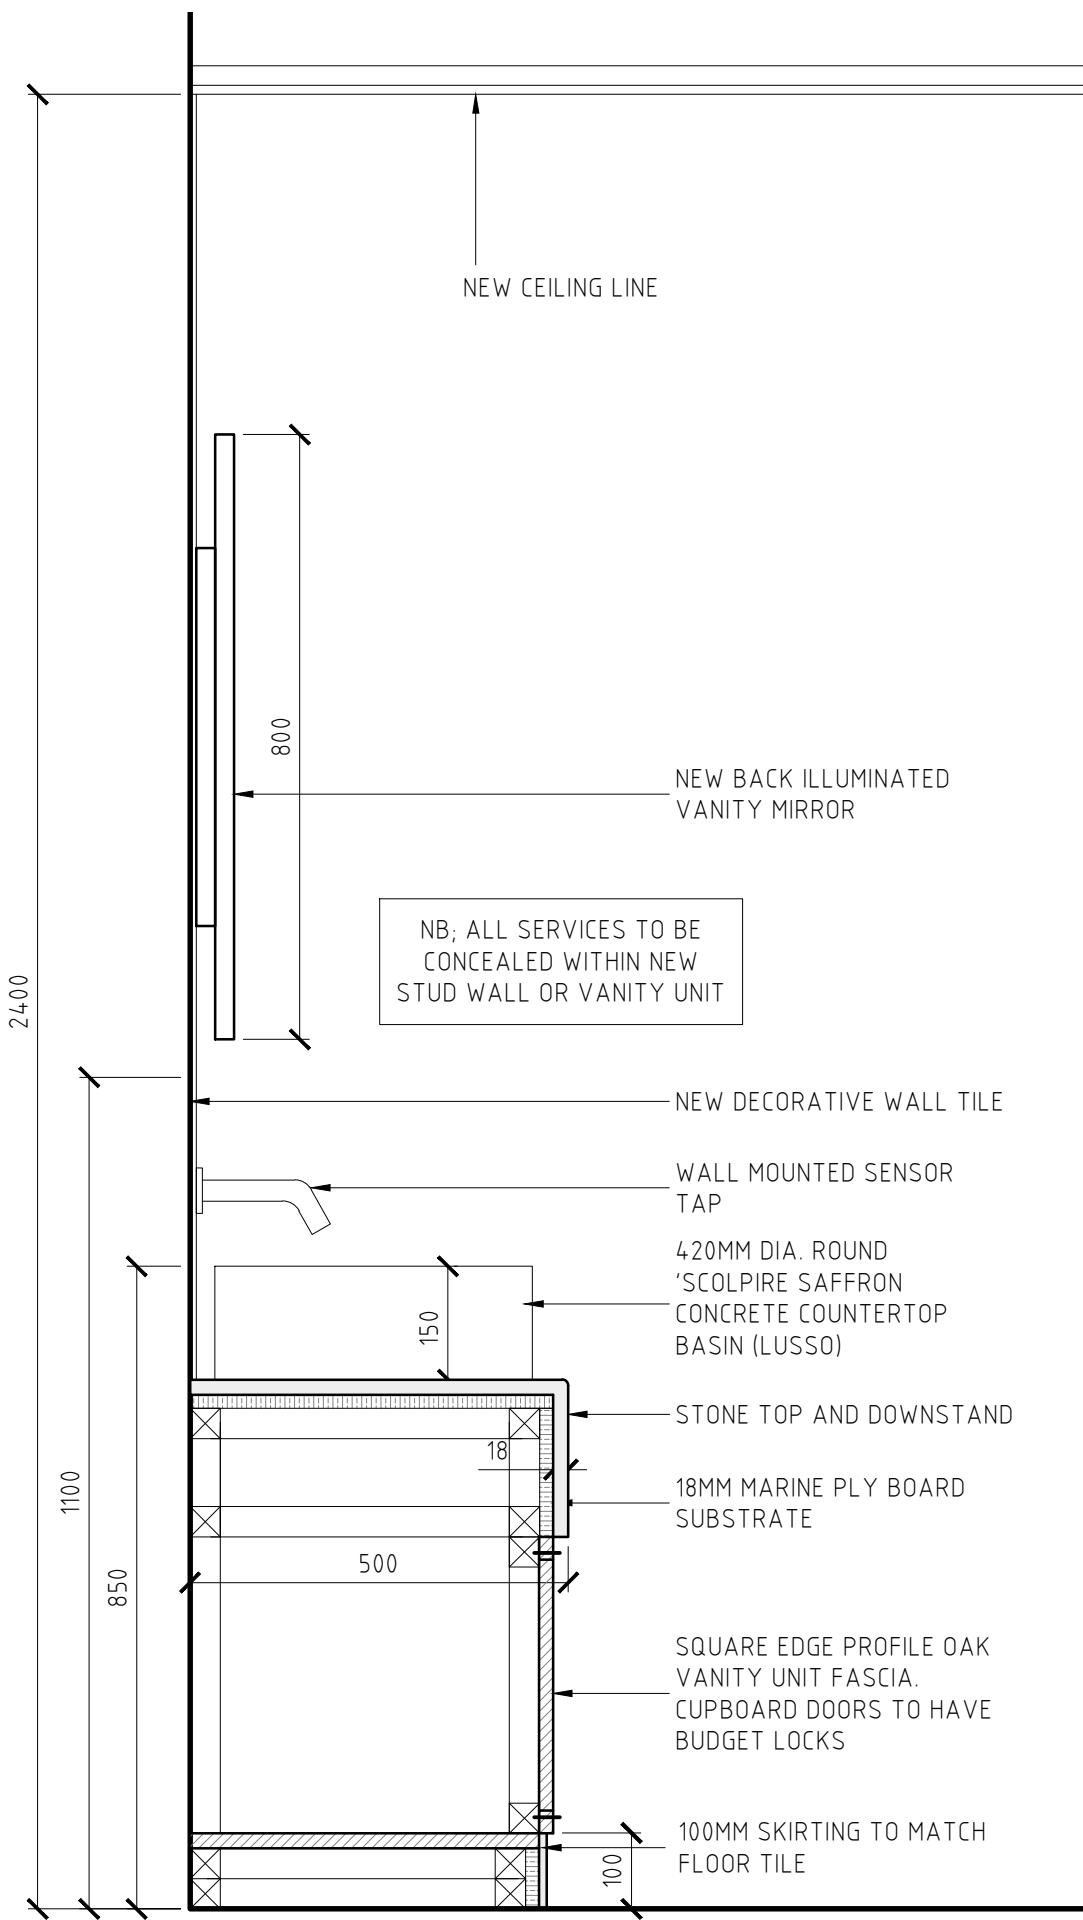

SECTION X-X
SCALE 1:10

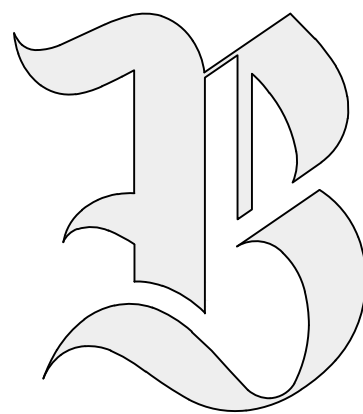

BRAWN DESIGN LIMITED.

BIZ HUB, ROOM G01, MELTON COURT, GIBSON LN,
NORTH FERRIBY, HU14 3HH
EMAIL: RICHARD@BRAWNDESIGN.CO.UK
MOBILE: 07985 344636

CLIENT

INDIVIDUAL RESTAURANTS/
FORBICI

PROJECT

MANCHESTER
CROSS STREET

DRAWING TITLE

PROPOSED
FEMALE WC'S

JOB NUMBER

2405

DRAWING NUMBER

218

REVISION

C1

SCALE

1:20 /
1:10

DRAWN BY

BN

APPROVED BY

DIRECTOR

REV DATE

C1 28-11-24

NOTES

WALL FINISHES ADDED TO ELEVATIONS

BY

RCN

SCALE BAR

1:50 0 1 2 3 4 5M
1:100 0 1 2 3 4 5 6 7 8 9 10M