



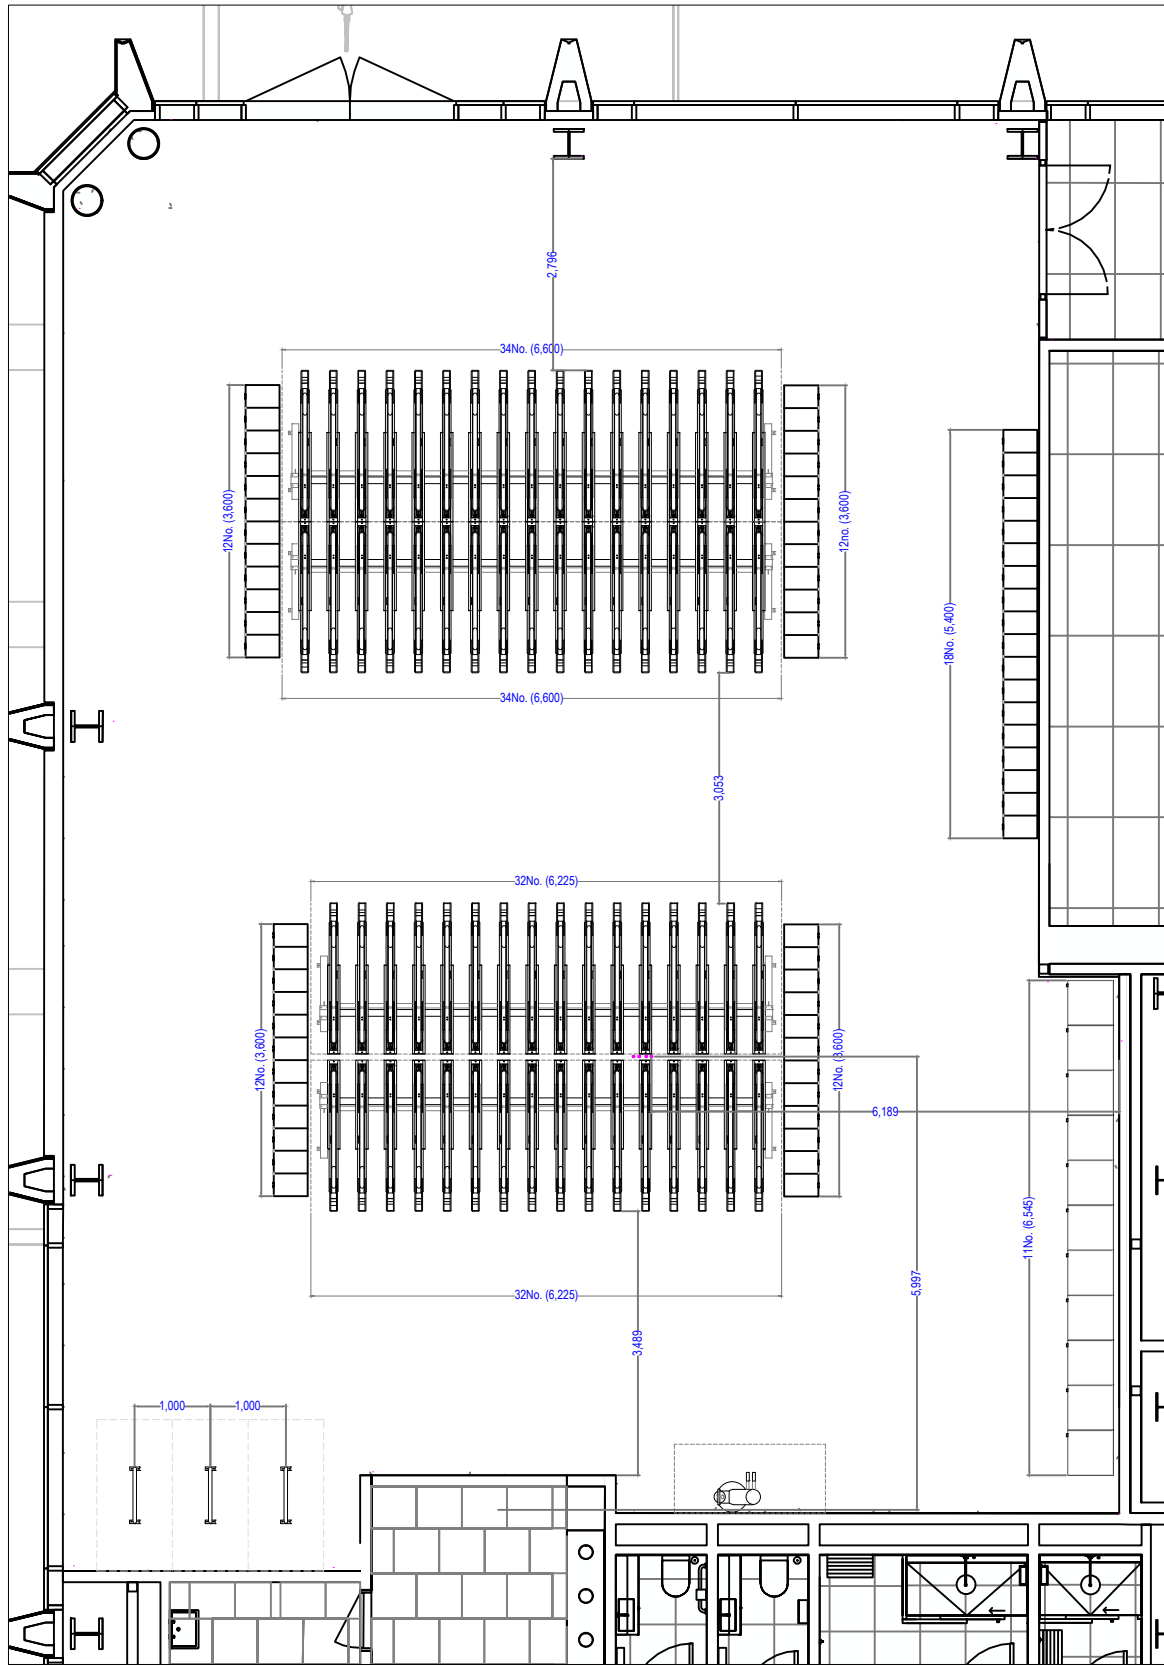

Cycle Store

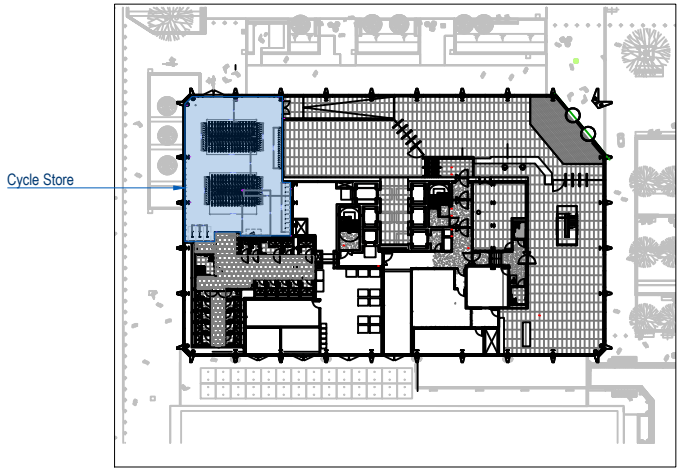


Key Plan



- PEKO ED-1900R Drying Cabinet**
- * Floor standing model
 - * 1900 (h) x 605 (d) x 595 (w) mm
 - * White
 - * Three sets of internal hanging rails and three door rails
 - * Manual controls – time and temperature selector dials
 - * Vented model – 100 mm diameter pipe (ducts from the top, max 3m in length)
 - * Option of a front ventilation adaptor box – when not venting to the outside (price on application)
 - * Supplied as right-hand hinged as standard
 - * 230v 1ph 10A plug-top electrical connection (do not put socket directly behind the cabinet)
 - * Must be fixed back to the wall



- Z Locker**
- * Mild Steel
 - * 2 x Compartments
 - * Suitable for Dry Areas Only
 - * Locker Bodies - Mild Steel PC - RAL9010
 - * Locker Doors - 10mm Laminate - Abet Spring White
 - * Locking - KL1000 digital combination lock in silver Lockers will be supplied with 30mm number disc located 50mm above the lock. Number sequence TBC Dimensions - 330mm W x 520mm D x 1850mm H
 - ** Bench shown is not Included unless specified in the

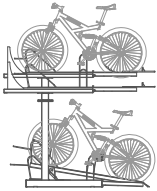

- Double Decker PLUS Gas Assisted**
- * Mild Steel
 - * Galvanised
 - * Legs, Handles, Top & Bottom Rails Powdercoated to RAL 6016 (excludes troughs)
 - * Single Sided
 - * 375mm Centres
 - * Surface Mounted
 - * Multi Locking Points (Back Wheel & Locking Loop)
 - * Top Racks with Gas Assist
 - * Min Height Required: 2,400mm



- Citihoop Classic Surface Mounted**
- * 750H x 750W x 48mm
 - * Galvanised
 - * Surface mounted with base plates



- Bike Repair Station with Pump**
- * Steel
 - * Powder Coated RAL7016
 - * Single Bike Mount
 - * Surface Mounted
 - * 7No. Bike Tools
 - * Dimension: 650mmW x 450mmD x 1500mmH


- Cycle Storage (138):**
- 2No. (34 Slot) Double Decker Plus Gas assisted
 - 2No. (32 Slot) Double Decker Plus Gas assisted
 - 3No. (2 Spaces = 6 Spaces total) Citihoop Classic SM
 - 11No PEKO DE-1900R Drying cabinet
 - 66No. 2 Compartment - Z Locker
 - 1No. Single Bike Repair Station

TOTAL: 138 Cycle Spaces

Rev	Date	Revision details
C02	25-07-2024	Rack positions updated to suit conduit location - For Construction
C01	12-07-2024	Powder Coating Colours Updated - For Construction
P02	06-06-2024	Preliminary Issue - Typo on Double Decker Text now updated
P01	06-06-2024	Preliminary Issue - Suitable for Stage Approval



Project	Plot 9A First Street	Customer	BAM Construction
-Do not scale -All dimensions in millimetres -Do not manually alter CAD drawings			

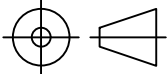

Material	STEEL	Finish	GALVANISED	Designed by	AG	Title	Ground Floor Cycle Store Layout	Sheet	1
				Checked by	ES	Drawing No.	MN2A-BLS-MB-00-M2-Y-000001		1
				Scale @ A3	1:100	Status	S4 - SUITABLE FOR STAGE APPROVAL	Rev	C02
				Date	06/06/24				