


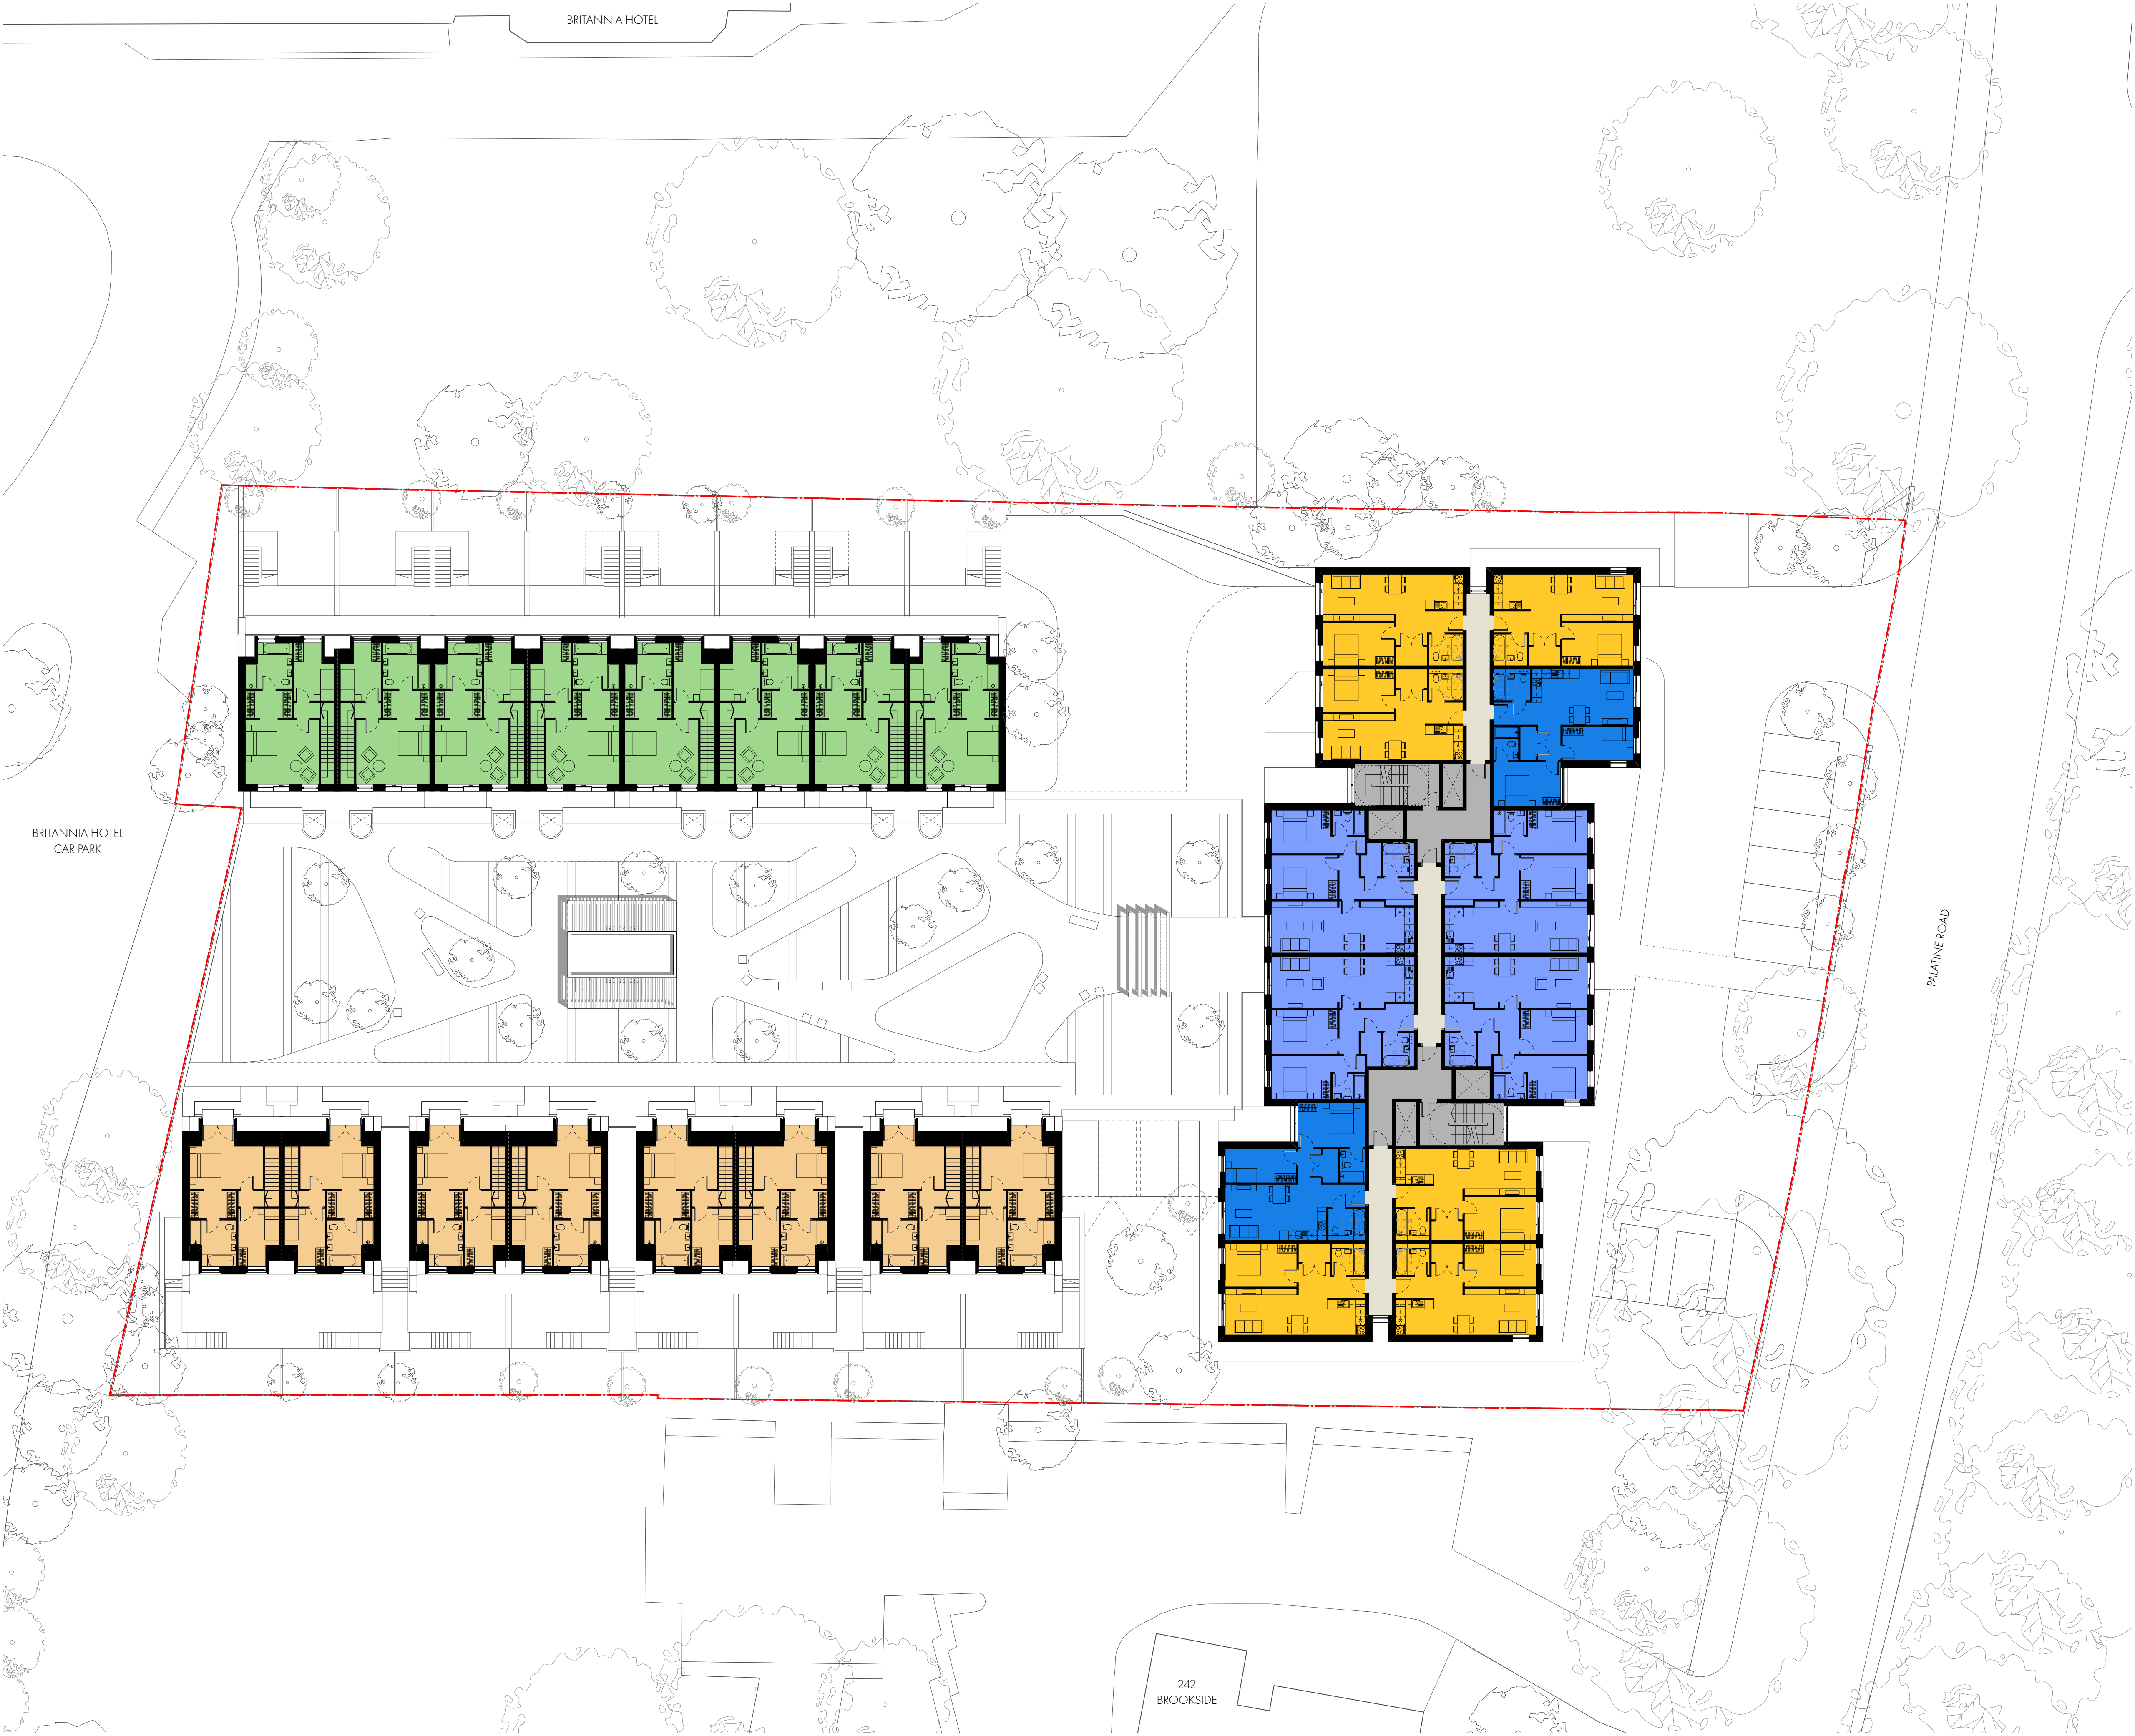

REVISION	DATE	DESCRIPTION
P01	08/11/2024	PRELIMINARY ISSUE
P02	03/12/2024	PUBLIC CONSULTATION ISSUE
P03	12/2024	ISSUED FOR PLANNINGS

- KEY:**
- Application Boundary
 - 1B 2P Apartment
 - 2B 3P Apartment
 - 2B 4P Apartment
 - 3B 5P Apartment
 - 3B 6P Apartment
 - Town Houses
 - Semi-detached Houses