

Notes:
Drawings are based on survey data and may not accurately represent what is physically present.

Do not scale from this drawing. All dimensions are to be verified on site before proceeding with the work.

All dimensions are in millimeters unless noted otherwise.

Purcell shall be notified in writing of any discrepancies.

Access and Servicing Key

- Proposed Lift
- Proposed Stairs
- Existing Stairs
- Waste Collection Points
- Accessible Bedrooms
- Accessible WC
- Bin Store
- Level Access
- Stepped Access
- Waste Out
- Deliveries In
- Main Entrance Access
- Access
- Managed with Portable Ramp

C.02 15.03.2024 WS4 Issue - Aconex Upload
C.03 12.06.2024 Aconex upload - For Construction
C.04 19.07.2024 Changes following updates to GAs

REV DATE DESCRIPTION

CLIENT

Allied London

PROJECT

London Road Fire Station

JOB NUMBER

240242

TITLE

First Floor Waste, Access and Servicing Strategy

SIZE SCALE LAST REVISED DRAWN CHECKED

A1L As indicated 06/11/2024 15:35:34V JPH


REV SUITABILITY/REASON FOR ISSUE
C.04 FOR CONSTRUCTION

DRAWING NUMBER
LRFS-PUR-00-01-DR-A-2022

St James', 79 Oxford Street, Manchester, M1 6PQ
© PURCELL 2019. PURCELL IS THE TRADING NAME OF PURCELL ARCHITECTURE LTD.

01 First Floor Waste Access & Servicing
I : 200

0 2m 4m 6m 8m 10m 20m

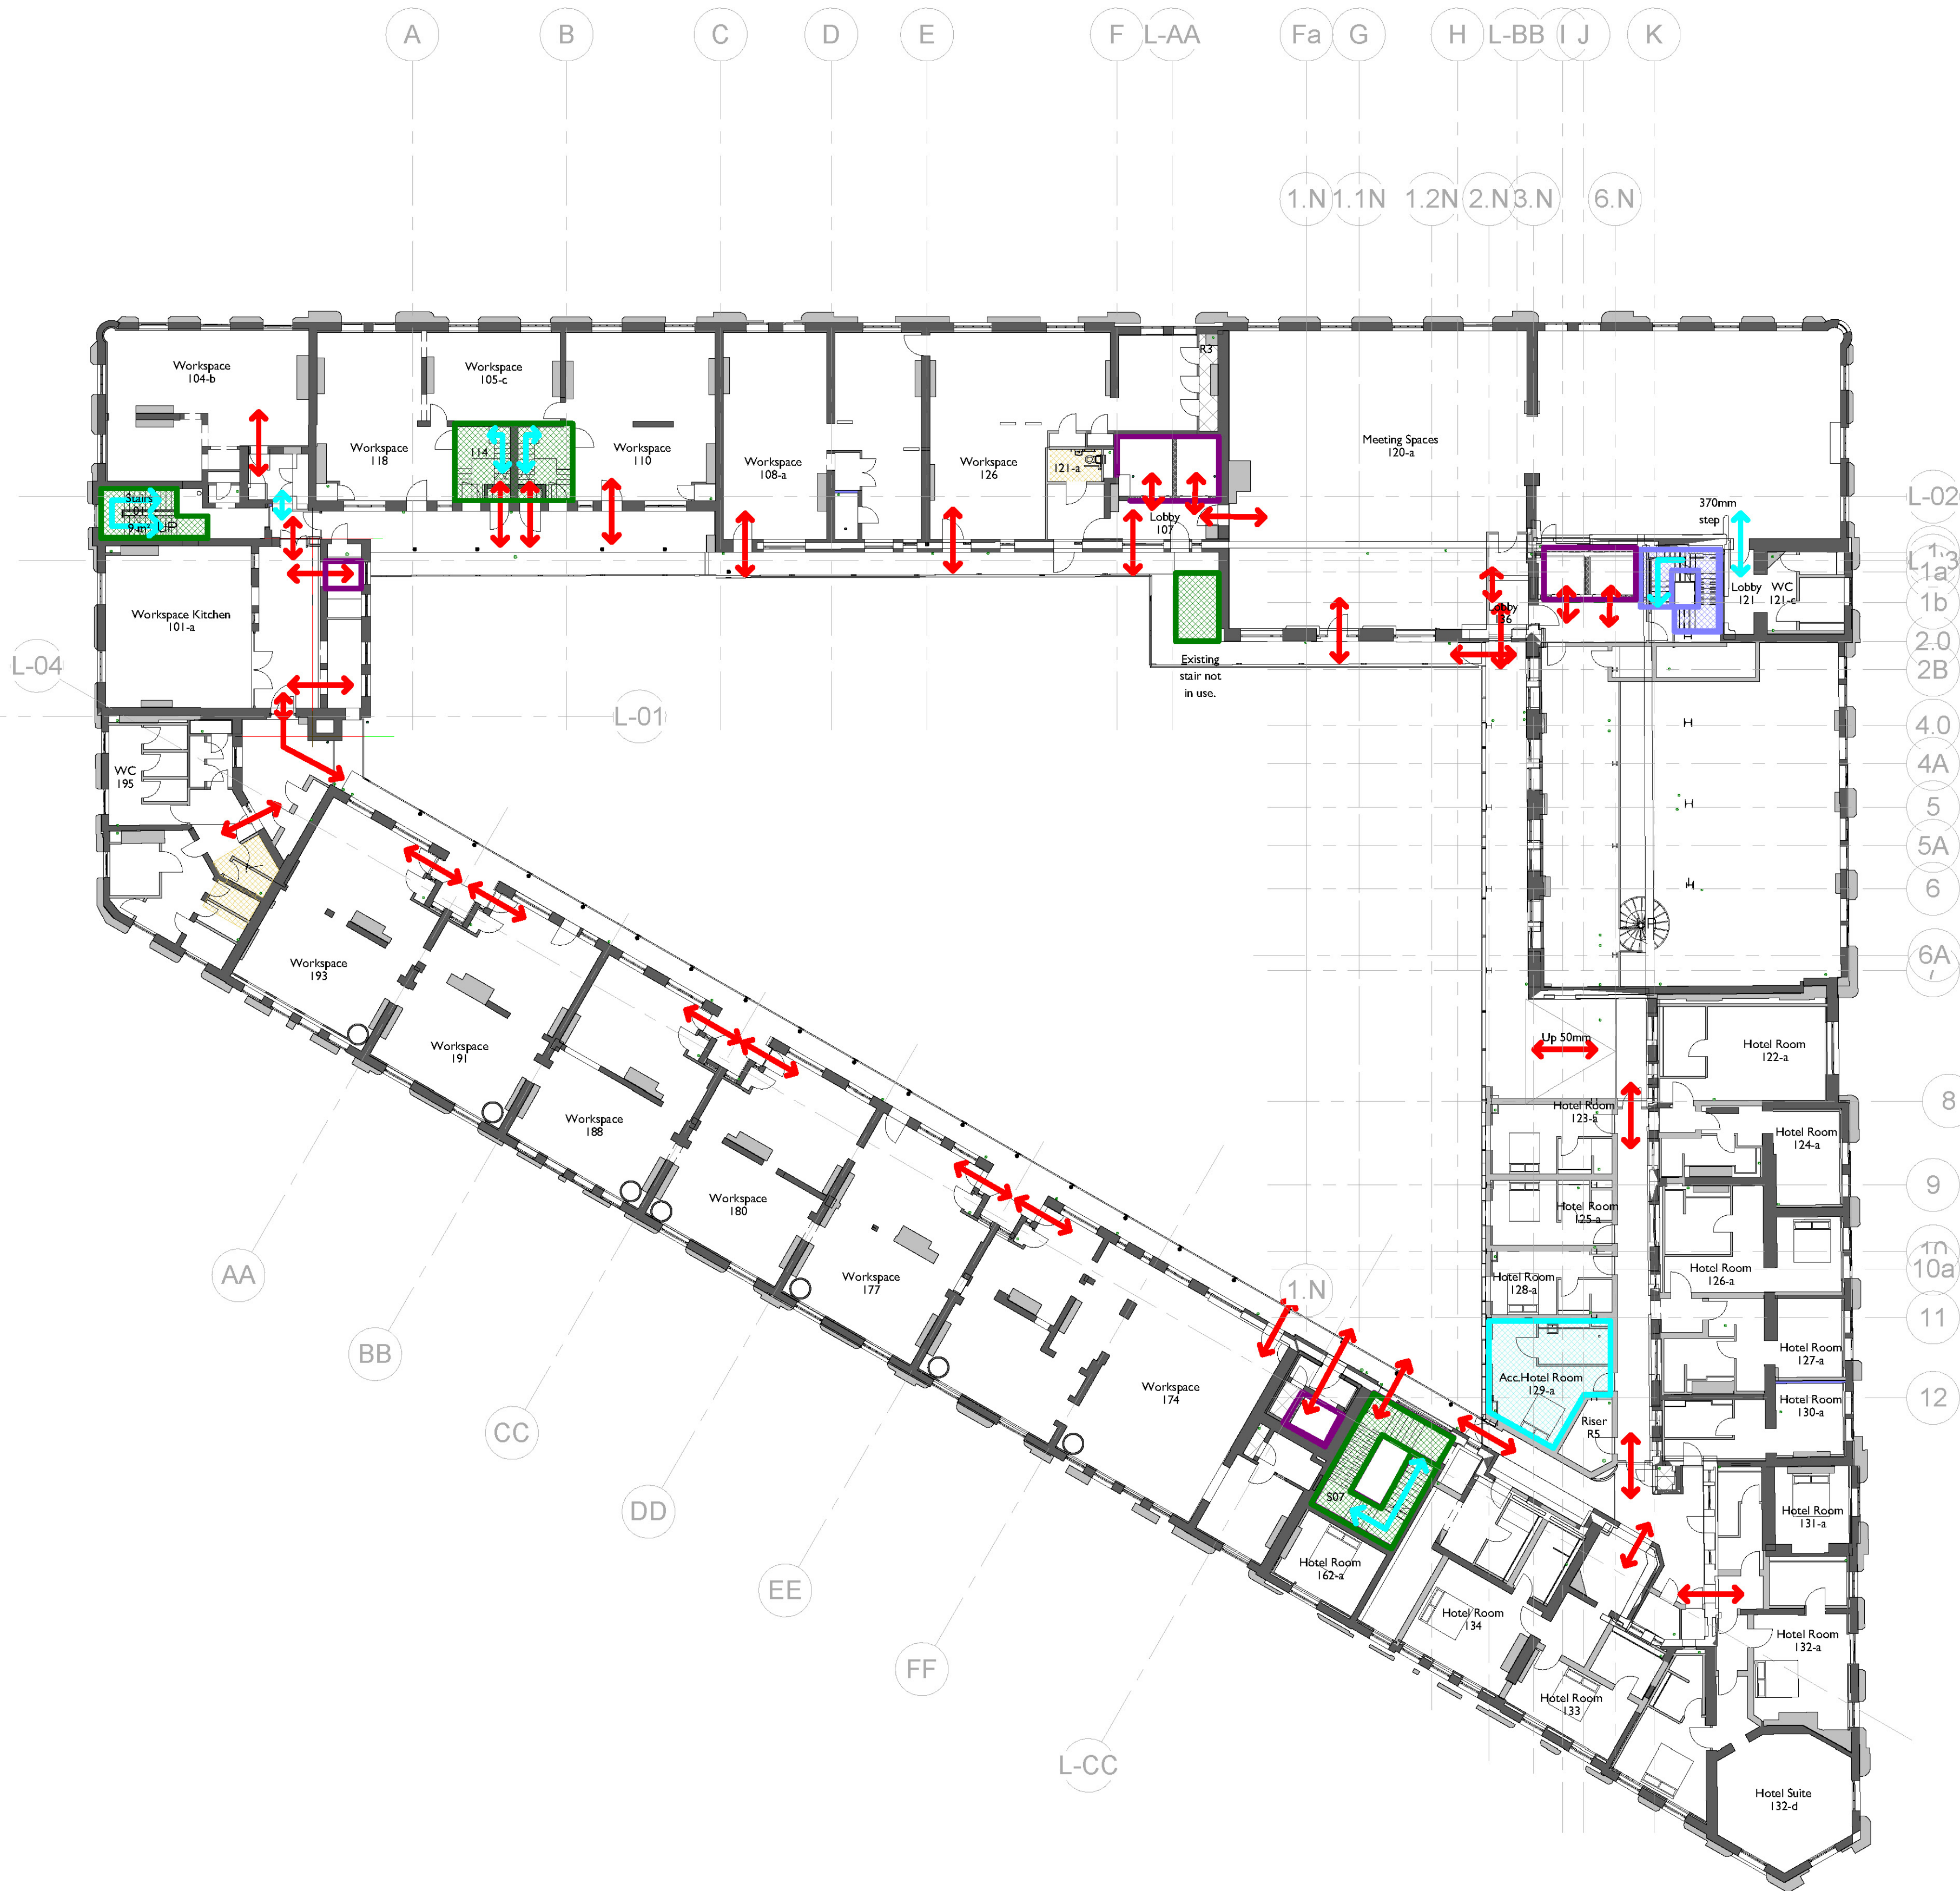

Plans include all phases of the project.
Fit out proposals are subject to change.