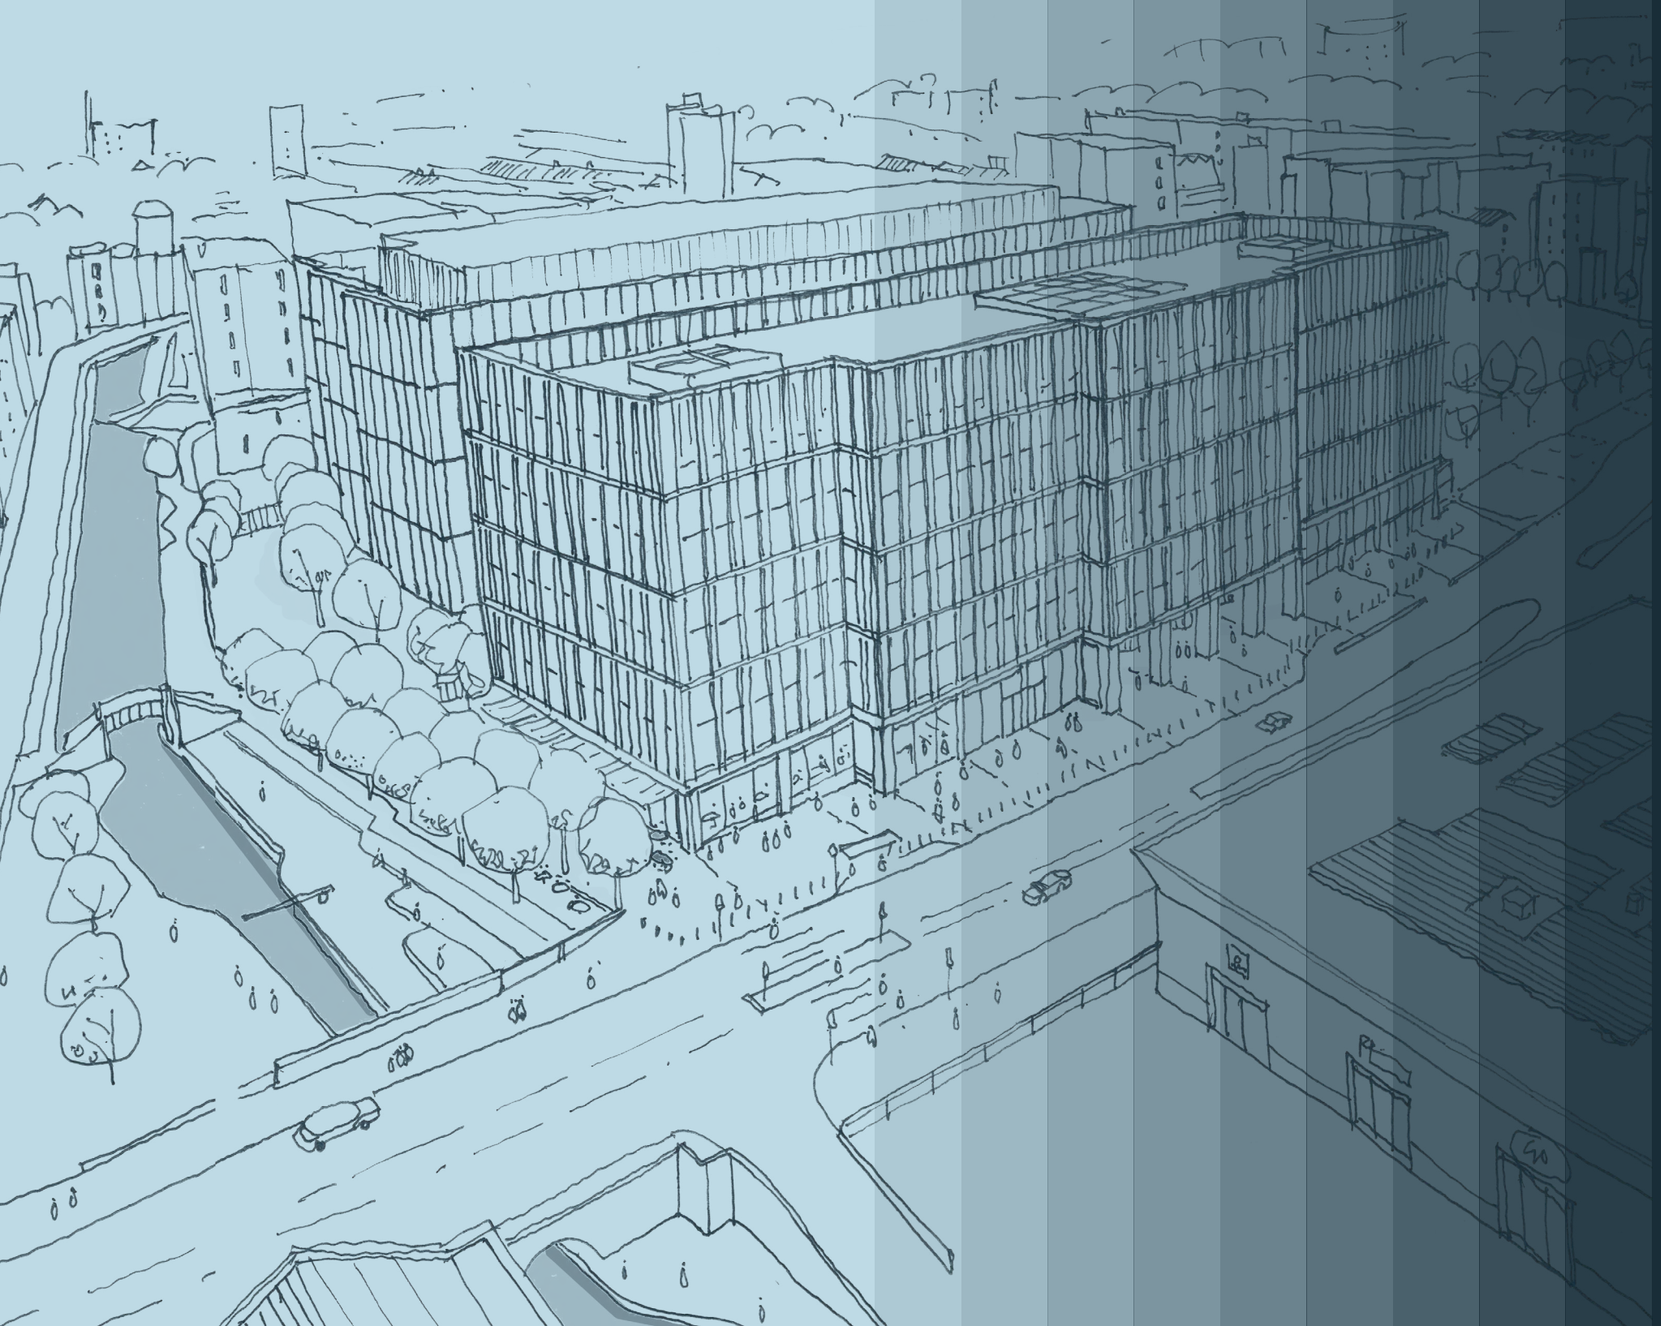


Government Property Agency

AtkinsRéalis

MANCHESTER DIGITAL CAMPUS

Environmental Statement
Volume 5 - Chapter 16: Noise and vibration figures

NOVEMBER 2024

CONFIDENTIAL

384500 385000 385500

398500

398000

N

AtkinsRéalis

EIA Site Boundary

Property Category

- Commercial
- Educational
- Health Care
- Mixed-use
- Residential

Service Layer Credits: GB Topographic: Contains OS data © Crown Copyright and database right 2023
Contains data from OS Zoomstack

Metres
0 50 100 150 200

AtkinsRéalis ©
Consulting Engineers
The Hub
500 Park Ave,
Bristol, South Glos.,
England, BS32 4RZ
Tel: +44(0)1454 662000
Fax: +44(0)1454 663333
www.atkinsrealis.com

Client
Government Property Agency

Project
Manchester Digital Campus
Environmental Statement

Title
Figure 16.1 Receptor Categories

Sheet Size	Original Scale	Designed / Drawn	Checked	Authorised
A3	1:4,000	BT Date 06/11/24	RS Date 06/11/24	IL Date 06/11/24

Drawing Number: MSIP-ATK-XX-XX-DR-Y-000033
Rev: 00

OFFICIAL

384750 385000 385250

398500

398250

N

CONFIDENTIAL

Cotton St
Hood St
Blossom St
Cotton St
Gun St
Jersey St
Murray St
Bengal St
Redhill St
New Union St
New Islington
Woodward St
Keepers Quay
Lockyard La
Henry St
A62
A62
Great Ancoats Street
Pickford St
Redhill St
Houldsworth St
Dean St
Port St
A665
Great Ancoats Street
New Islington Free School
2
3
1
4
A665
A665
Great Ancoats Street
Tariff St
Tariff St
Brewer St
Ancoats
Ducie St
Pigeon St
Old Mill St
Vesta St
Vesta St
Peak St
Ducie St
Store St
Millbank St

AtkinsRéalis

EIA Site Boundary
Noise Measurement Locations

Service Layer Credits: GB Topographic: Contains OS data
© Crown Copyright and database right 2023
Contains data from OS Zoomstack

Metres
0 25 50 75 100

AtkinsRéalis ©
Consulting Engineers
The Hub
500 Park Ave,
Bristol, South Glos.,
England, BS32 4RZ
Tel: +44(0)1454 662000
Fax: +44(0)1454 663333
www.atkinsrealis.com

Client
Government Property Agency

Project
Manchester Digital Campus
Environmental Statement

Title
Figure 16.2 Noise Measurement Positions

Sheet Size	Original Scale	Designed / Drawn	Checked	Authorised
A3	1:2,000	BT Date 06/11/24	RS Date 06/11/24	IL Date 06/11/24

Drawing Number
MSIP-ATK-XX-XX-DR-Y-000034


Rev
00

OFFICIAL

384750 385000 385250

398500

398250

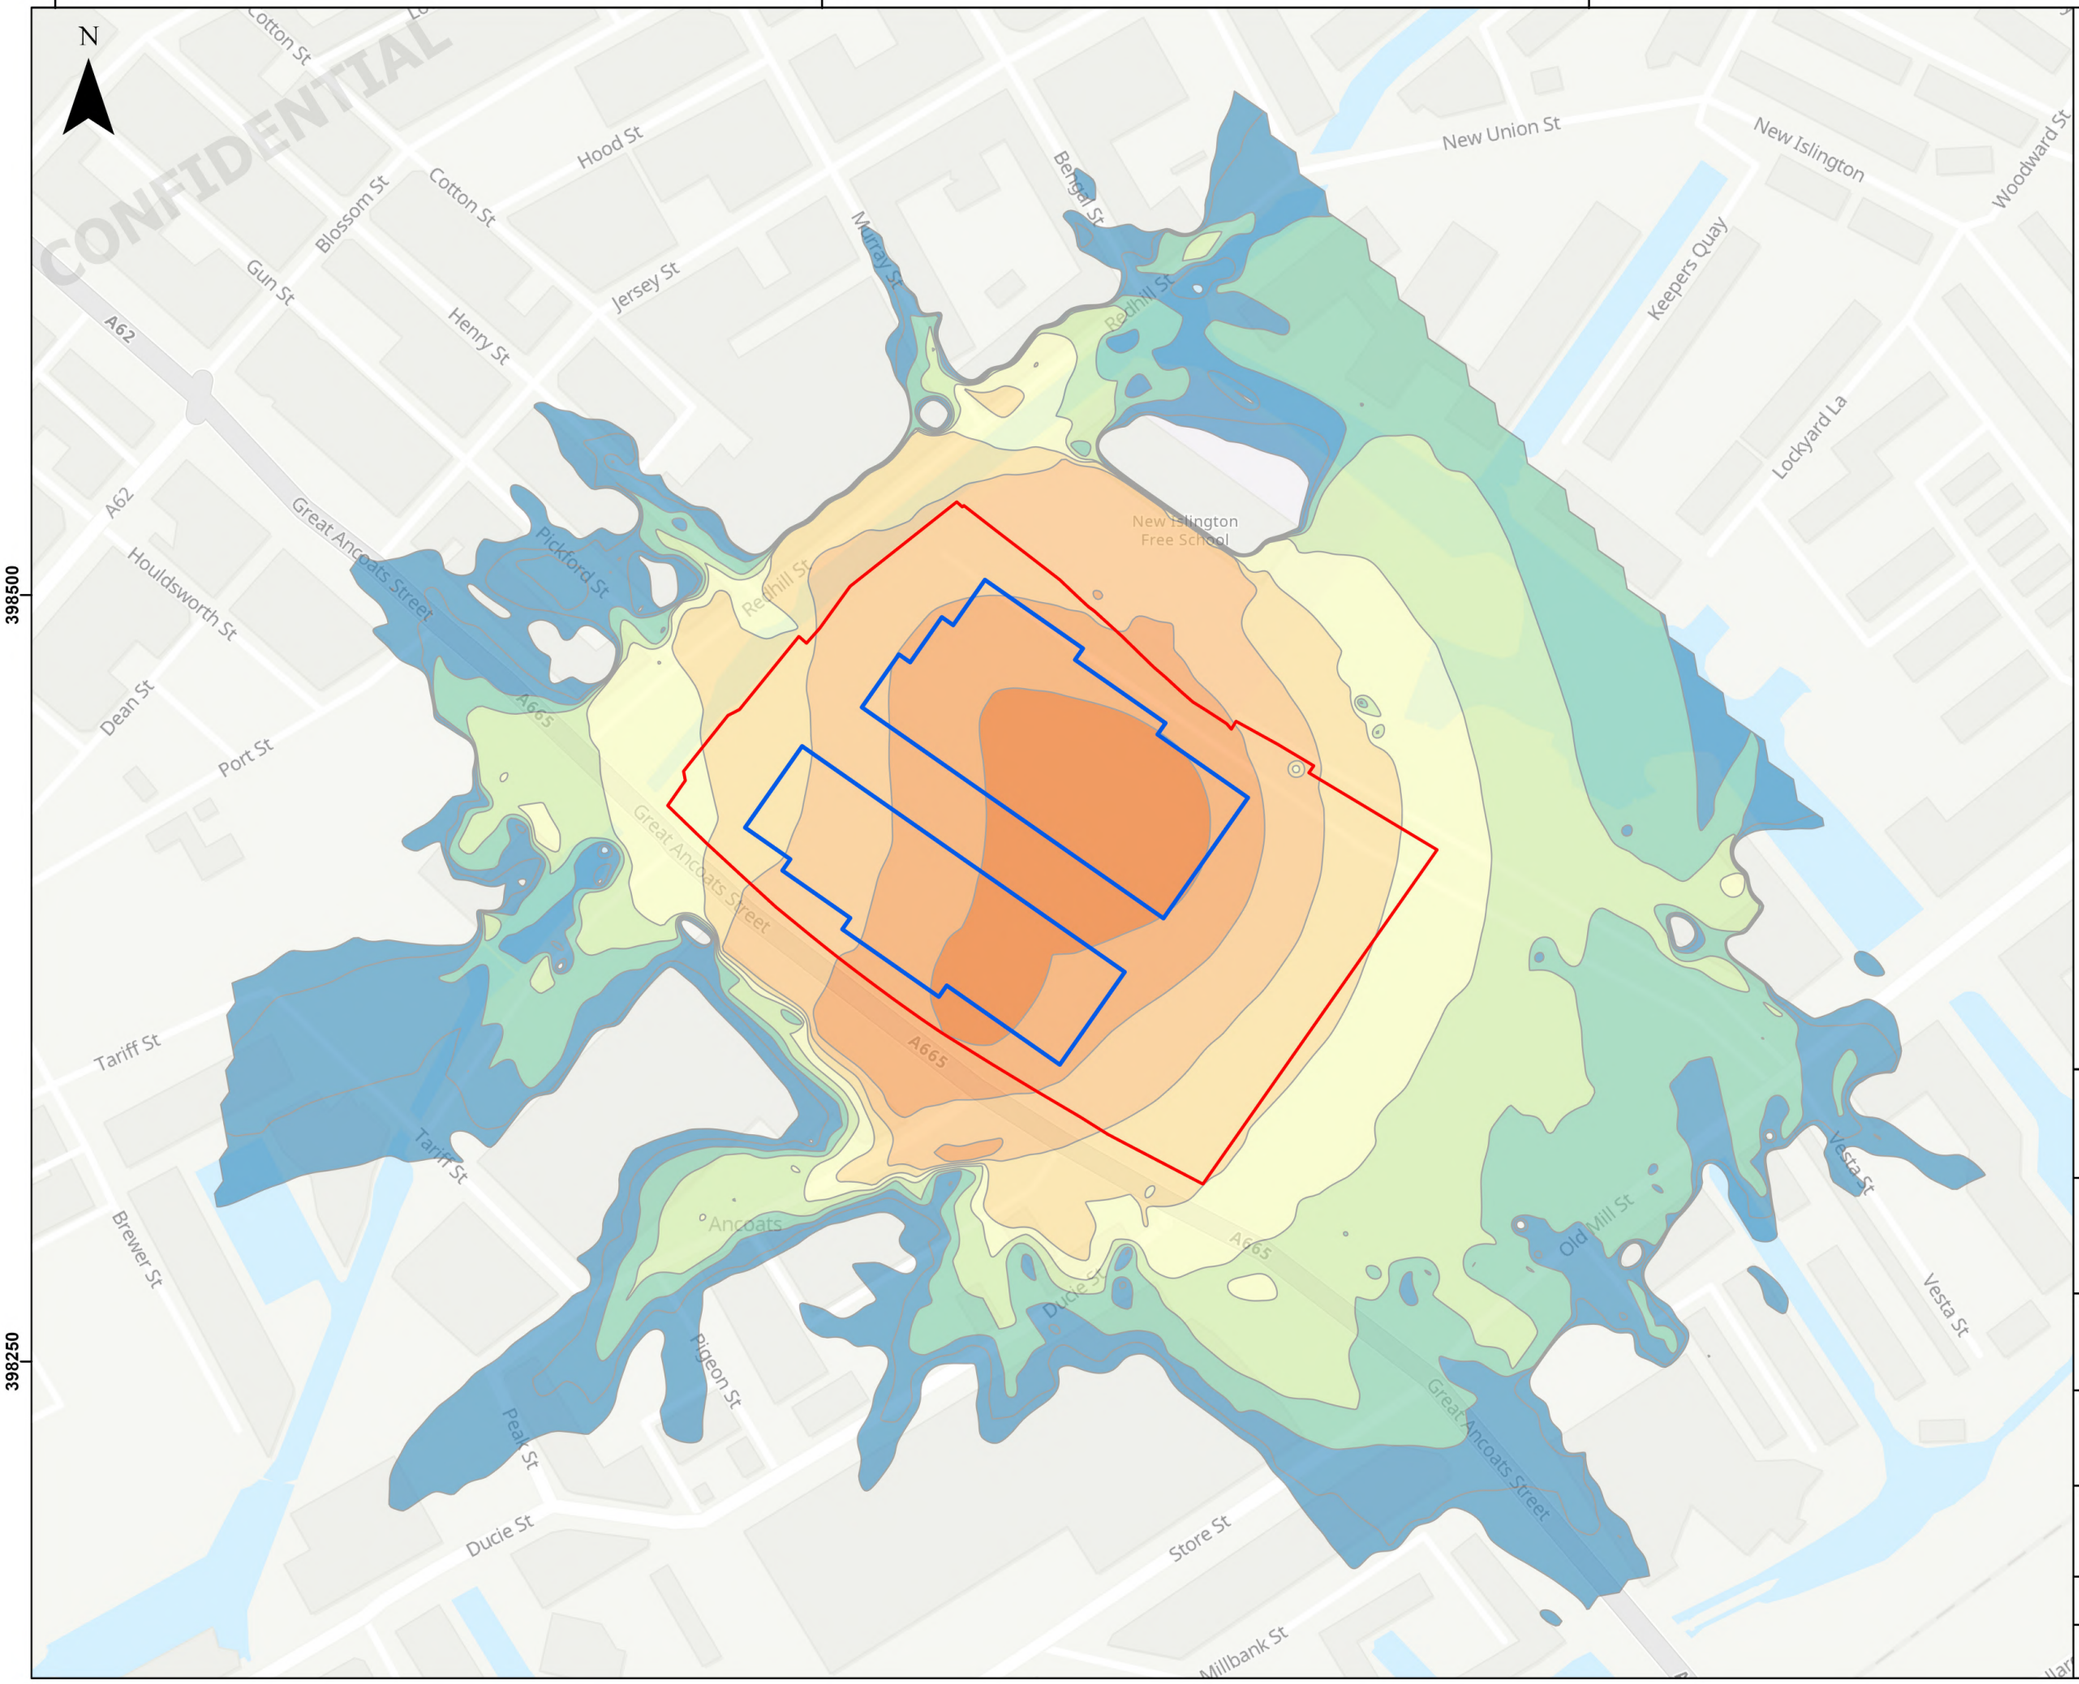

AtkinsRéalis

- EIA Site Boundary
- Proposed Building Footprint

Levels LrD in dB(A)

- 49 - 51
- 51 - 53
- 53 - 55
- 55 - 57
- 57 - 59
- 59 - 61
- 61 - 63
- 63 - 65

Ordnance Survey data © Crown copyright and database
Royal Mail data © Royal Mail copyright and database
National Statistics data © Crown copyright and database
© Natural England copyright
Contains public sector information licensed
under the Open Government Licence v3.0

Service Layer Credits: GB Topographic: Contains
OS data © Crown Copyright and database right
2023
Contains data from OS Zoomstack

Metres
0 25 50 75 100

AtkinsRéalis ©
Consulting Engineers
The Hub
500 Park Ave,
Bristol, South Glos.,
England, BS32 4RZ
Tel: +44(0)1454 662000
Fax: +44(0)1454 663333
www.atkinsrealis.com

Client
Government Property Agency

Project
Manchester Digital Campus
Environmental Statement

Title
Figure 16.3 Operational Noise Contours

Sheet Size	Original Scale	Designed / Drawn	Checked	Authorised
A3	1:2,000	RS Date 05/11/24	KS Date 05/11/24	IL Date 05/11/24

Drawing Number: MSIP-ATK-XX-XX-DR-Y-000035
Rev: 00

OFFICIAL

AtkinsRéalis Manchester
3 Piccadilly Place,
M1 3BN,
Manchester,
United Kingdom

T: +44 1612 453400

www.atkinsrealis.com