


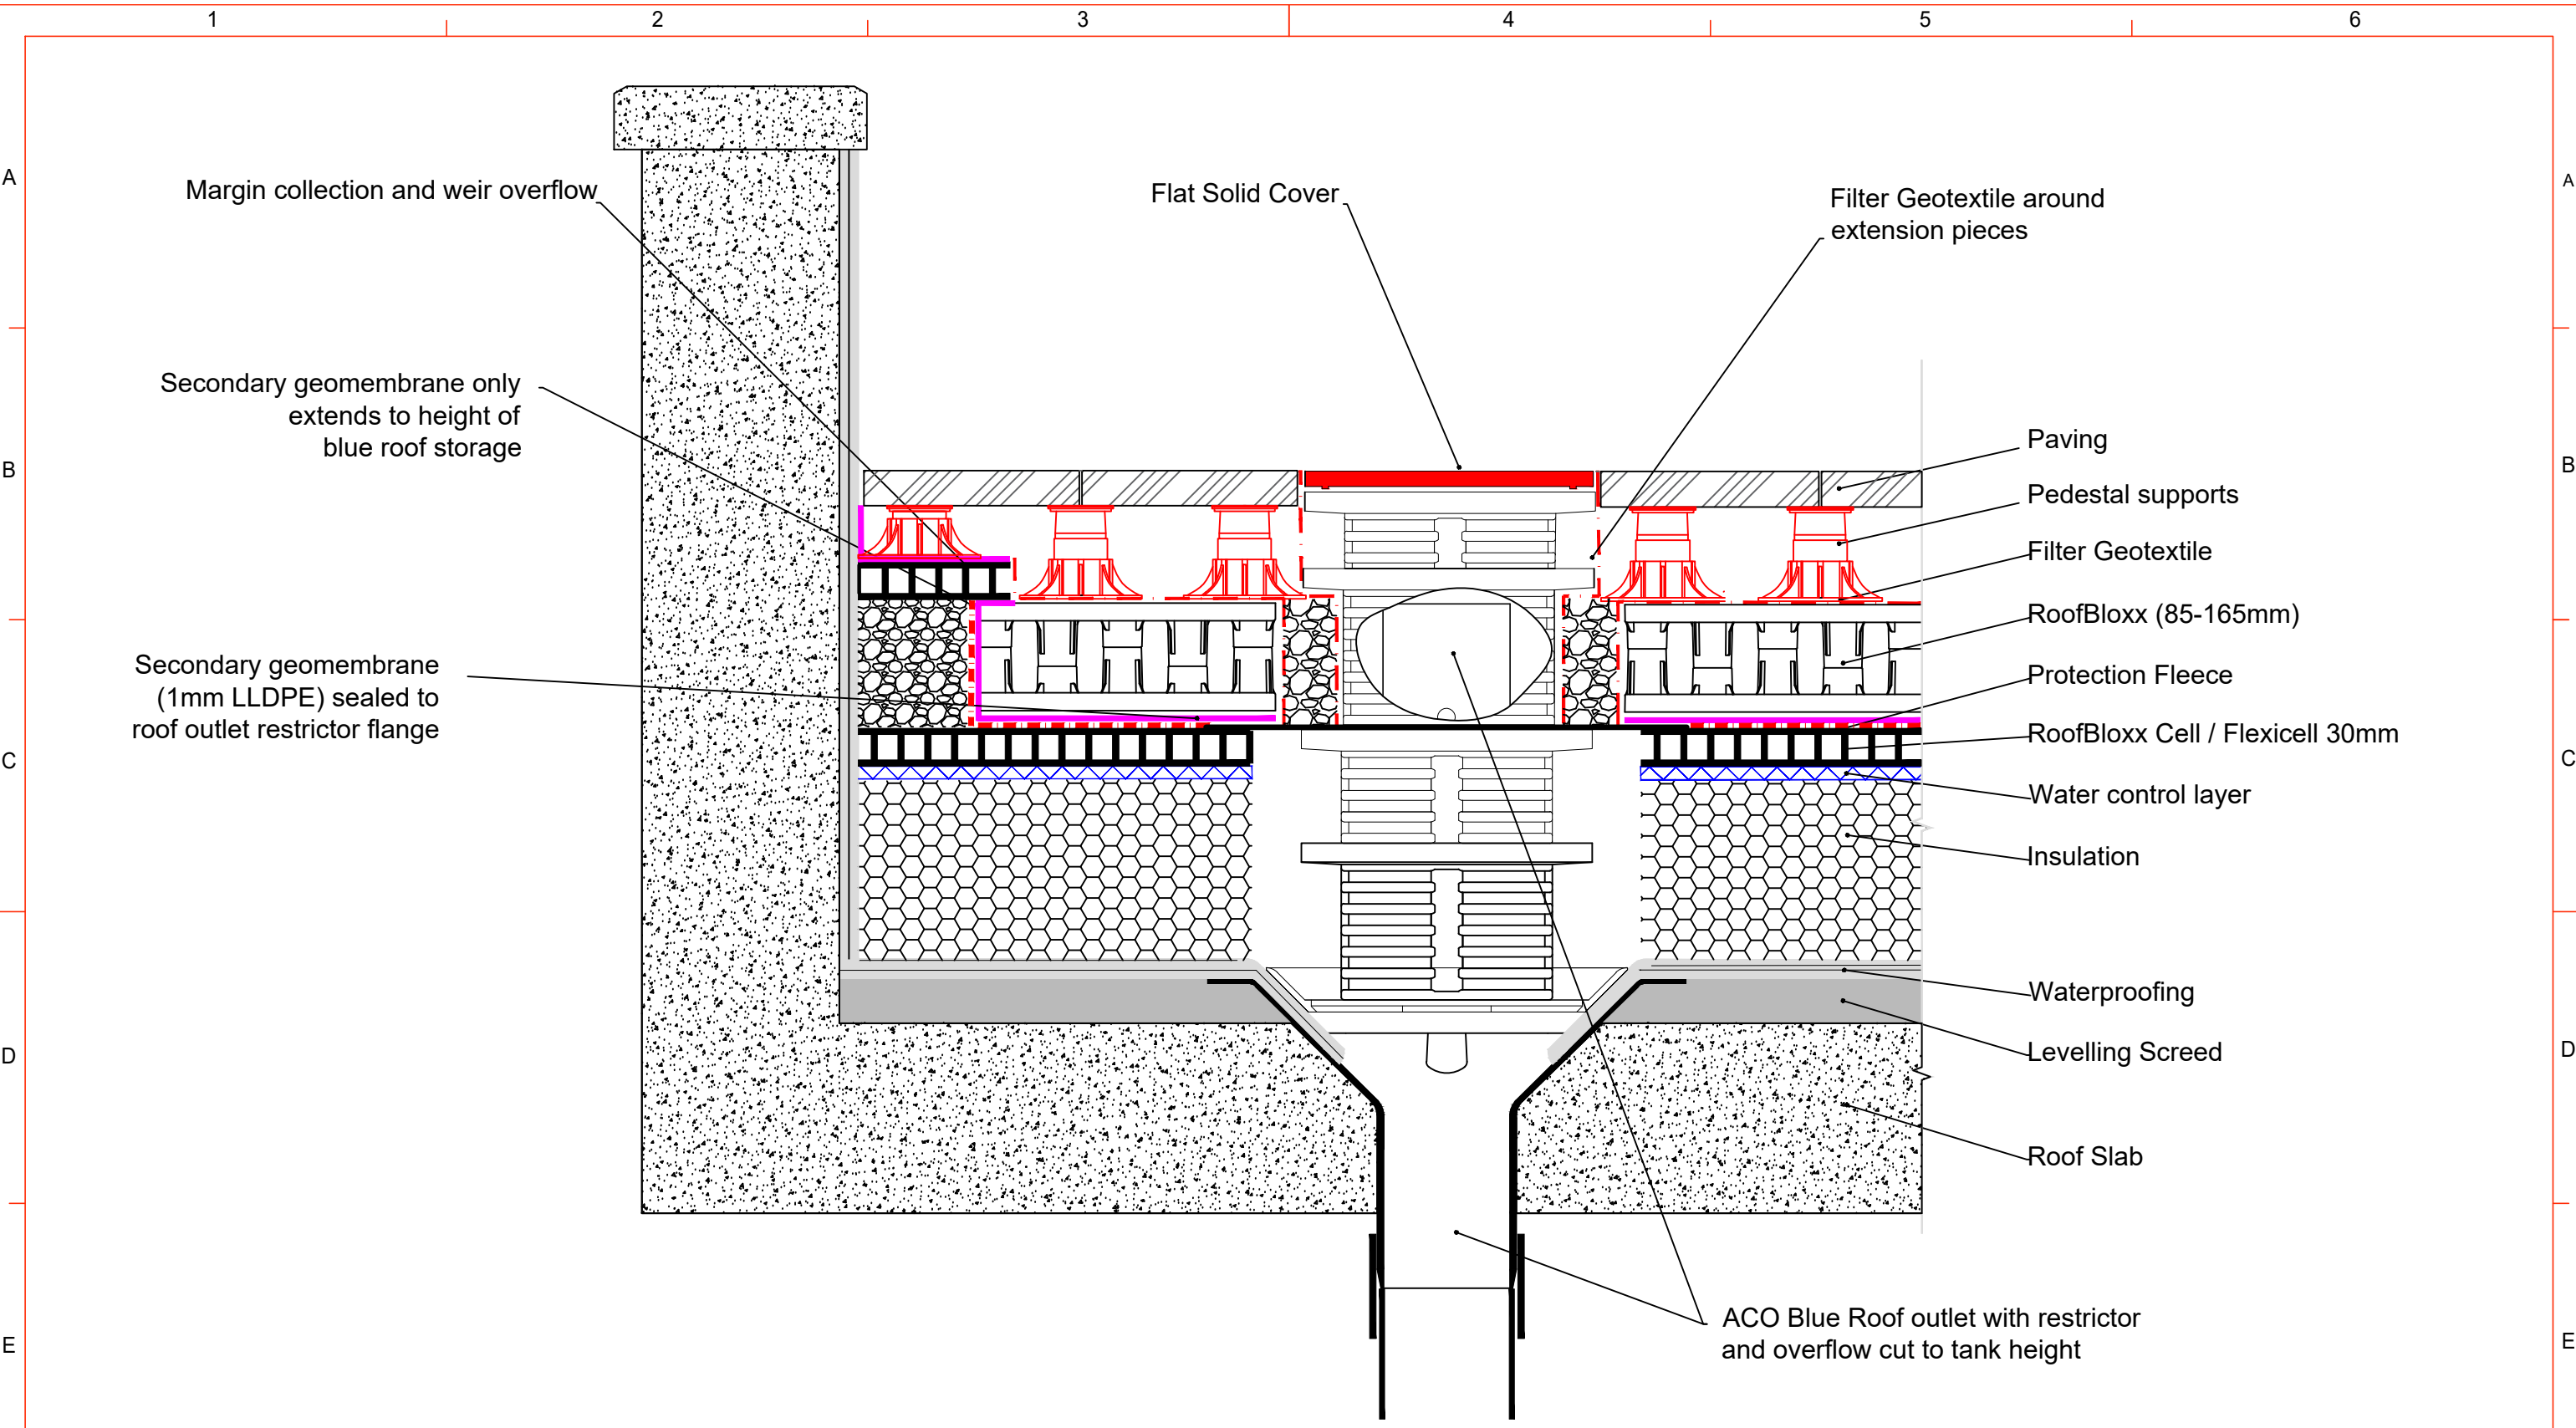

**NBS Specification:**  
ACO RoofBloxx products should be specified in section R10/365/465. Assistance in completing this clause can be found in the ACO Building Drainage entry in NBS Plus at [www.thenbs.com](http://www.thenbs.com), or a model specification in NBS format can be downloaded from [www.aco.co.uk](http://www.aco.co.uk). For further assistance, please contact the ACO Design Services Team.

**Best Practice and Workmanship:**  
ACO can give guidance with respect to the most suitable methods of installation for each of the products in the ACO RoofBloxx range. ACO RoofBloxx products should be installed using levels of workmanship that accord with the National Code of Practice (UK: BS8000-0:2014).

Detailed installation statements and methodologies will vary for all sites as each will have different aspects deserving particular consideration, consequently the relevant approvals should be sought from the consulting engineer and/or the installer.

|   |                       |   |               |                  |
|---|-----------------------|---|---------------|------------------|
| A   |                       | 03/08/20   | Initial Issue | NRW              |
| Version   |                       | Date   | Description   | Name             |
| <div><br/>ACO Technologies plc</div> |                       | ACO Business Park<br>Hitchin Road<br>Shefford<br>Bedfordshire<br>SG17 5TE, UK<br><br>Tel: 01462 816666<br>www.aco.co.uk                                                                 |               | Revision: A      |
|   |                       | Drawing Number: E1-E18-1032-3   |               |                  |
|   |                       | Title:<br><div>ACO Patented Blue Roof Restrictor</div> <div>Inverted Ballasted Roof with Slabs Installation Detail</div>                                                                |               |                  |
| Created by: NRW   | Released by: RJK      | Projection: ISO-A                                                                                  |               | Units: mm        |
| Created at: 03/08/20   | Released at: 06/08/20 |   |               | Format: A3       |
| Replacement for:<br>-   | Replaced by:          | Information contained in this drawing is copyright property of ACO Technologies plc. Any reproduction in part or whole without written permission of ACO Technologies plc is prohibited |               | Scale: NTS       |
|   |                       |   |               | Sheet:<br>1 of 1 |