



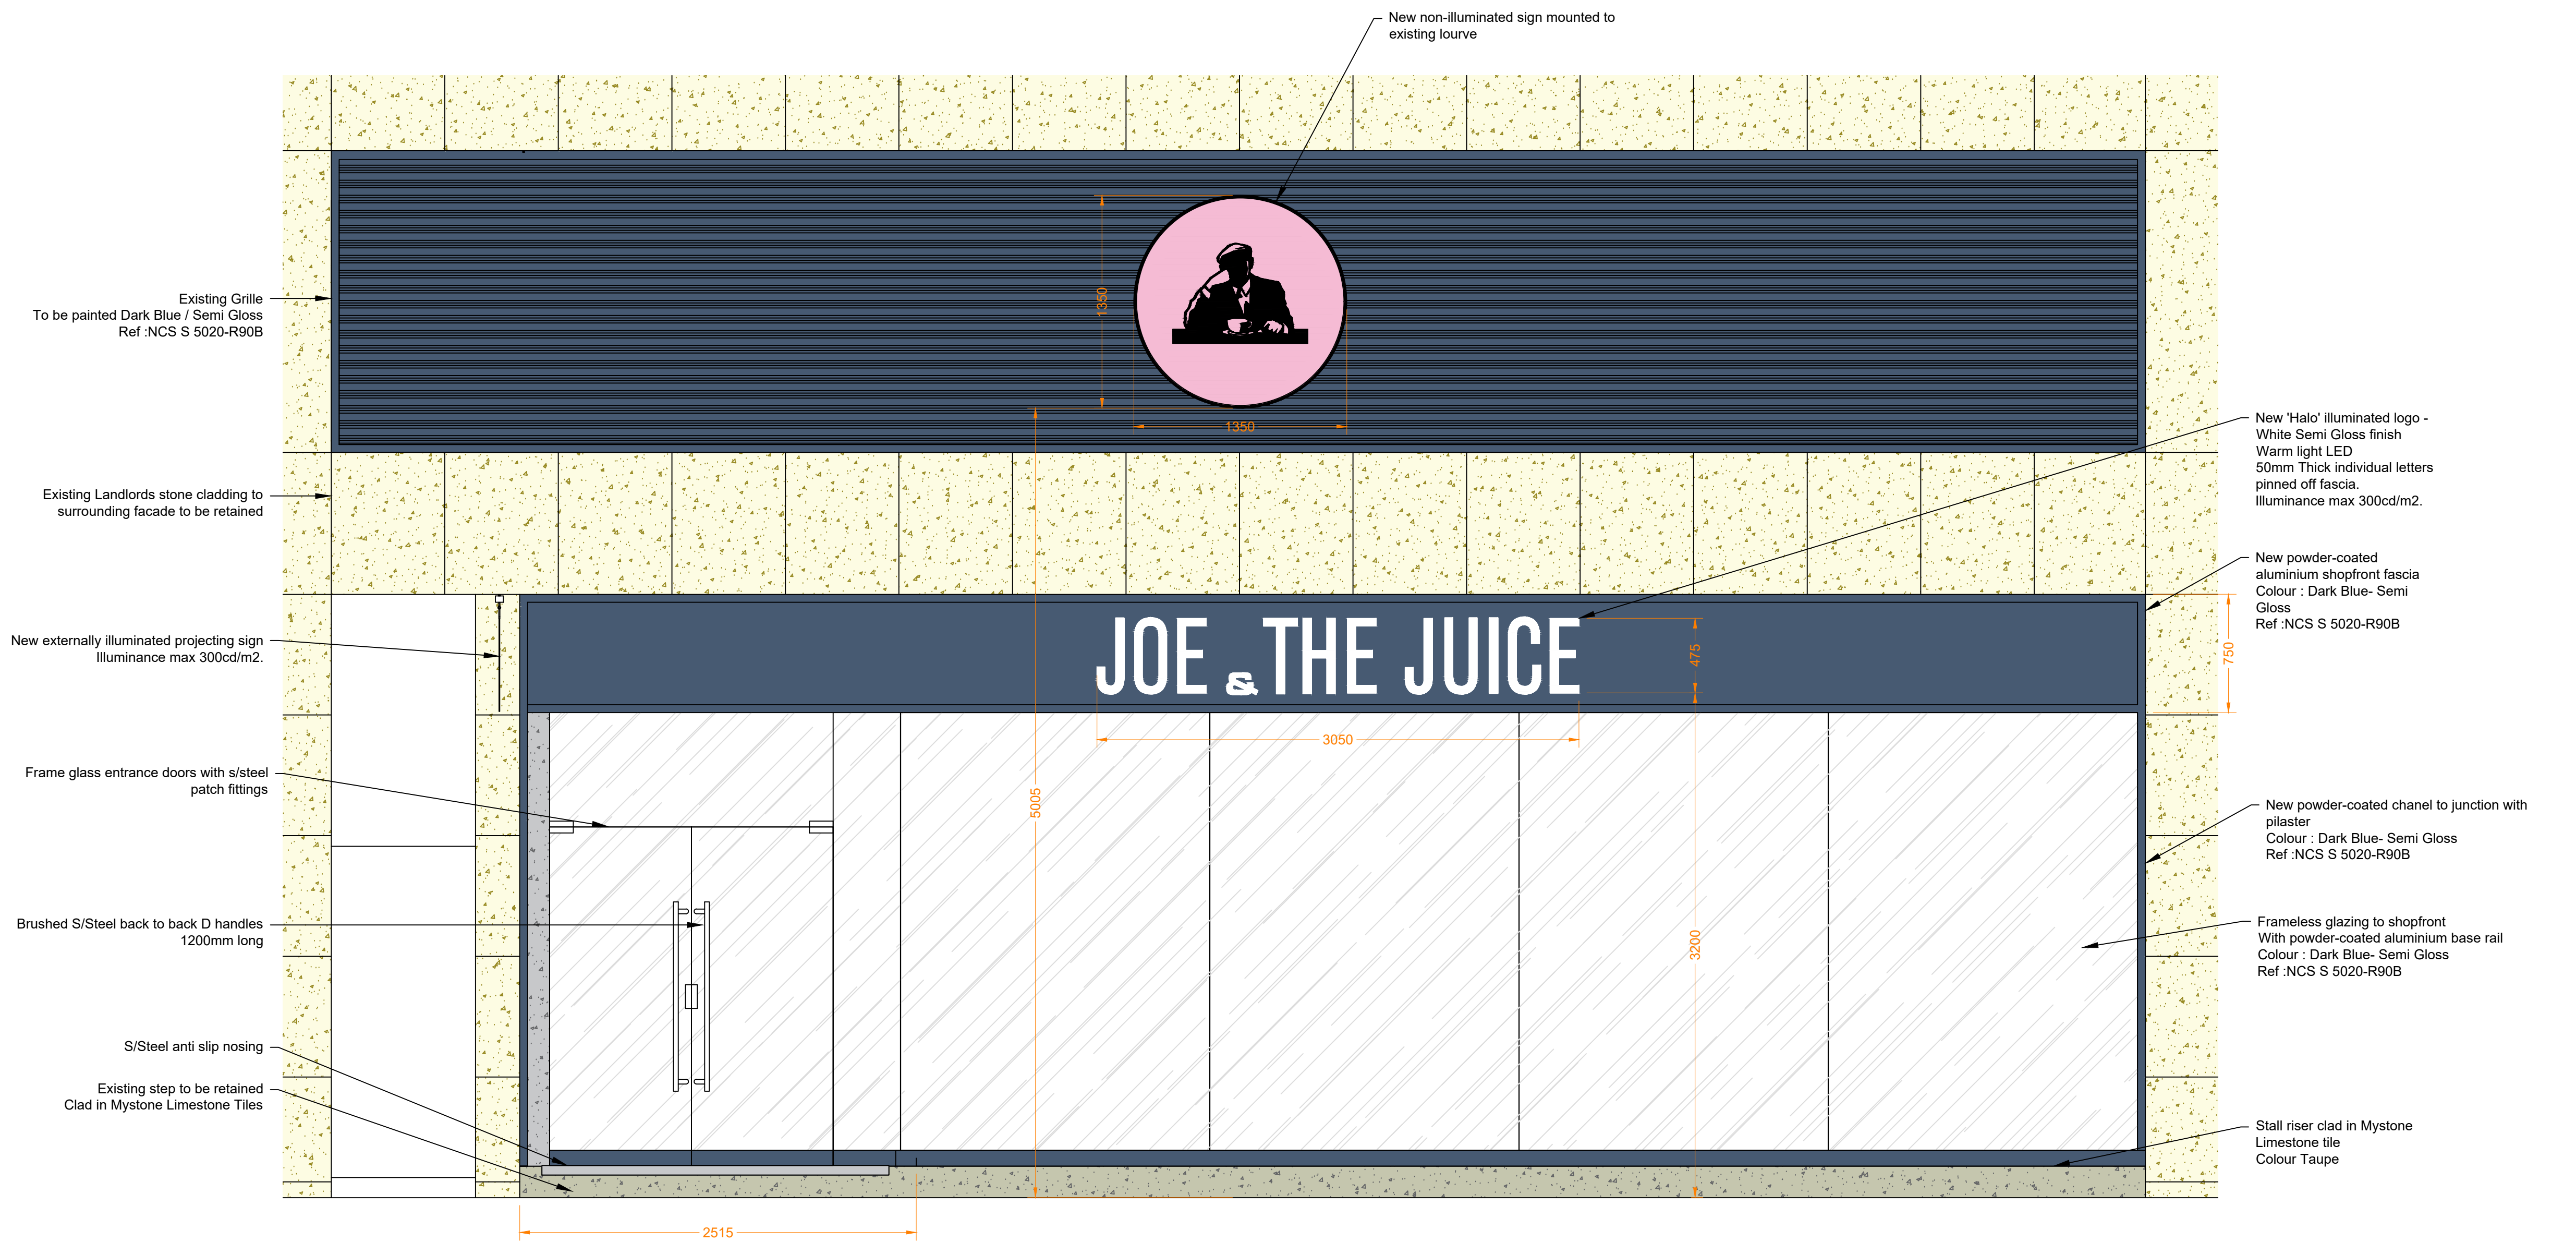

12 Cross Street Elevation

Scale: 1:25@A1

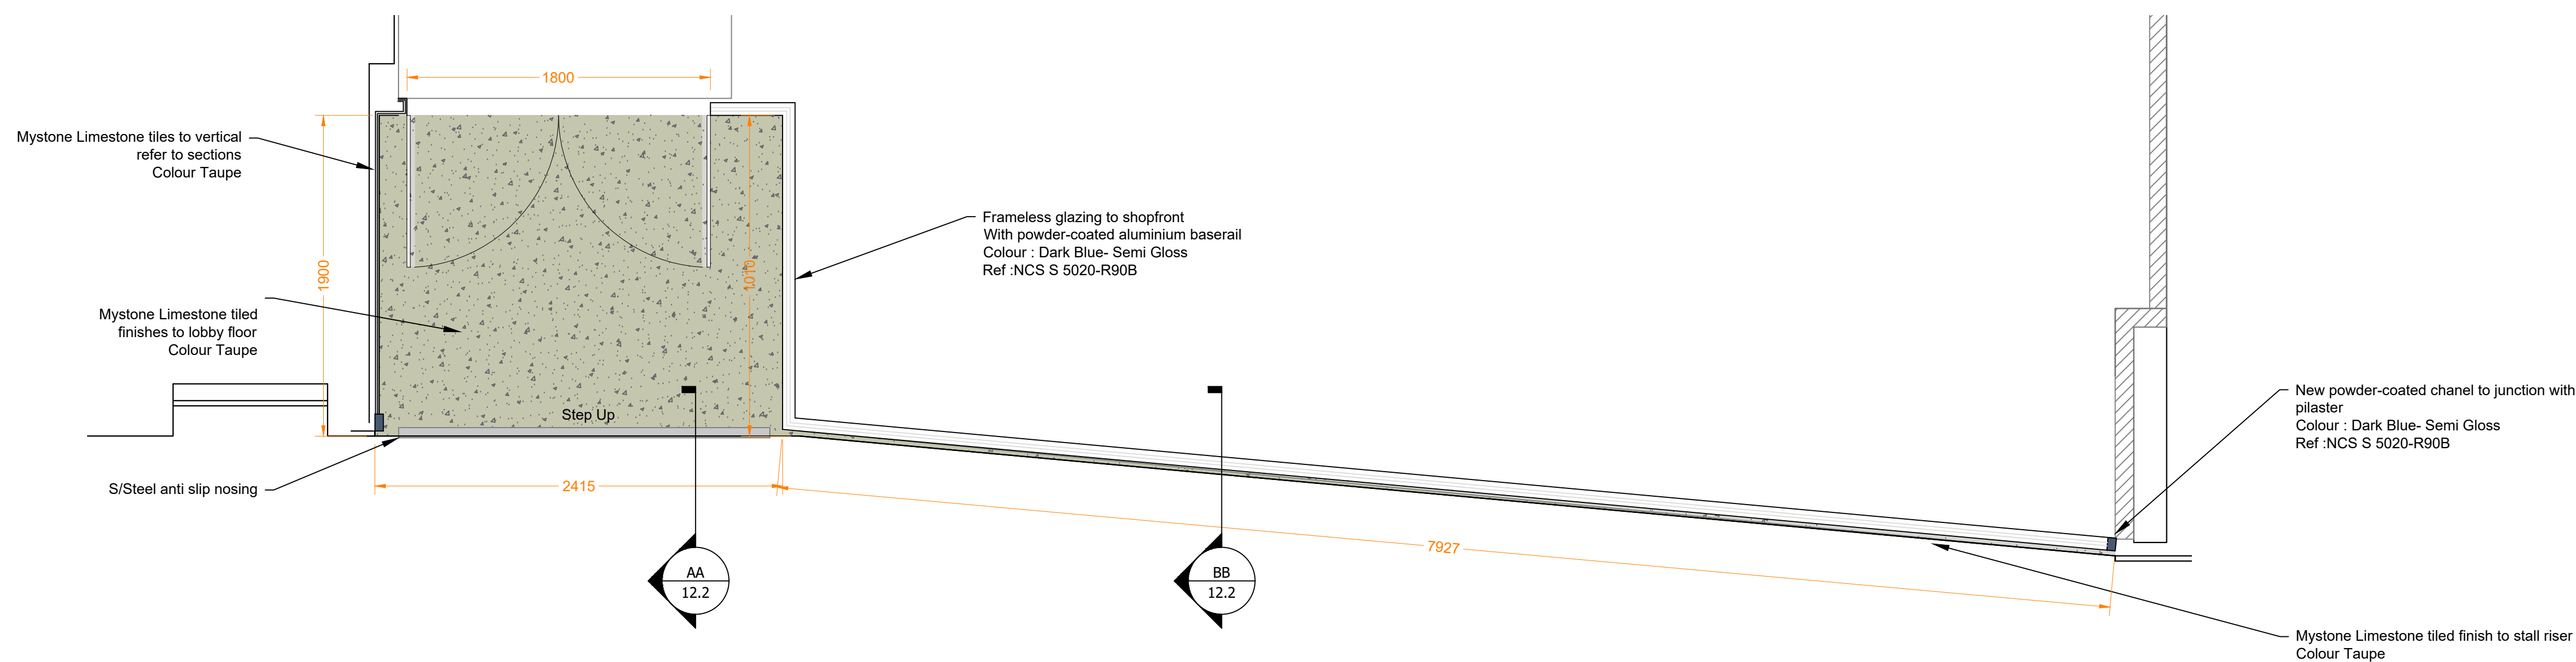

12.1 Shop Front Plan

Scale: 1:25@A1

CROSS STREET (PAVEMENT)

REVISION	DATE	DETAILS
PROJECT		
Unit EE Manchester Arndale (3-5 Cross Street) Manchester		
JOE & THE JUICE		
FLOOR		
External		
DRAWING TITLE		
Shop front Plan & Elevation		
SCALE 1:50		PAPER SIZE A1
DRAWING NUMBER 7014-12.1		REVISION F
DRAWN BY SE		DATE August 2024
STATUS L1		designtime 2-Work, 7 Cutter Mill Treyard North WF1 5FY