Overall weight of screen system = 504kg

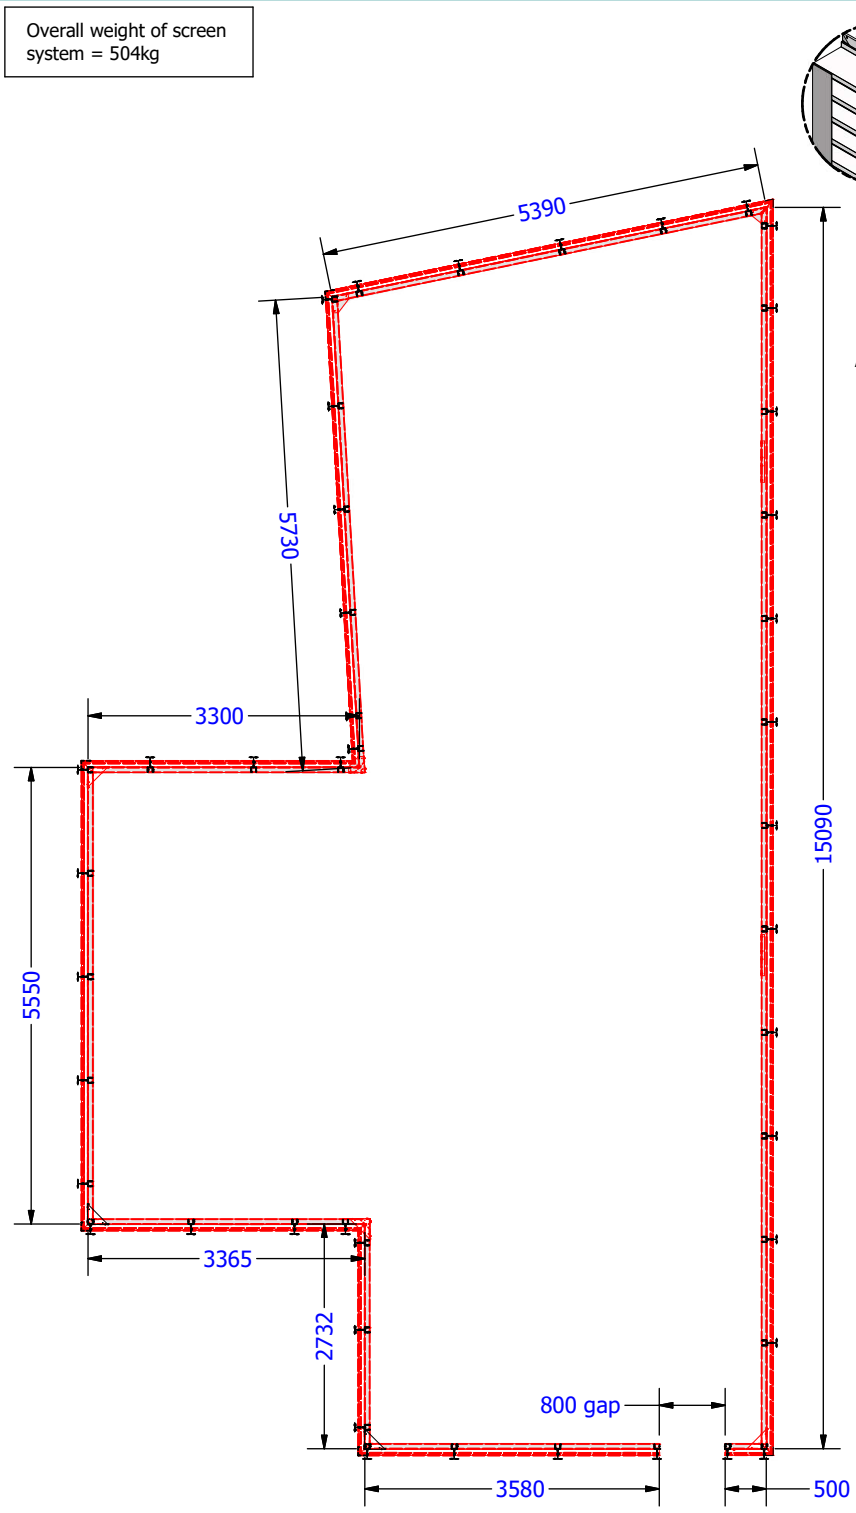

Detail A

Louvered screen with powder coated blades to required colour RAL 7042 Traffic Grey A

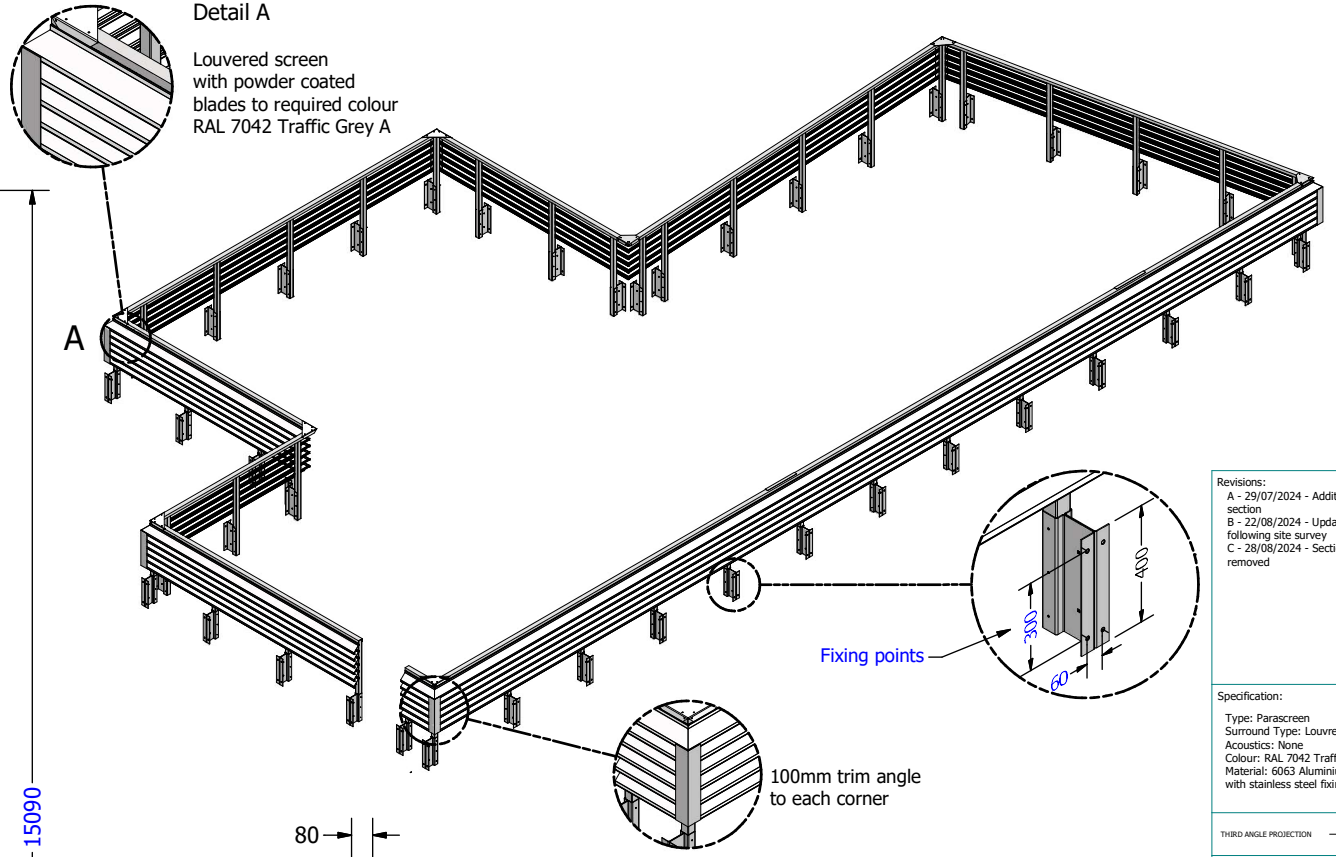

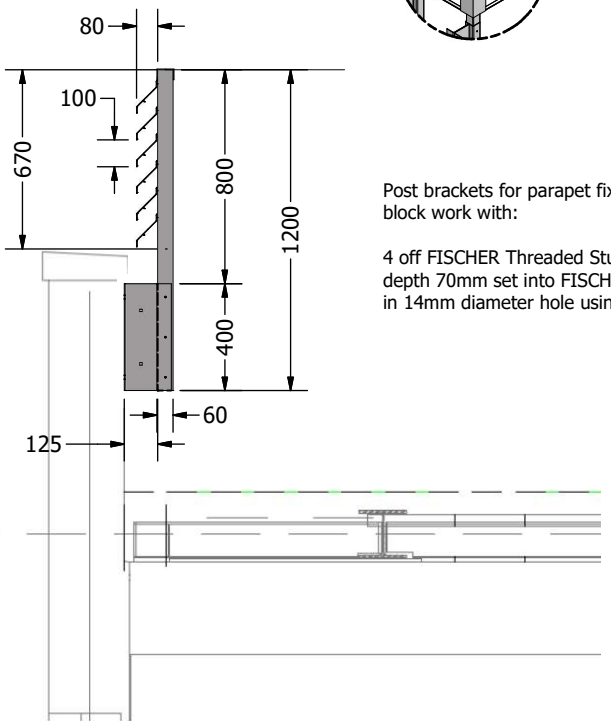

Post brackets for parapet fixing into existing parapet block work with:

4 off FISCHER Threaded Studs M12 minimum anchorage depth 70mm set into FISCHER FIS V HYBRID Mortar Resin in 14mm diameter hole using correct method as per supplier.

Revisions:
A - 29/07/2024 - Additional screen section
B - 22/08/2024 - Updated design following site survey
C - 28/08/2024 - Section of screen removed

Specification:
Type: Parascreen
Surround Type: Louvre100
Acoustics: None
Colour: RAL 7042 Traffic Grey A
Material: 6063 Aluminium construction with stainless steel fixings

THIRD ANGLE PROJECTION

ConfiguredPlatforms
Property of Configured Platforms Ltd
0113 276 0450
technicalsupport@configuredplatforms.co.uk

valueengineering

Project: Sunlight House, Manchester

Description: Plant Screen

Status: FOR CONSTRUCTION

Drawing No:	Rev:
DR926-1	C
Drawn by: CJL	Date: 26/07/2024
Scale: if shown	A3

UNLESS STATED:
ALL DIMENSIONS ARE IN MILLIMETERS
GENERAL TOLERANCES: +/- 0.5MM

Scale from this drawing at own risk
If in doubt, ask.