



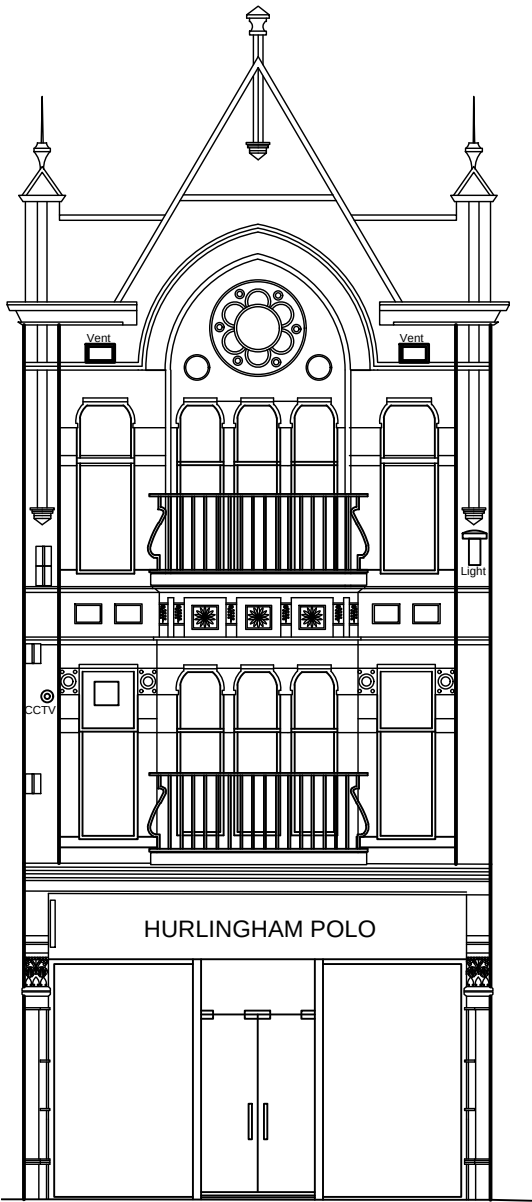


AS EXISTING - STORE FACADE

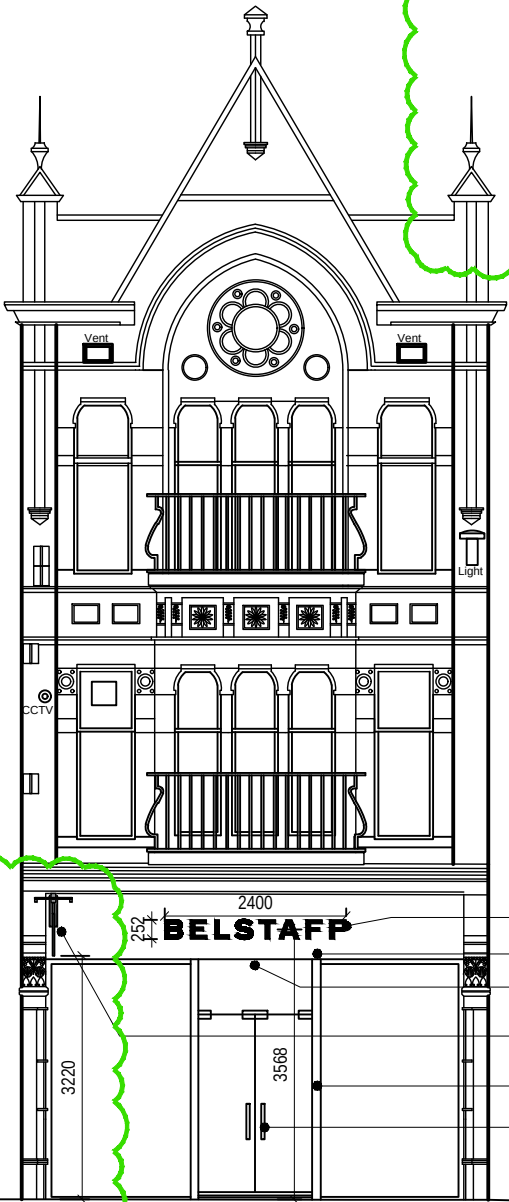

AS PROPOSED - STORE FACADE

- WHITE FASCIA BOX LETTER FRONT ILLUMINATED WITH BLACK EDGES, 30MM DEPTH. FIXING AND OUTPUT INFORMATION TO BE PROVIDED BY SIGNAGE MANUFACTURER.
- SHOP FRONT TO BE MADE GOOD AND PAINTED BLACK
- RETAIN EXISTING INTERNAL ROLLER SHUTTER TO BE MADE GOOD AND PAINTED BLACK
- WALL FIXED PROJECTING SIGN TOP ILLUMINATED SEE DETAIL
- SHOP FRONT TO BE MADE GOOD AND PAINTED BLACK
- NEW DOOR IRONMONGERY, BAR FITTING IN STAINLESS STEEL

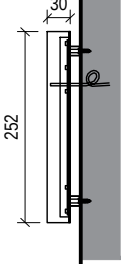

FASCIA SIGNAGE DETAIL @ 1:10

FACE ILLUMINATED, EXTERNAL GRADE ENTRANCE
LOGO - SPECIFICATION


GROOVED AND RESIN FILLED 30MM BLOCK ACRYLIC LOGO,
RETURNS PAINTED RAL 9005
2MM ALUMINUM FINISHED RAL 9005
6500K COOL WHITE LED ILLUMINATION
M4 ALL THREAD STUD, 9MM EXPOSED
LARGER BRASS LOCATOR
M5 SCREW FIXING INTO WALL
SIGNS CONFIRMED AT 300CD/M2




NOTES
Do not scale from this drawing. Only figured dimensions are to be taken from this drawing.
Contractor must verify all dimensions on site before commencing any work or shop drawings.
Report any discrepancies to the architect before commencing work. If this drawing exceeds the
quantities taken in any way the architects are to be informed before the work is initiated. Work within
the Construction (Design & Management) Regulations 2015 is not to start until a Health and Safety
Plan has been produced. This drawing is copyright and must not be reproduced without consent of
NW Architects Limited.

DRAWING STATUS/TYPE KEY
F Feasibility SK Sketch L Landscape C Construction
P Planning M Marketing S Survey AB As Built
T Tender TNT Tenant OS Ordnance Survey

SURVEY NOTE
The original building survey was undertaken by a third party. NW Architects accepts no
responsibility for any errors, omissions or discrepancies.

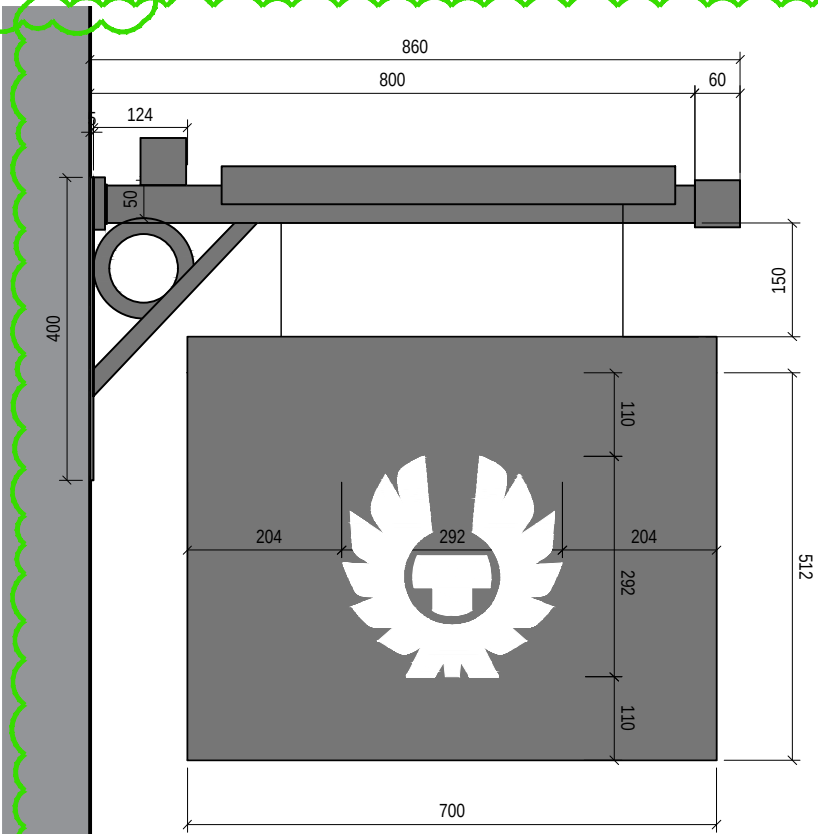

AS PROPOSED - FRONT PROJECTING SIGN

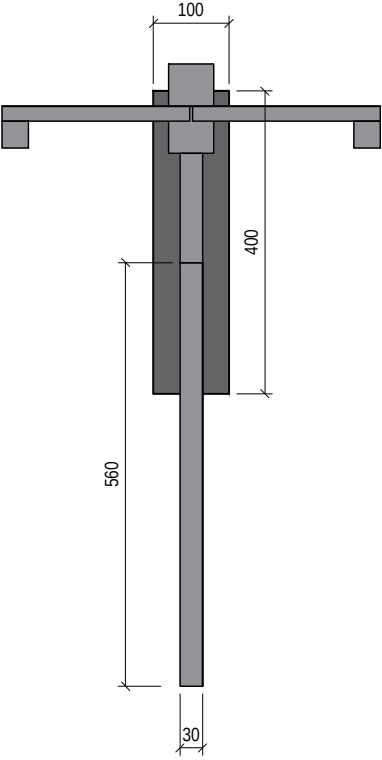

AS PROPOSED - SIDE PROJECTING SIGN

DOUBLE SIDED PROJECTING SIGN WITH TROUGH LIGHT
ILLUMINATION - SPECIFICATION

INTERNAL 50 X 30 X 3MM MILD STEEL BOX SECTION FRAME.
2.5MM ALUMINUM TRAYS, TOPS NOTCHED, FINISHED RAL 9005.
10MM FLAT CUT DENSE WHITE ACRYLIC LOGO, BONDED WITH XS110W.
FLAT CUT 2.5MM GRADE 316 MILD STEEL DETAIL, FINISHED RAL 9005.
30 X 50 X 3M MILD STEEL BOX SECTION PROJECTING ARM, FINISHED RAL 9005.
3MM MILD STEEL BOX SECTION DETAIL FINISHED RAL 9005.
5MM MILD STEEL BASEPLATE, FINISHED RAL 9005.
2FT TROUGH LIGHT FINISHED RAL 9005.
4.2 X 25MM C/S SELF DRILLING SCREWS, HEADS FINISHED RAL 9005.
25 X 25 X 3MM MILD STEEL BOX SECTION SUSPENSION BARS, FINISHED RAL 9005.
TROUGH LIGHT ILLUMINATION - ONT TO EXCEED 300 CD/M



EXISTING STORE FACADE - PHOTOGRAPH



EXAMPLE OF SIGNAGE SIMILAR
ON KING STREET

WHITE FASCIA BOX LETTER FRONT ILLUMINATED WITH BLACK EDGES
30MM DEPTH. FIXING AND OUTPUT INFORMATION TO BE PROVIDED
BY SIGNAGE MANUFACTURER.

WALL FIXED PROJECTING. TOP ILLUMINATED
SIGN SEE DETAIL

NW-ARCHITECTS
27 York Place - Leeds - LS1 2EY
leeds@nw-architects.co.uk - Tel: 0113 880 0510 - Fax: 0113 880 0511
www.nw-architects.co.uk

CLIENT



PROJECT
Belstaff Store Relocation
King Street, Manchester

DRAWING TITLE
As Proposed
External Facade

Scale	Drawn By RC	Date Drawn 19-03-24
1:100 / 1:10 @ A3	Checked By NW	Date Checked 19-03-24

Drawing No 23069-F200	Revision G
--------------------------	---------------