


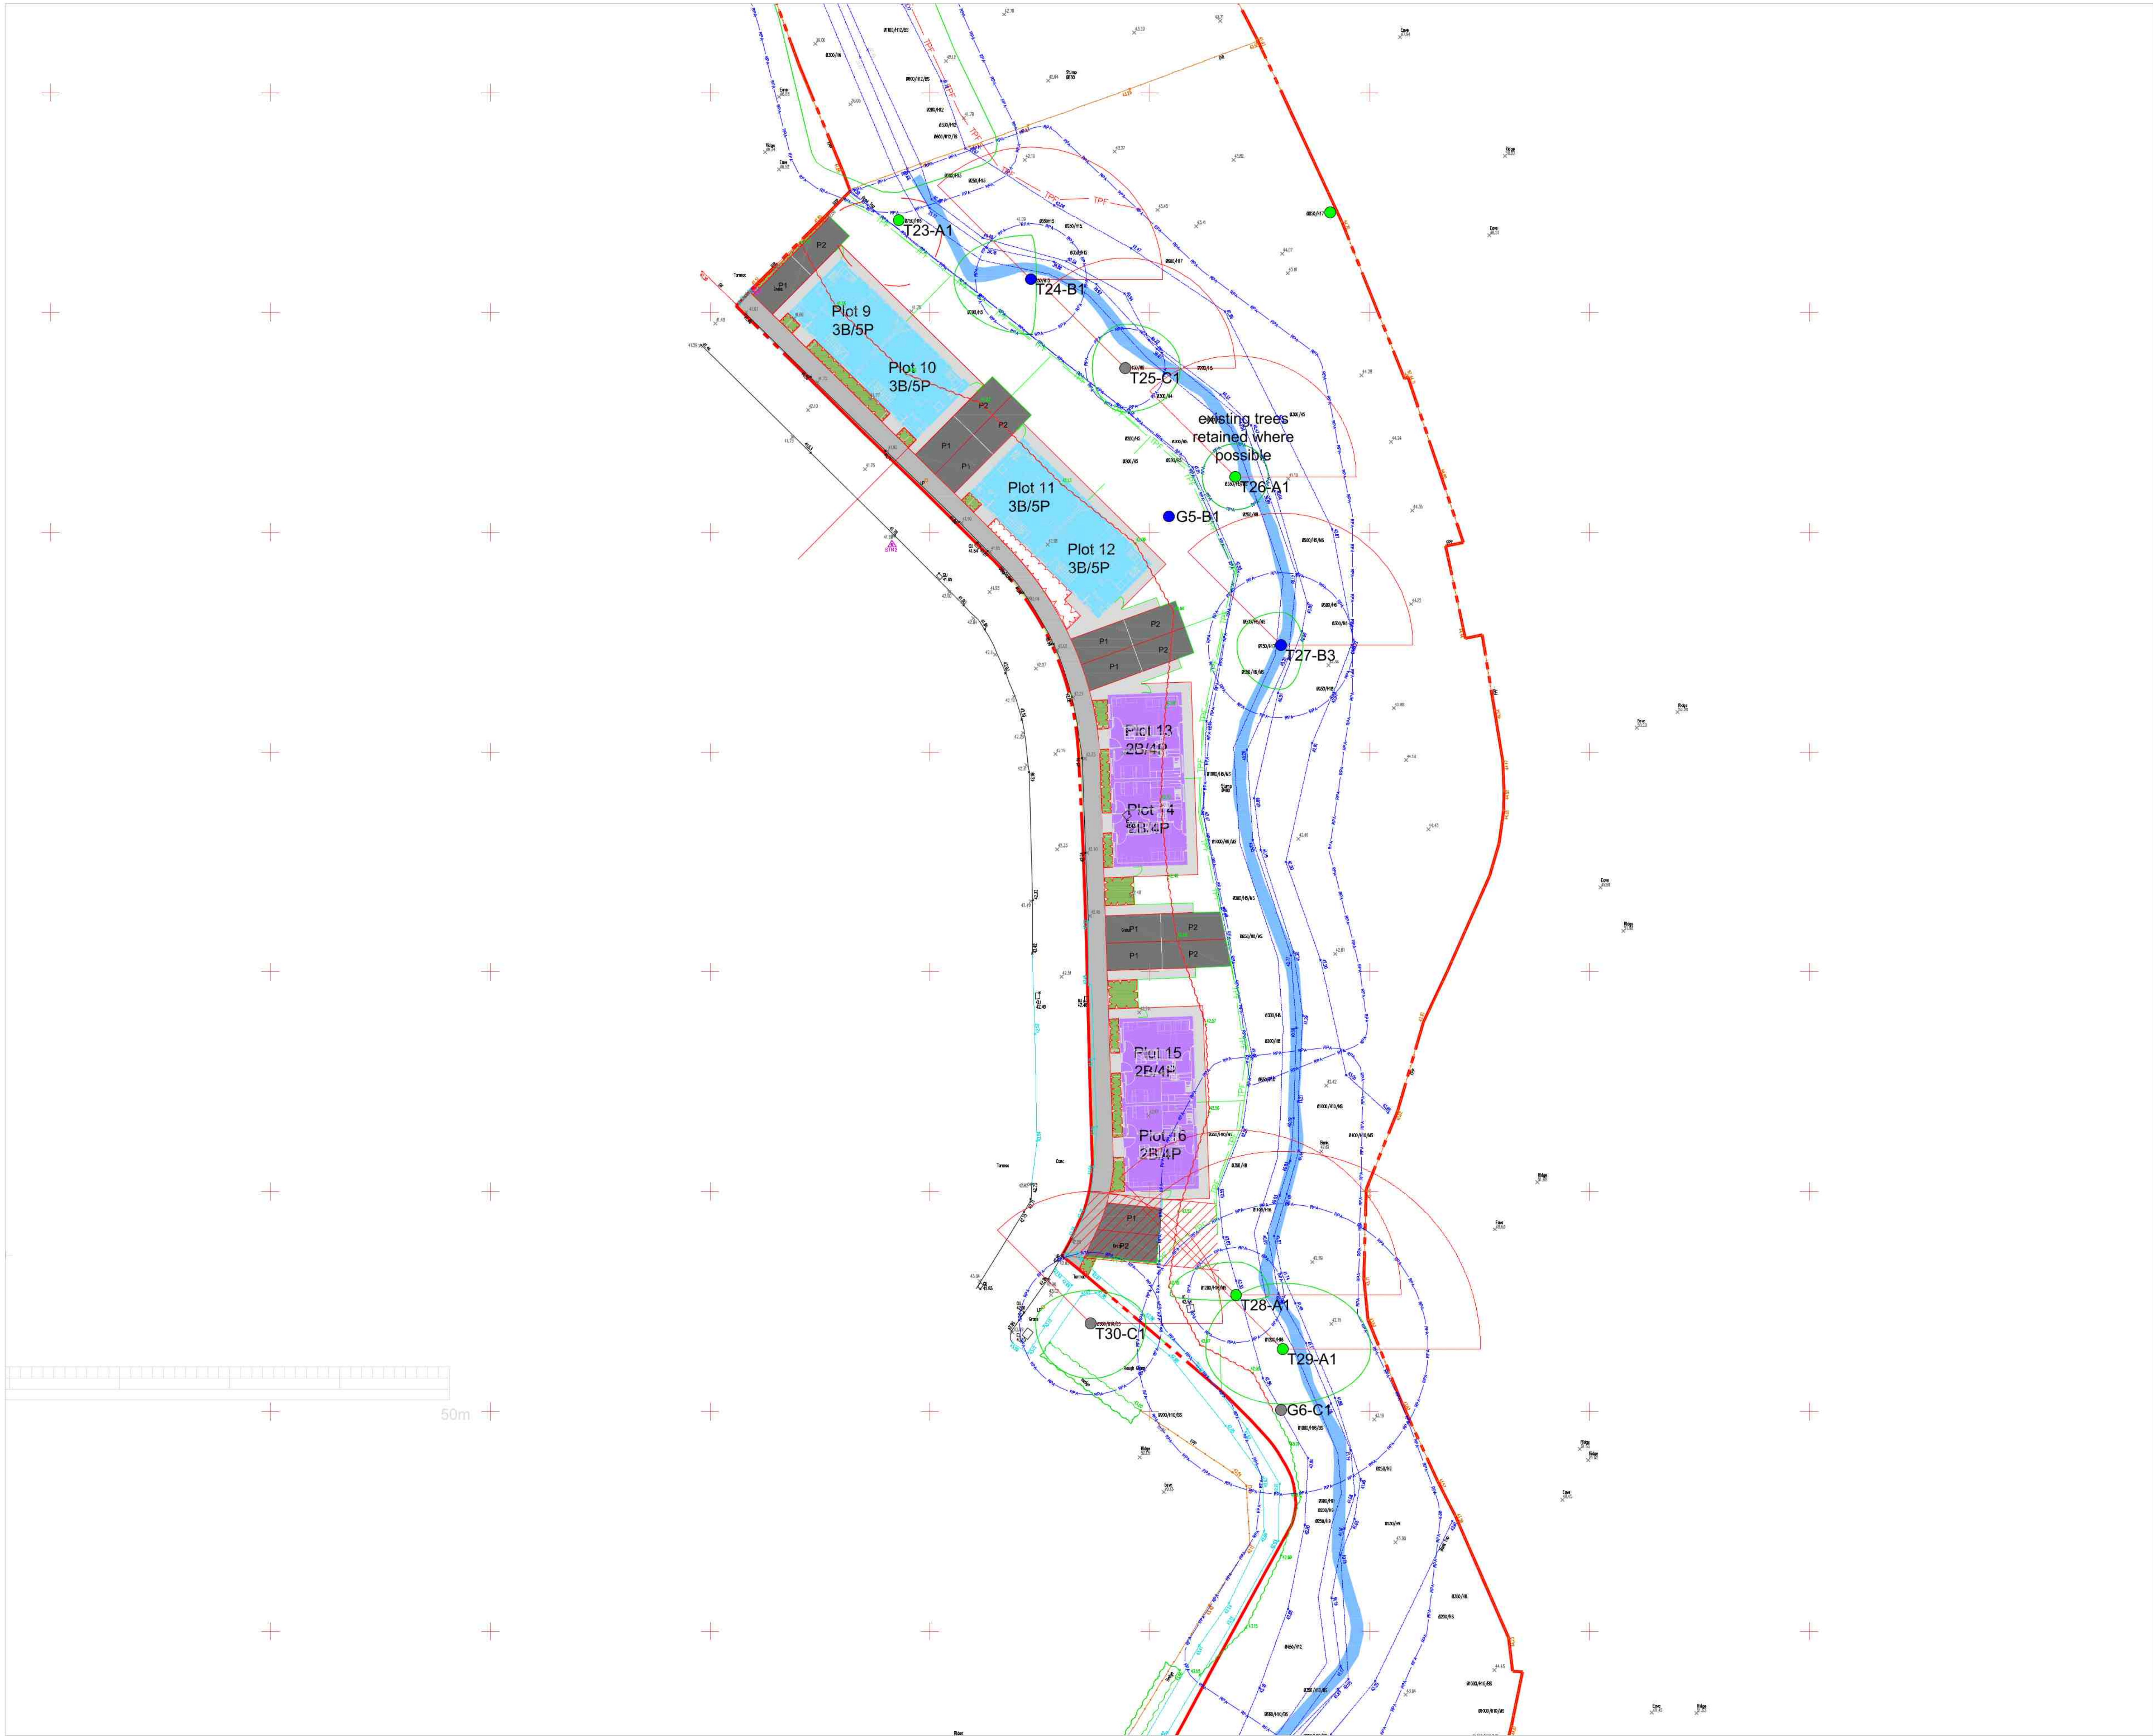

© ACS Consulting

A0






Arboricultural Legend (where applicable)

TREES, GROUPS OR HEDGES TO BE RETAINED

TREES, GROUPS OR HEDGES TO BE REMOVED

ROOT PROTECTION AREAS (RPA)

TREE PROTECTION FENCING (TPF)

TREE PROTECTION FENCING ADJUSTED (TPF)

TIMBER BOX PROTECTION

TEMPORARY GROUND PROTECTION

NOTES

- TREE CANOPIES HAVE BEEN MEASURED AND PLOTTED AT THEIR CARDINAL POINTS FOR CLARITY AND PRESENTATION PURPOSES. THE LOCATION AND ATTRIBUTES OF OFF-SITE TREES HAVE BEEN APPROXIMATED UNLESS OTHERWISE STATED.
- THE ROOT PROTECTION AREA (RPA) IS A LAYOUT DESIGN TOOL, INDICATING THE MINIMUM AREA AROUND A TREE DEEMED TO CONTAIN SUFFICIENT ROOTS AND ROOTING VOLUME TO MAINTAIN THE TREE'S VIABILITY AND WHERE PROTECTION OF THE ROOTS AND SOIL STRUCTURE IS TO BE TREATED AS A PRIORITY. (REFER TO MAIN REPORT FOR FURTHER DETAILS)
- SITE TRAFFIC OR OBSTRUCTIONS ENCOUNTERED AT THE TIME OF THE SURVEY MAY HAVE RESULTED IN ARBORICULTURAL FEATURES BEING OMITTED OR THEIR ATTRIBUTES BEING APPROXIMATED.
- TREE WORKS ARE TO BE UNDERTAKEN BY QUALIFIED CONTRACTORS TO BS5838:2012.
- TREES ARE TO BE RISK ASSESSED FOR NESTING BIRDS AND BATS.
- THE ARBORICULTURAL SURVEY IS BASED ON THE SUPPLIED TOPOGRAPHICAL SURVEY. THE LOCATION OF FEATURES SHOWN HAS NOT BEEN CHECKED.
- DO NOT SCALE FROM THIS DRAWING.
- ALL DIMENSIONS ARE IN COORDINATES UNLESS STATED OTHERWISE.
- THIS DRAWING IS TO BE READ IN CONJUNCTION WITH THE ARBORICULTURAL METHOD STATEMENT BY ACS CONSULTING.
- THESE DRAWINGS ARE FOR PLANNING PURPOSES ONLY.
- TREE PROTECTION FENCING IS TO BE INSTALLED PRIOR TO COMMENCEMENT OF WORKS.
- WHERE THE POTENTIAL FOR ENCROACHMENT INTO A TREE'S ROOT PROTECTION AREA (RPA) EXISTS OR IS NECESSARY, WORKS WITHIN THE RPA ARE TO BE UNDERTAKEN, MUST BE IN ACCORDANCE WITH THE APPROVED METHOD STATEMENT BY ACS CONSULTING.
- ALL SITE OPERATIVES SHOULD BE MADE AWARE, THROUGH A SITE BRIEFING OR INDUCTION AS TO THE PURPOSE OF THE TREE PROTECTION FENCING, AND OF THE FACT THAT IT IS NOT TO BE DISTURBED OR MOVED.

THIS DRAWING SHOULD BE READ IN CONJUNCTION WITH ACS CONSULTING ARBORICULTURAL METHOD STATEMENT

General Notes

- The arboricultural survey is based on the supplied topographical survey. This may contain inaccurate information.
- The accuracy of the tree/feature location cannot be guaranteed.
- All areas on steep / ramps etc indicate an up / down direction unless otherwise stated.
- Contours are shown on soft detail areas only (where applicable) and annotated at the interval identified above. Hard detail areas may be contoured if specifically requested.
- Site traffic or obstructions encountered at the time of the survey may have resulted in tree/shrub features being omitted.

Survey Control

Sheet 1

Rev	Date	Description	CAD

Client

Wythenshawe Community Housing Group

ACS Consulting

info@acsconsulting.co.uk

Arboricultural Layout

Amberley Ave
Wythenshawe

Plotted Scale: A0@1:200
NB: Survey Date: 1/2021

Surveyor: IRM



CAD: SPT

Checker: IRM

Rev:

Date of Issue: Jan 2023


ACS Ref No: ARB/4781/Y/200

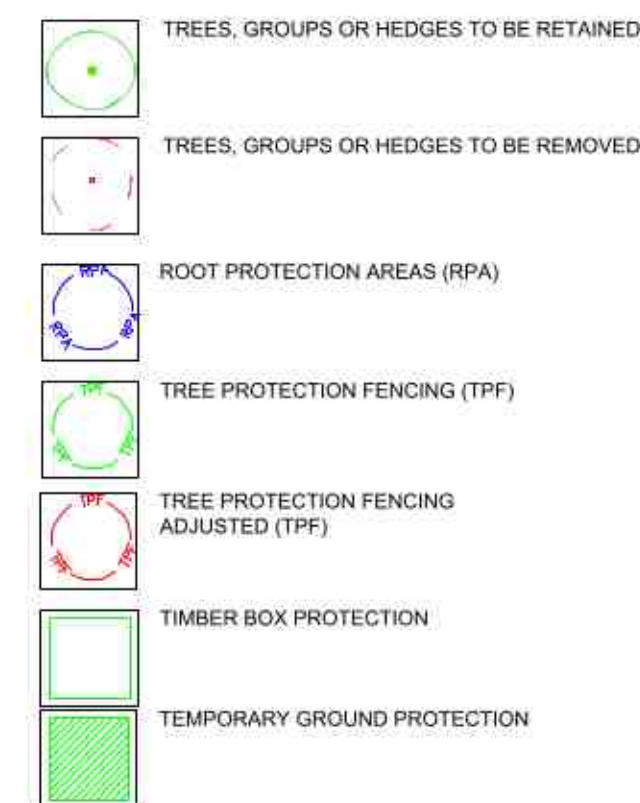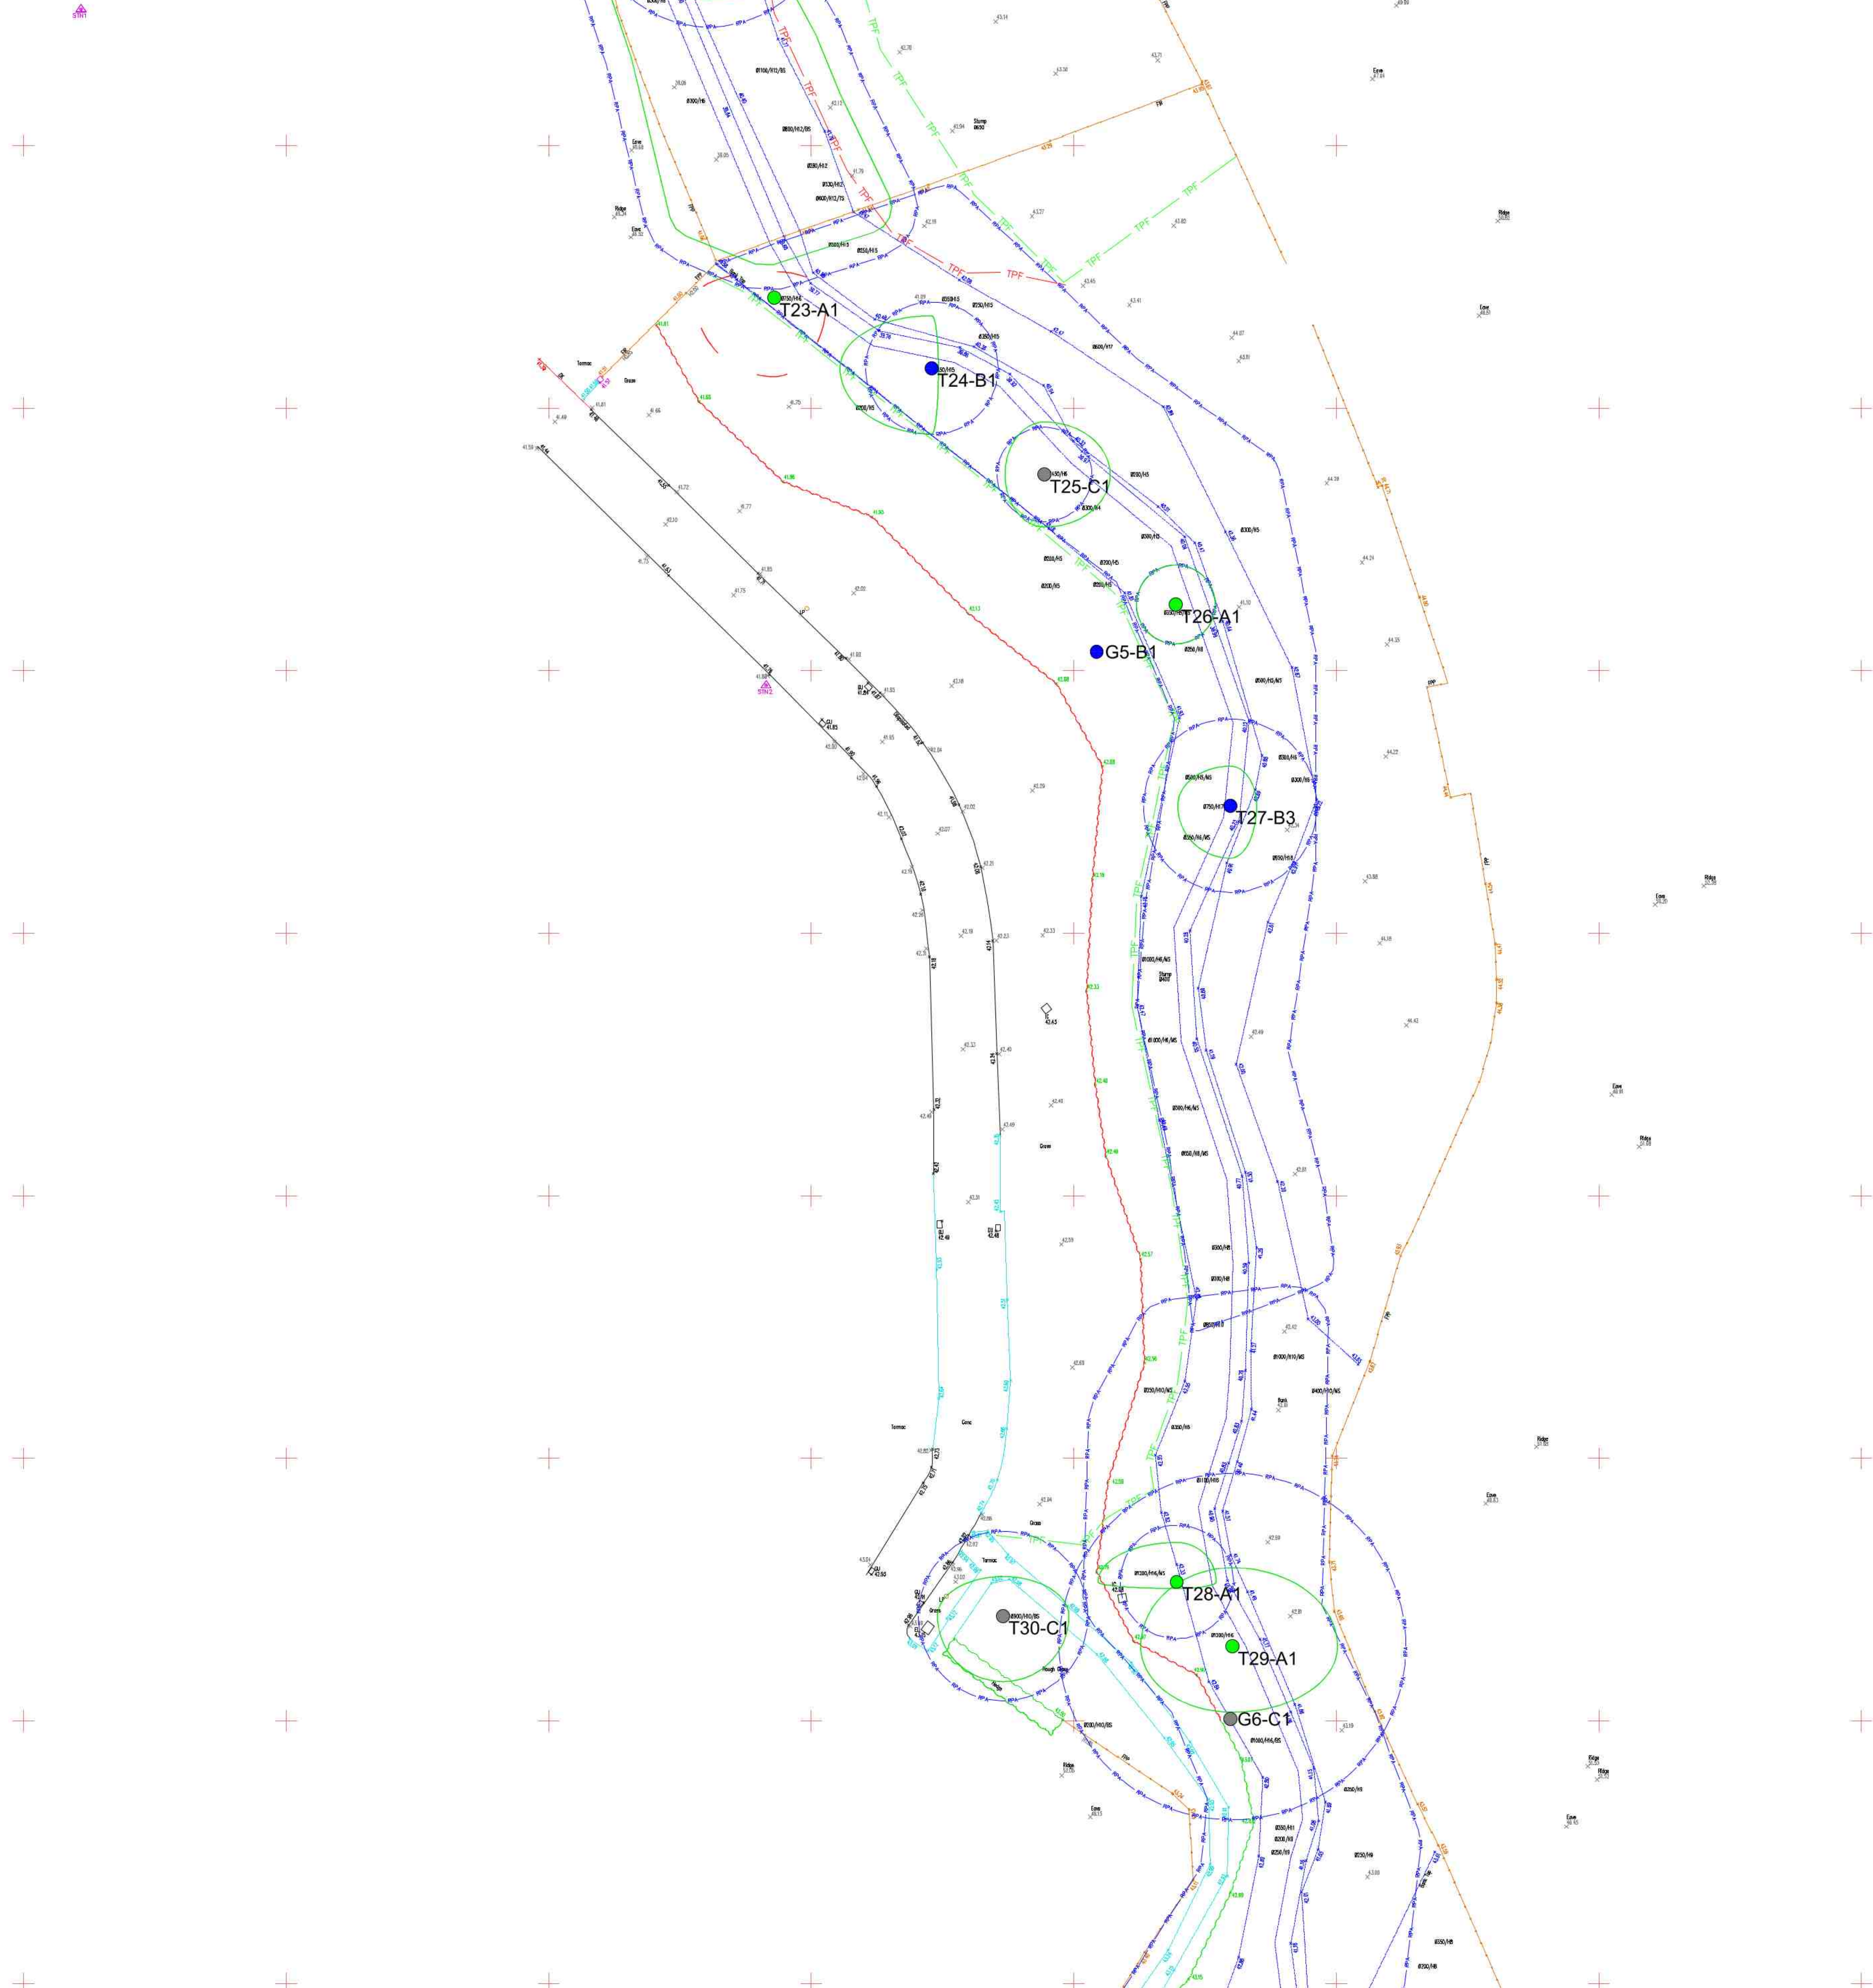

NOTES:


THIS DRAWING SHOULD BE READ IN CONJUNCTION WITH ACS
CONSULTING ARBORICULTURAL METHOD STATEMENT

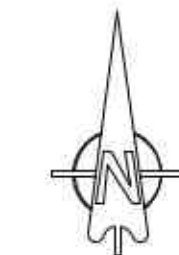

General Notes

1. The arboreal survey is based on the supplied topographical survey. This may contain inaccurate information.
2. The accuracy of the tree/feature location cannot be guaranteed.
3. All arrows on steps / ramps etc indicate an UP direction unless otherwise stated.
4. Contours are shown on soft detail areas only (where applicable) and annotated at the interval identified above. Hard detail areas may be contoured if specifically requested.
5. Site traffic or obstructions encountered at the time of the survey may have resulted in tree/shrub features being omitted.

Survey Control

Street

Rev	Date	Description	CA

Client _____

Wythenshawe Community Housing Group

ACS Consulting Booths Park Chelford Road Knutsford WA16 8QS 01666 736422 info@acsconsulting.co.uk	acsconsulting.co.uk	ACS Consulting 272 Bath Street Glasgow G2 4JR 0141 354 1633 glasgow@acsconsulting.co.uk
---	--	---

Tree Protection

Amberley Ave
Wythensahwe

Plotted Scale: A0@1:200

Surveyor: IRM	CAD: SPT	Checker: IRM	Rev:
Date of Issue:	Jan 2023	ACS Ref No: TPP/4781/Y/30	