


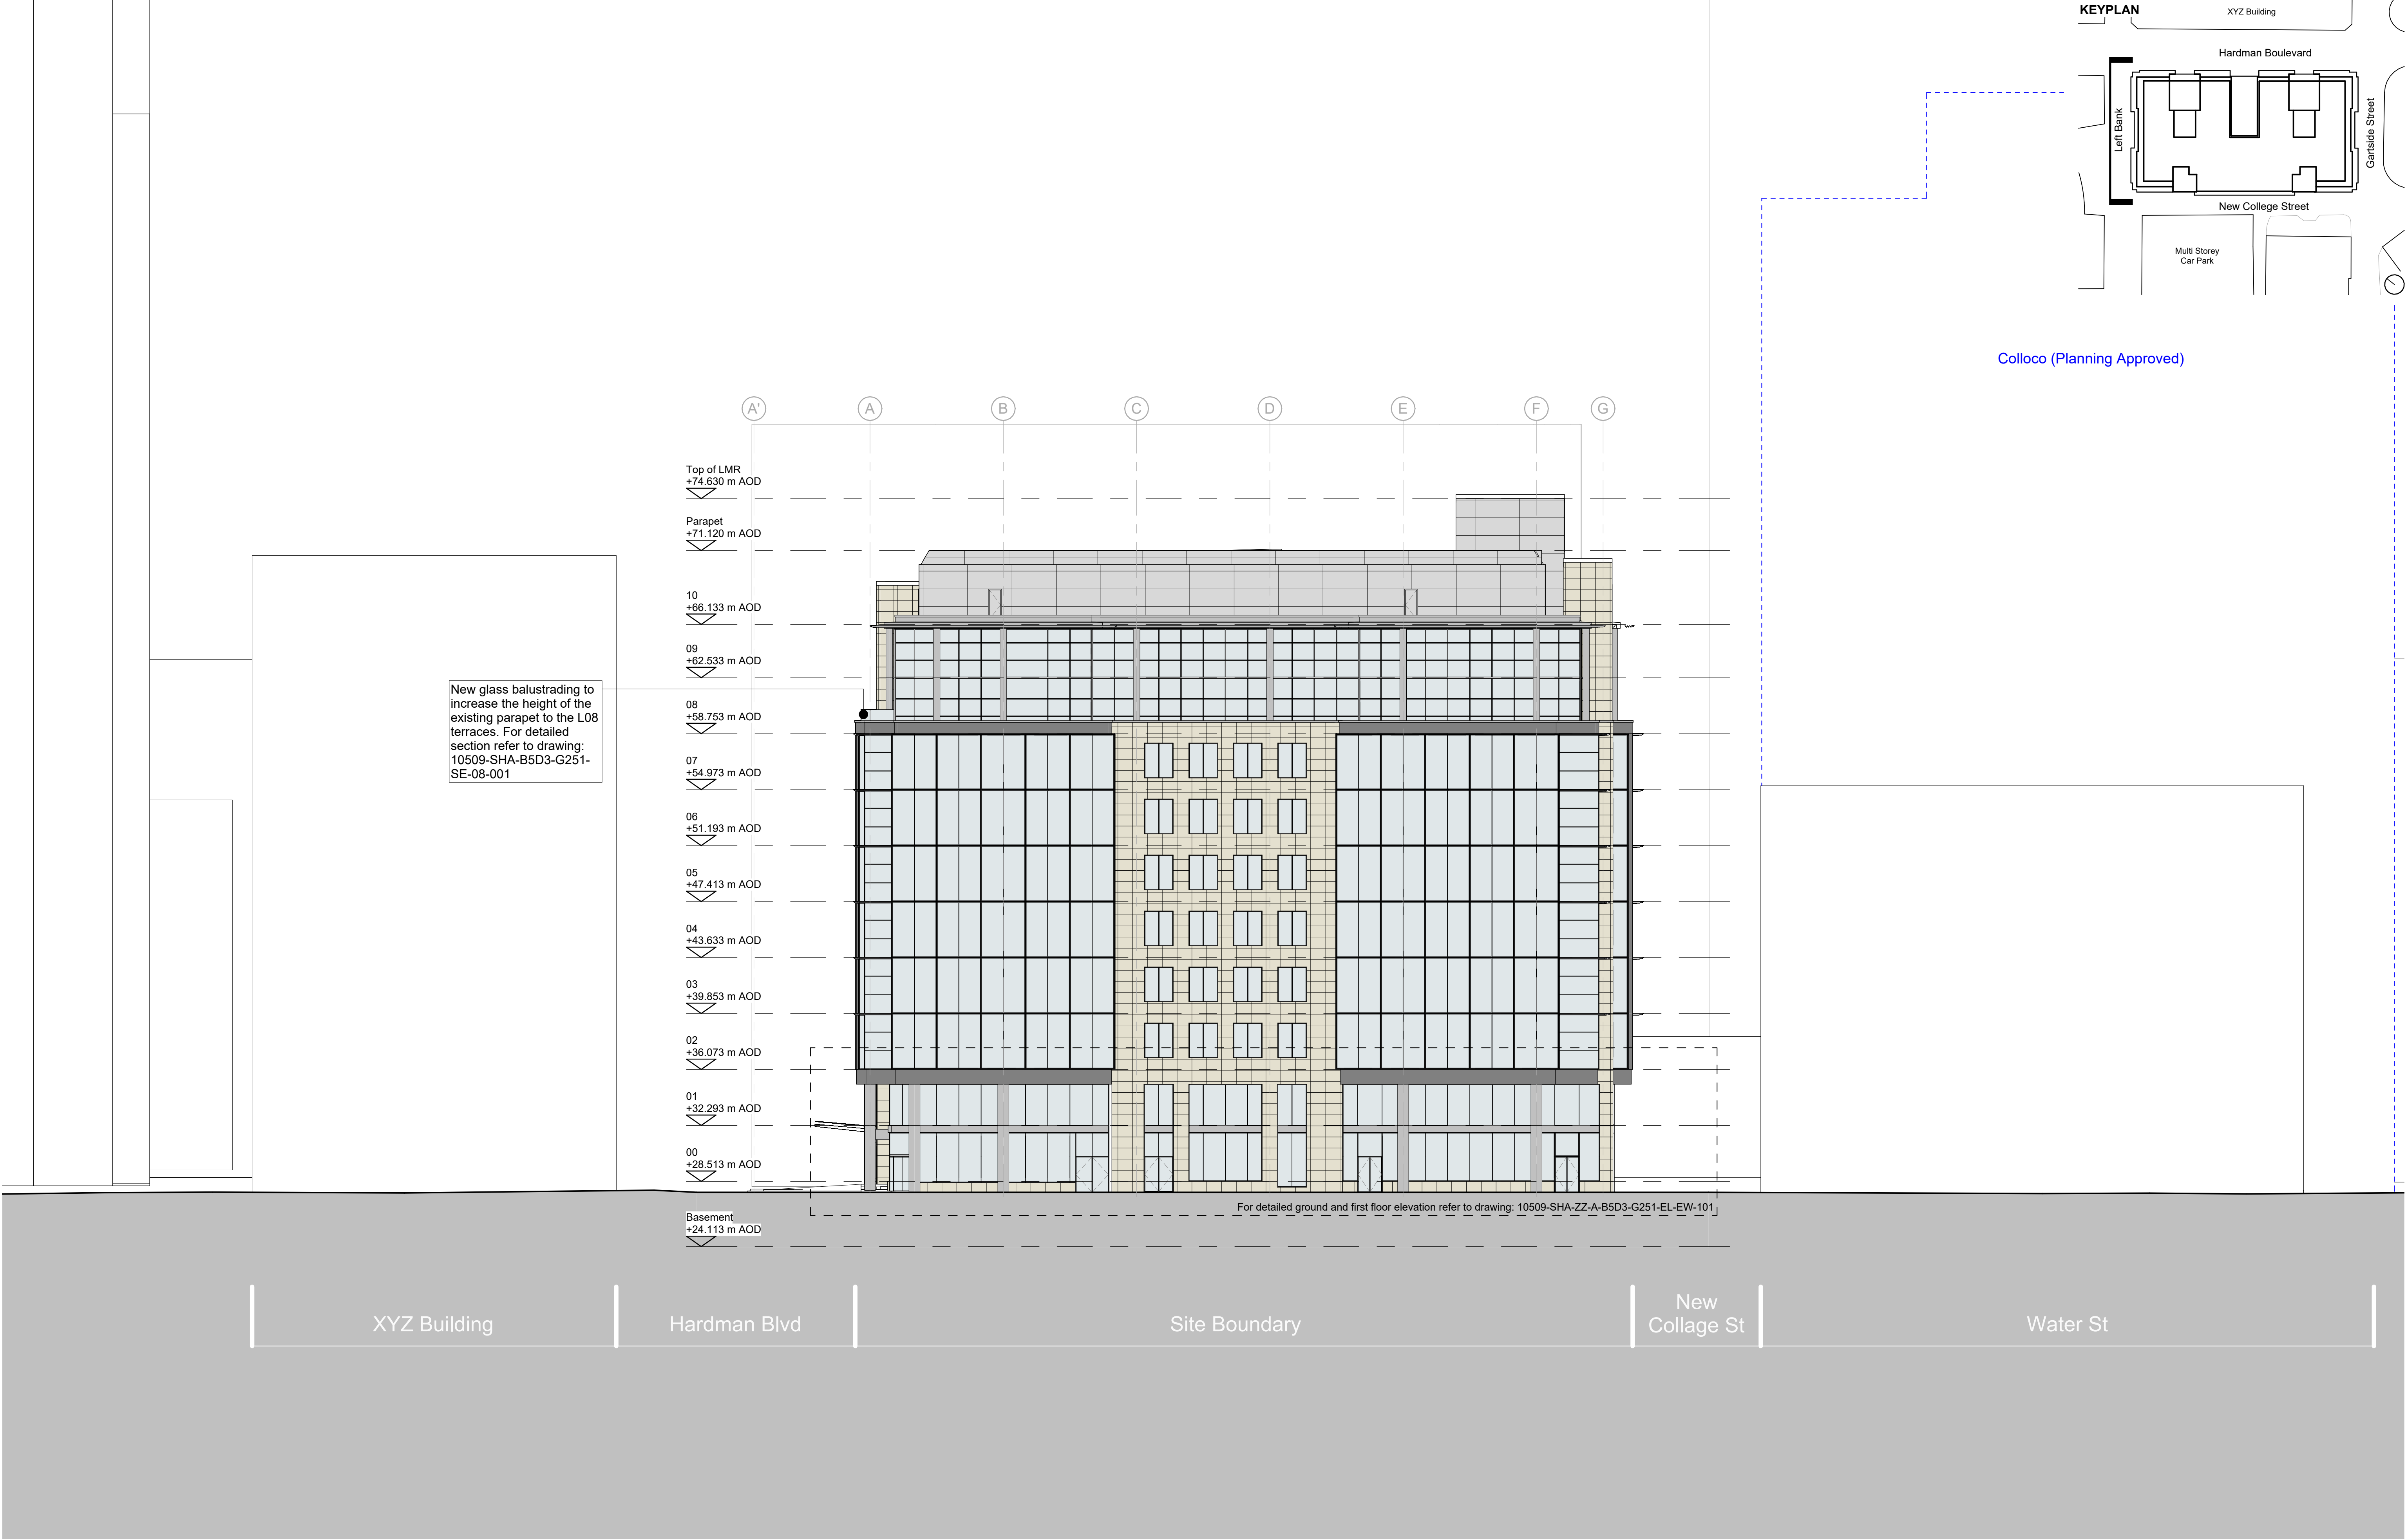

This drawing is copyright Do not scale off dimensions.	NOTE: Existing plans created from dwgs contained in folder "RBOS Electronic M&E Drawings" received from CS2 on 07/02/24. Drawings presented are based on the above mentioned DWGs, a revit model from Fairhurst Architects and additional information received from CS2 (including Scutum Fire Alarm Replacement 2021 plans for ground and first floors). Updated information on the drawings is indicative, based on approximate site observations only. All details and dimensions are in abeyance subject to receipt of measured survey information and further intrusive survey results.	<table><tr><th>Rev</th><th>Date</th><th>Description</th></tr><tr><td>P01</td><td>30-09-2024</td><td>Planning Submission</td></tr><tr><td>P02</td><td>03-12-2024</td><td>Planning Submission (Revised)</td></tr><tr><td> </td><td> </td><td> </td></tr><tr><td> </td><td> </td><td> </td></tr><tr><td> </td><td> </td><td> </td></tr><tr><td> </td><td> </td><td> </td></tr><tr><td> </td><td> </td><td> </td></tr><tr><td> </td><td> </td><td> </td></tr><tr><td> </td><td> </td><td> </td></tr><tr><td> </td><td> </td><td> </td></tr></table>	Rev	Date	Description	P01	30-09-2024	Planning Submission	P02	03-12-2024	Planning Submission (Revised)																									<table><tr><td colspan="2">Project Title</td></tr><tr><td colspan="2">One Hardman Boulevard Manchester</td></tr><tr><td colspan="2"> </td></tr><tr><td colspan="2"> </td></tr><tr><td colspan="2"> </td></tr><tr></tr></table>	Project Title		One Hardman Boulevard Manchester	
			Rev	Date	Description	
P01	30-09-2024	Planning Submission	
P02	03-12-2024	Planning Submission (Revised)	
Project Title	
One Hardman Boulevard Manchester	