


- 1 Bed
- 1 Bed+1
- 2 Bed
- 2 Bed Duplex

PLANNING

REV	DESCRIPTION	INTL	CHK	DATE
A	AMENDED TO MEET CURBWAY REQUIREMENTS	AL	ADS	20.10.23
B	FLOOR LAYOUT UPDATE TO BRC	AL	GR	16.07.24
C	added second fire escape stair case	AL	WY	21.08.24
D	Apartment colour update	AL		Date 11

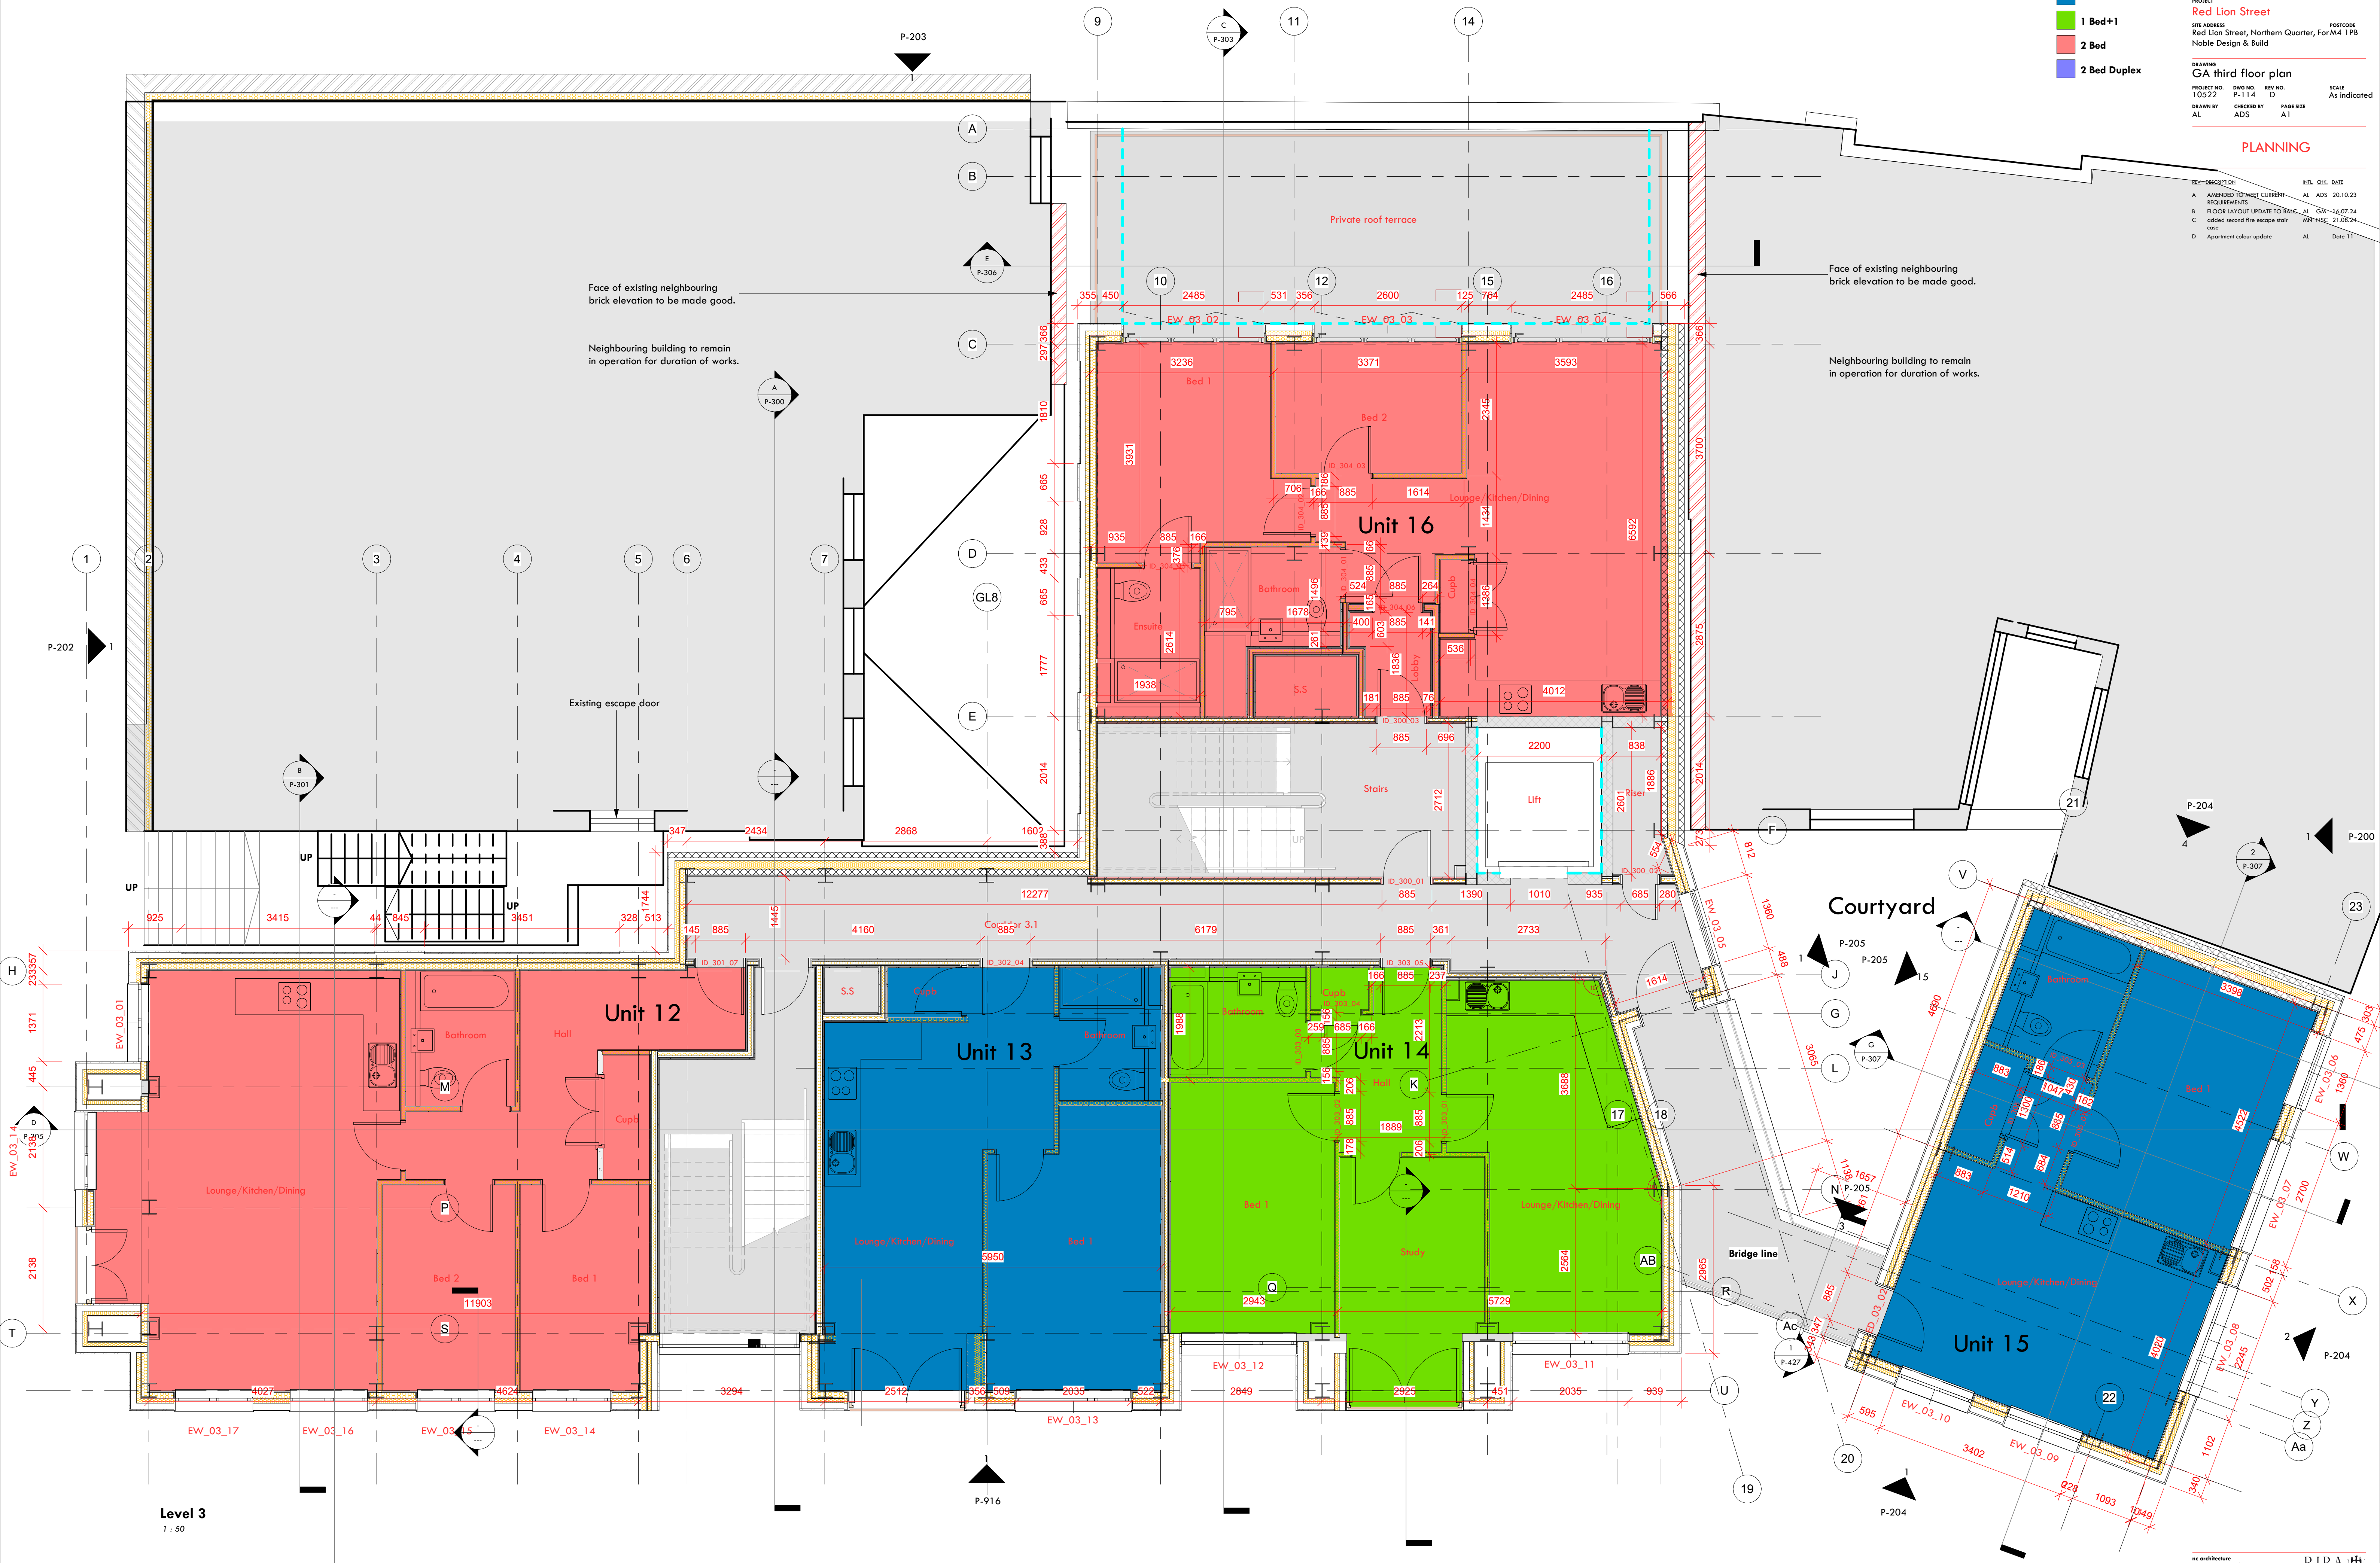

Level 3
1 : 50