


This drawing & Design is the Copyright of 1618 Architects and may not be reproduced in any way without prior written consent.
Any discrepancies on this drawing or between drawings are to be reported to this office.
Unless specifically specified these drawings are not to be used for construction purposes or placing of any orders.
Do not scale from this drawing.

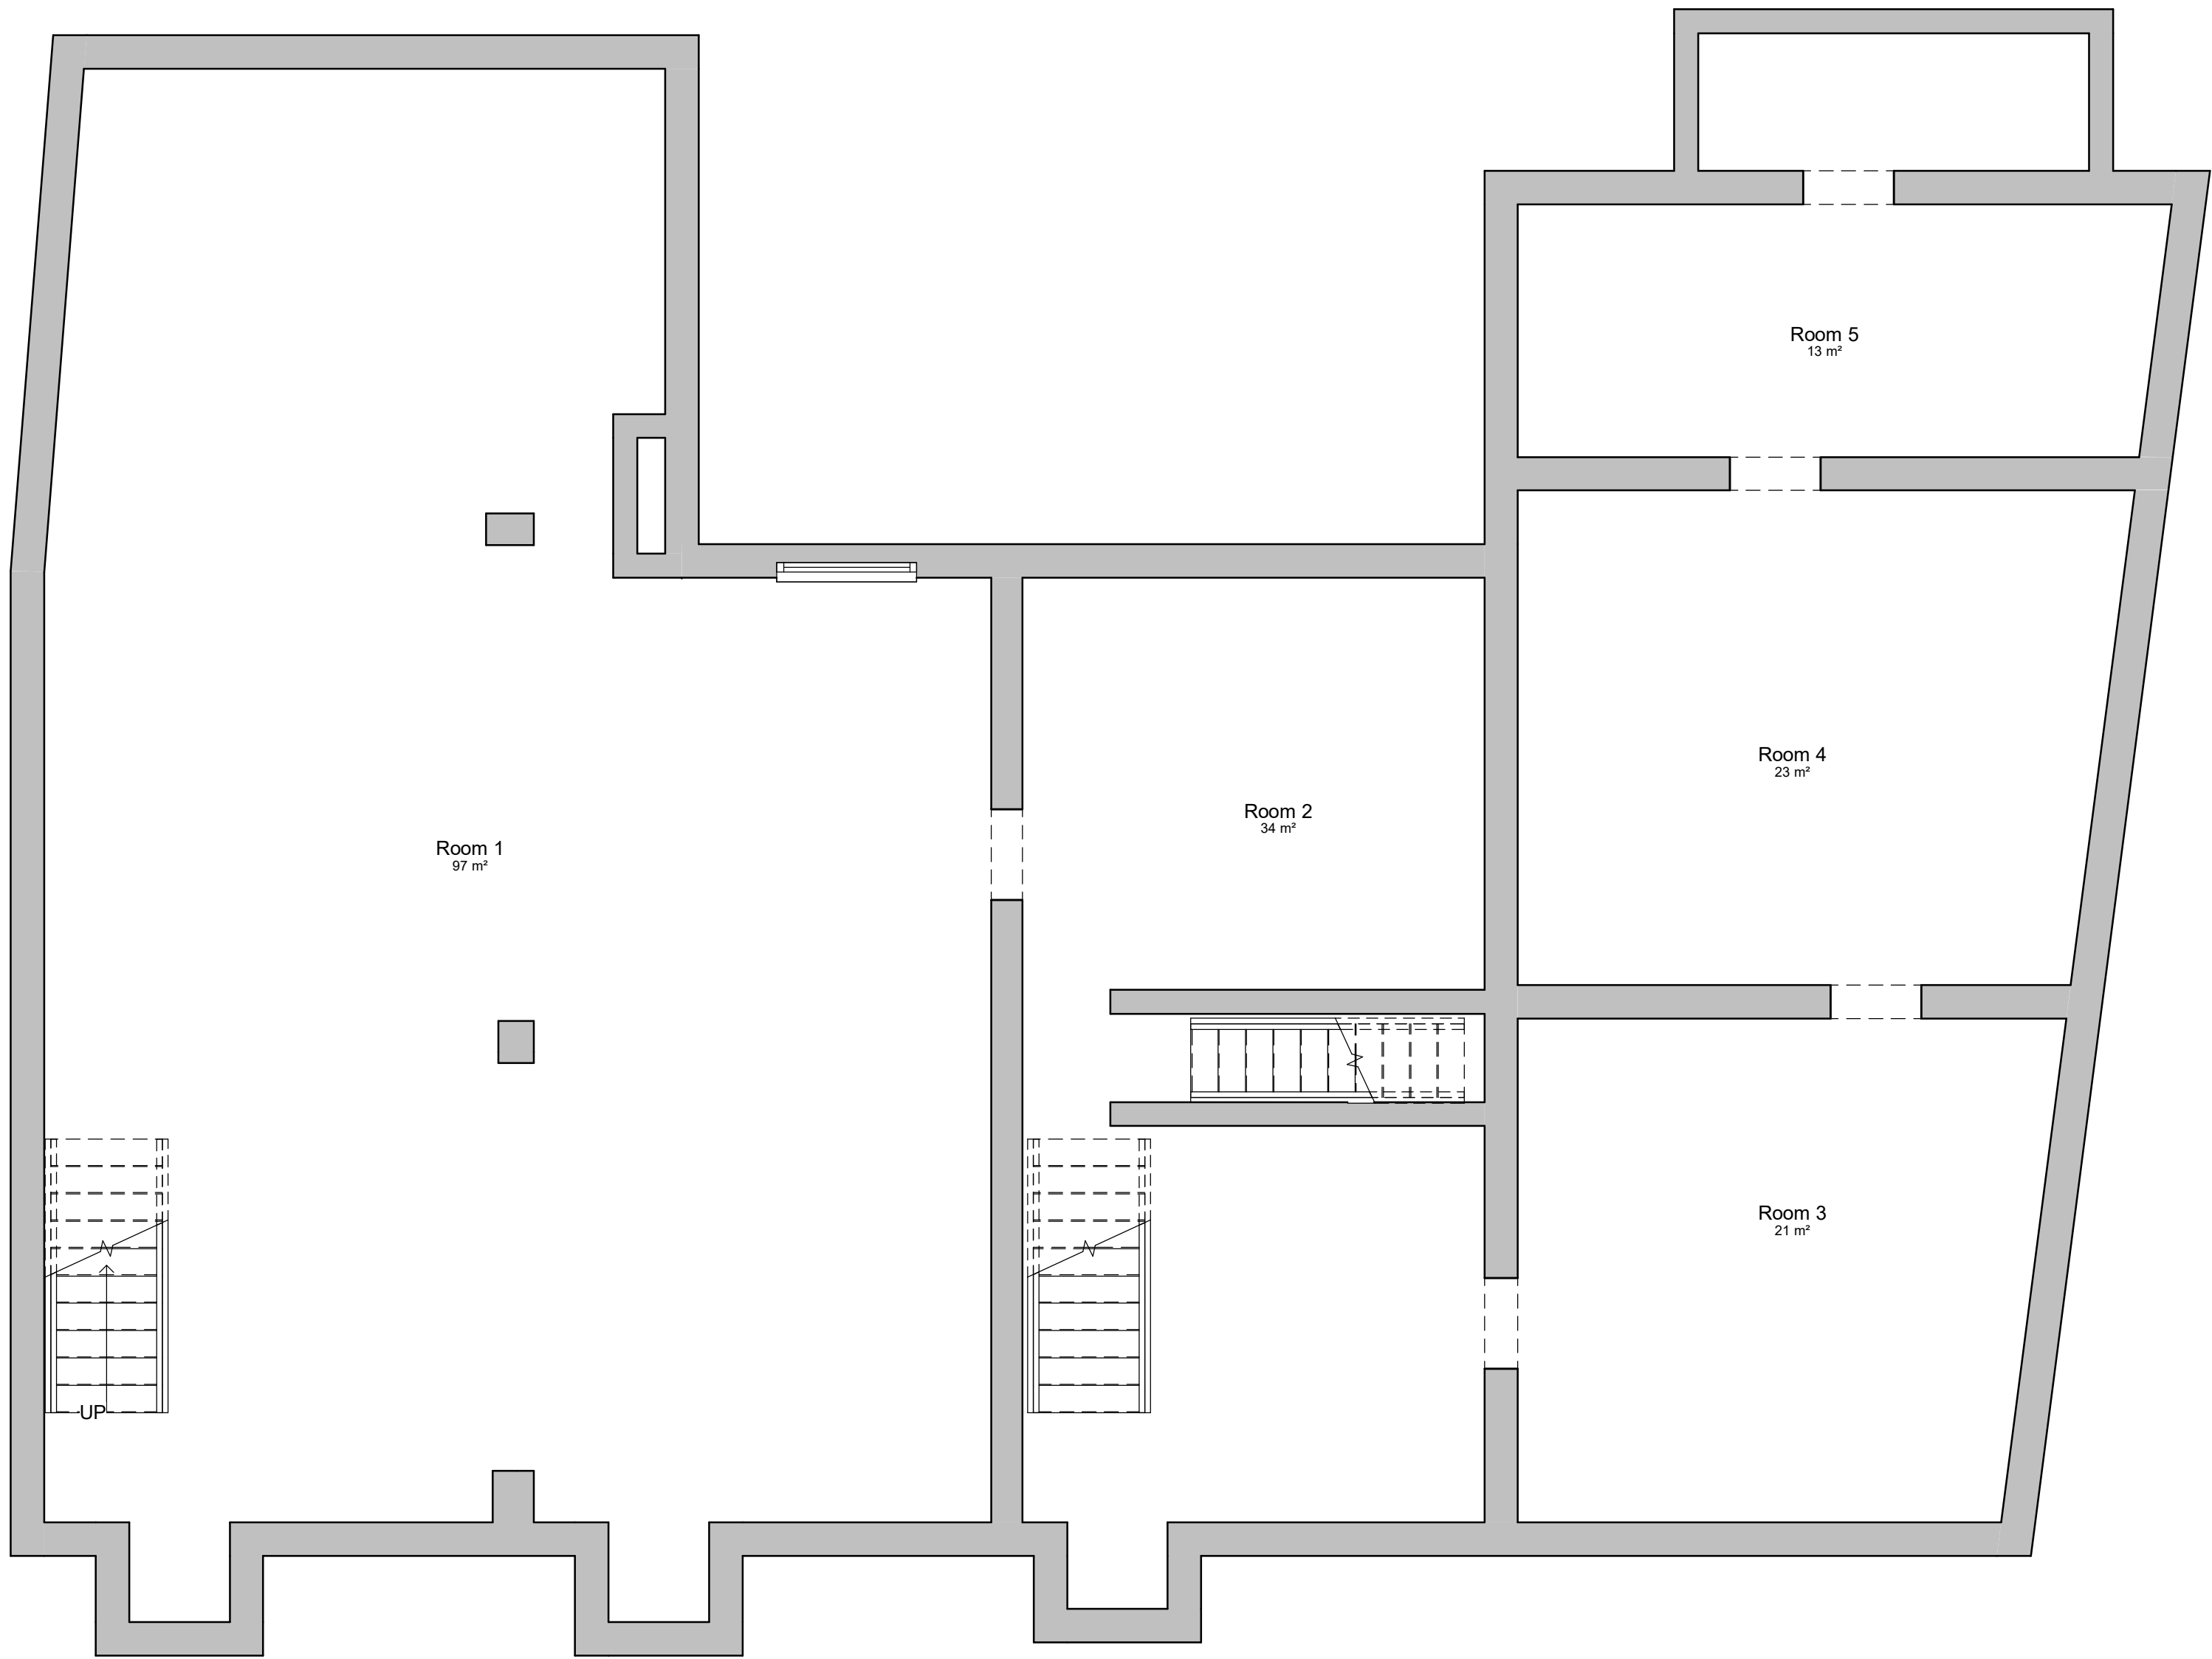

Basement - Existing
1 : 50



PROJECT	CLIENT		
	Darus Salam Mosque		
	Project number	Scale (@ A1)	
SHEET	661	1 : 50	
	DRAWING No	Date	REV
	E100	08/08/2024	

- ☐ FEASIBILITY
- ☒ PLANNING APPROVAL
- ☐ BUILDING REGULATIONS
- ☐ TENDER
- ☐ CONSTRUCTION

No.	Description	Date

NORTHERN OFFICE
761 Wilmslow Rd, Didsbury, Manchester
M20 6RN
Tel: 0161 280 0574
www.1618architects.com

