


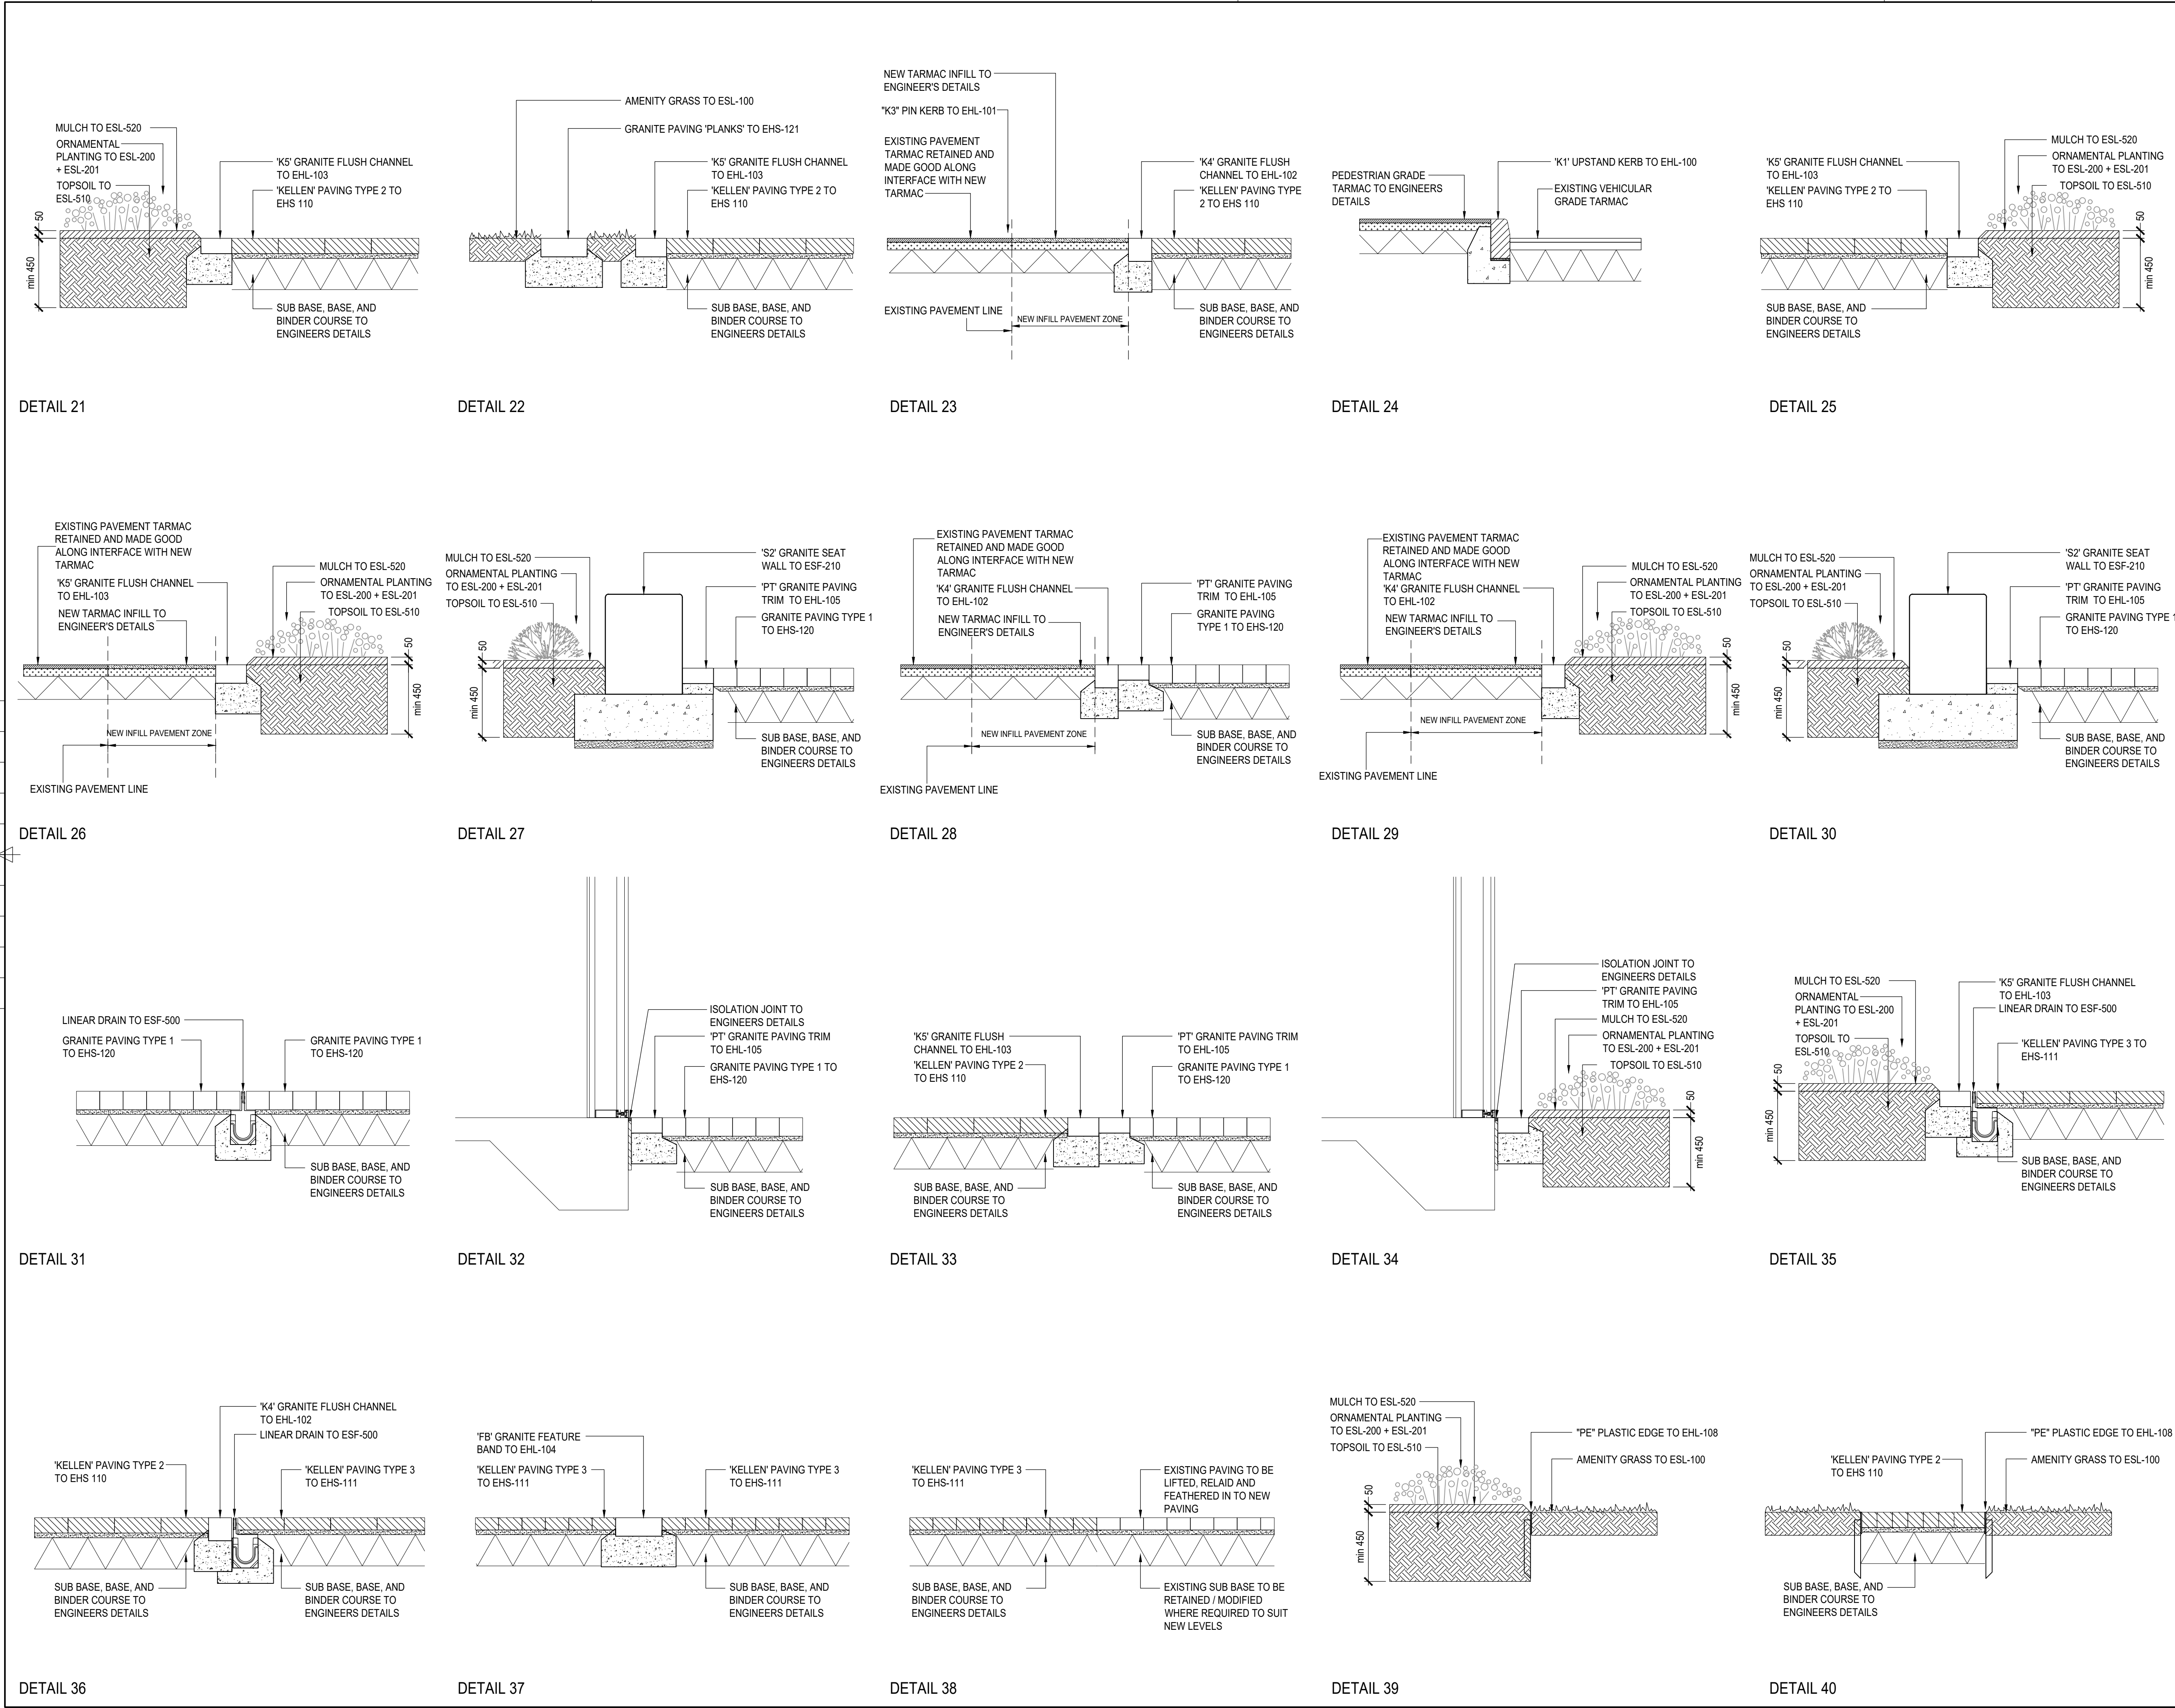

BUILDING DESIGN PARTNERSHIP SHALL HAVE NO RESPONSIBILITY FOR ANY USE MADE OF THIS DOCUMENT OTHER THAN FOR THAT WHICH IT WAS PREPARED AND ISSUED.

ALL DIMENSIONS SHOULD BE CHECKED ON SITE.

DO NOT SCALE FROM THIS DRAWING.

ANY DRAWING ERRORS OR DIVERGENCES SHOULD BE BROUGHT TO THE ATTENTION OF BUILDING DESIGN PARTNERSHIP AT THE ADDRESS SHOWN BELOW.

NOTES

C02	DETAILS 23, 26, 28, 29 REVISED FOLLOWING CHANGES TO GENERAL ARRANGEMENT PLANS	RN	JF	30.09.24
C01	ISSUED FOR STAGE 5	IF	JF	04.12.23
P01	ISSUED FOR TENDER	IF	JF	27.07.23

REVISION / DESCRIPTION	DRAWN	CHECKED	DATE
REV 1/24			

CLIENT

BDP.

11 Ducie Street
P.O. Box 85, Piccadilly Basin
Manchester M60 3JA
United Kingdom
T +44 (0)161 828 2200
F +44 (0)161 828 2235
www.bdp.com

PROJECT TITLE
Greenheys Redevelopment

PROJECT NUMBER
P3001624

DRAWING TITLE
CONSTRUCTION DETAILS

SHEET 2 OF 2

DRAWING NO.
GRE-BDP-ZZ-XX-DR-L-00605

SCALE
@ A1

1:20

DATE
JULY '23

REVISION
C02