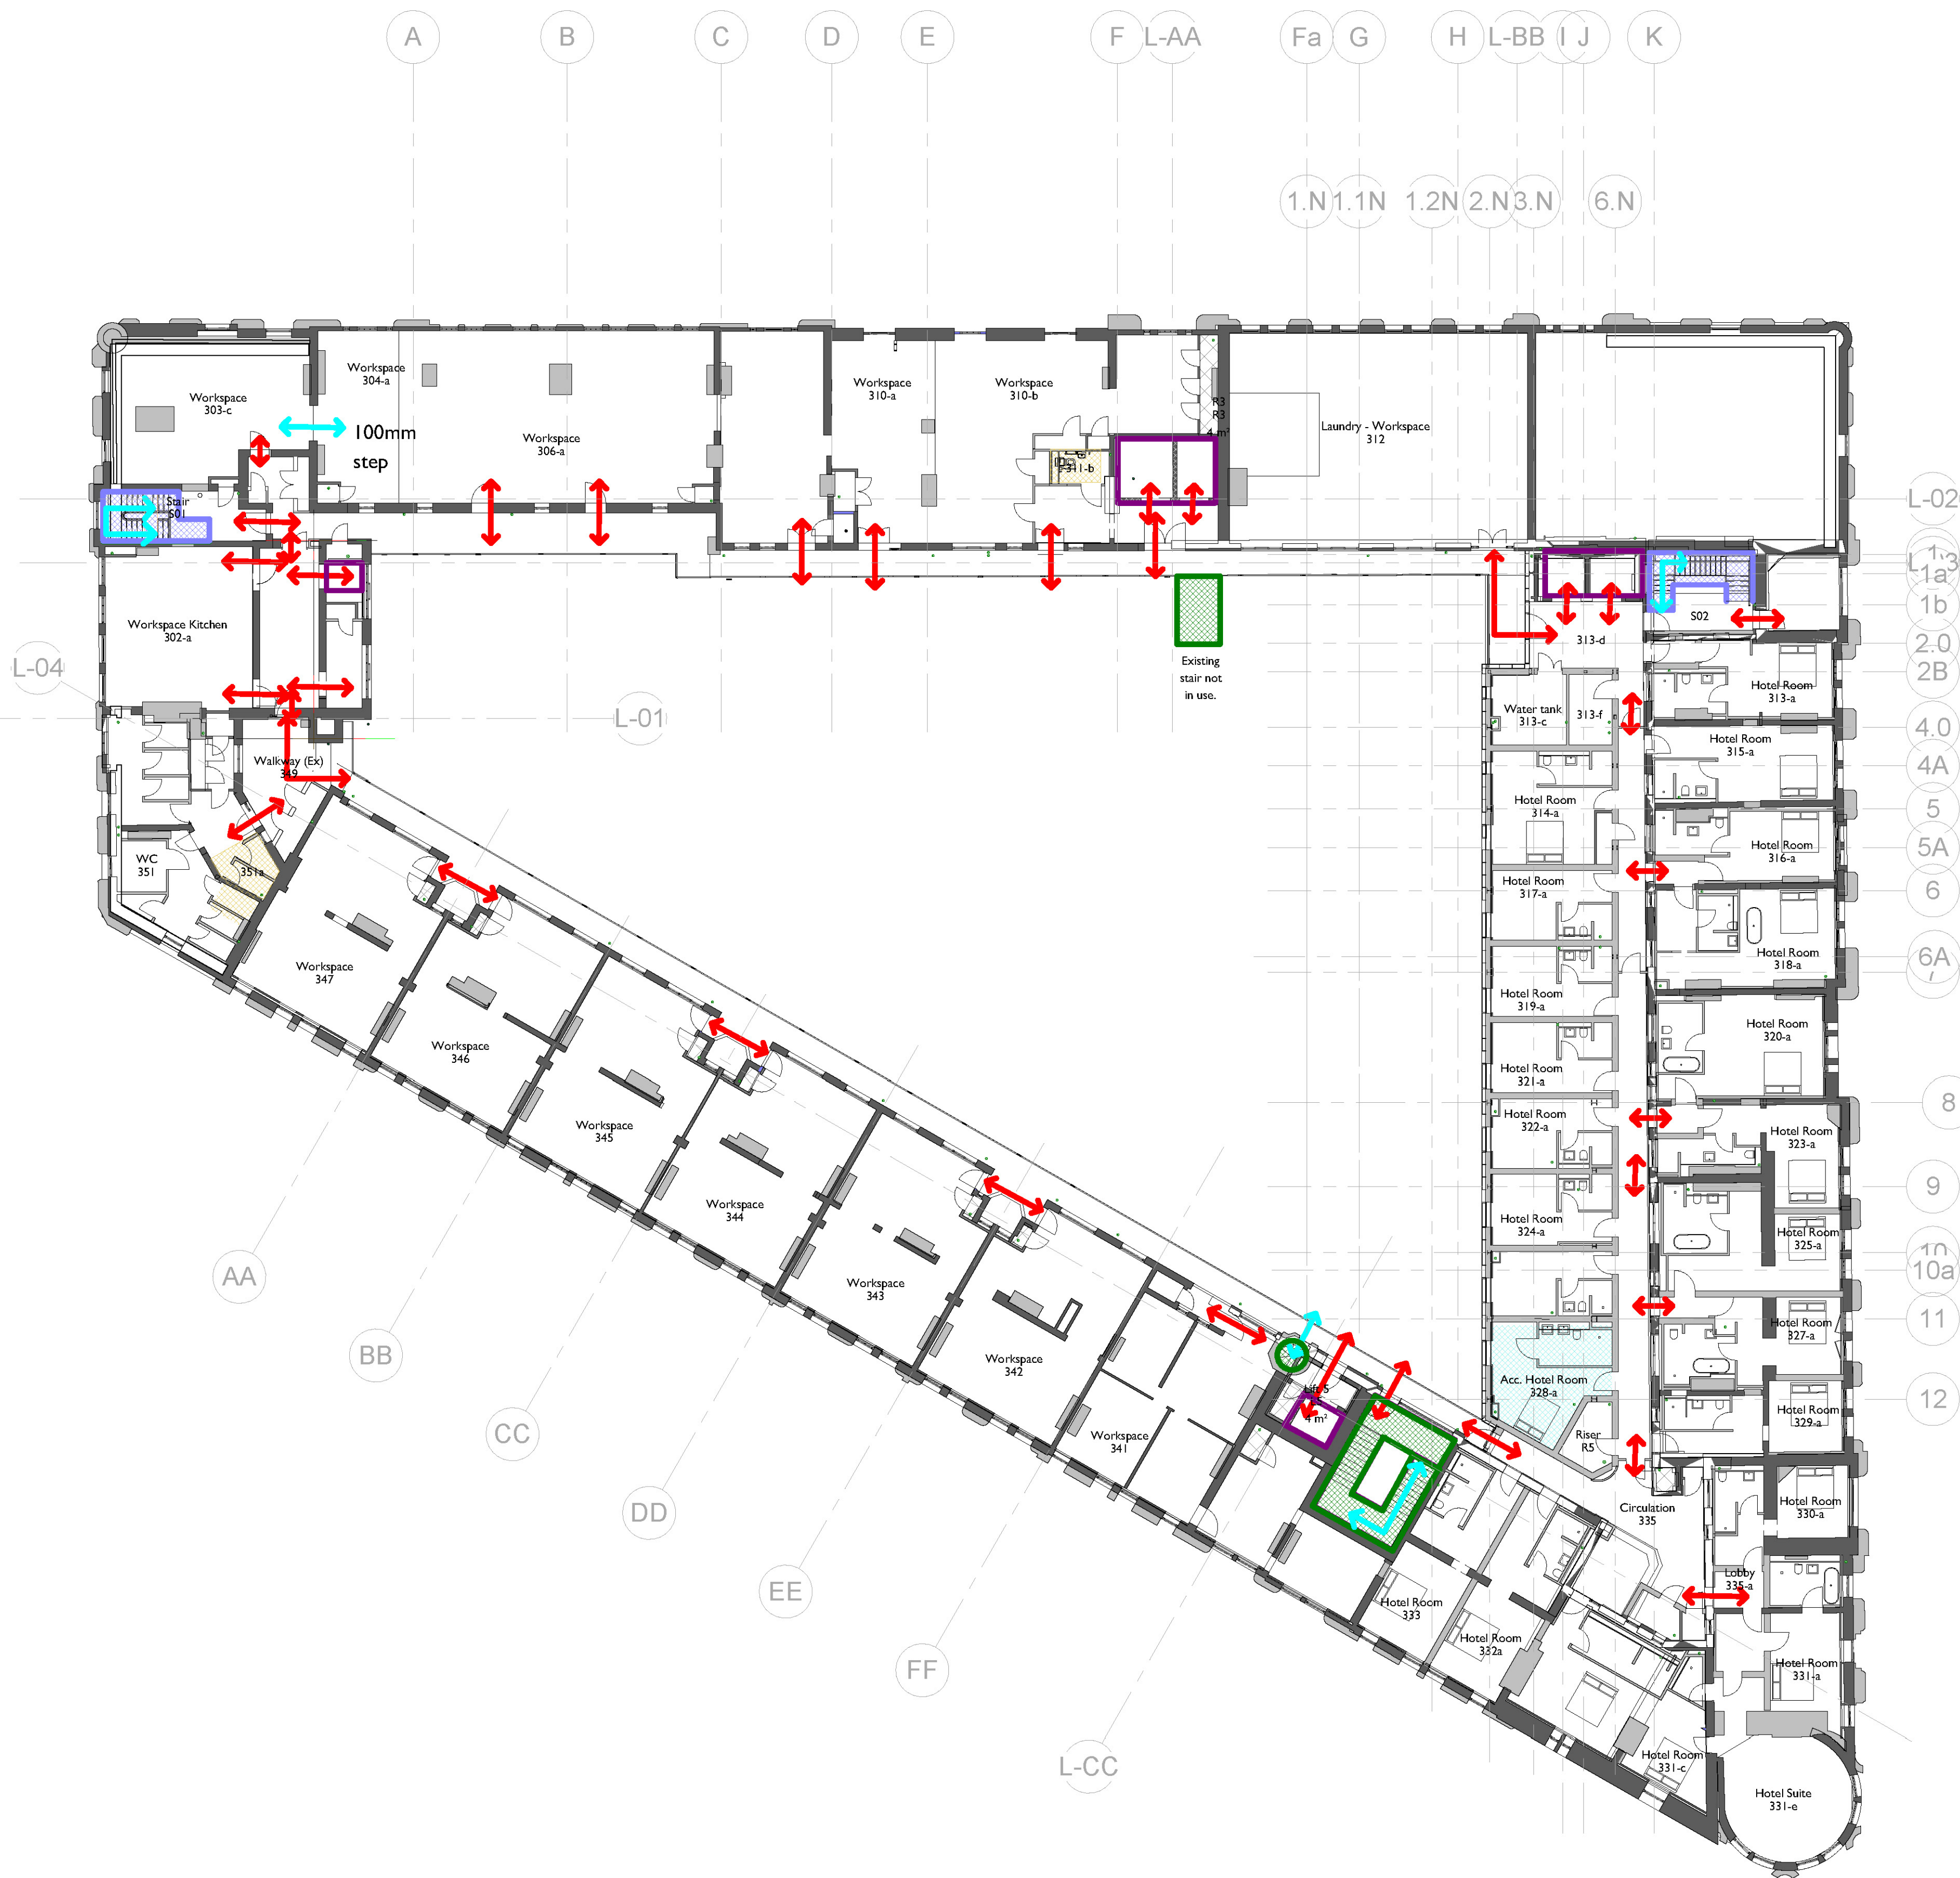


Notes:
Drawings are based on survey data and may not accurately represent what is physically present.

Do not scale from this drawing. All dimensions are to be verified on site before proceeding with the work.

All dimensions are in millimeters unless noted otherwise.

Purcell shall be notified in writing of any discrepancies.

Access and Servicing Key

- Proposed Lift
- Proposed Stairs
- Existing Stairs
- Waste Collection Points
- Accessible Bedrooms
- Accessible WC
- Bin Store
- Level Access
- Stepped Access
- Waste Out
- Deliveries In
- Main Entrance Access
- Access
- Managed with Portable Ramp

C.01	15.03.2024	WS4 Issue - Aconex Upload
C.02	12.06.2024	Aconex upload - For Construction
C.03	19.07.2024	Changes following updates to GAs

REV	DATE	DESCRIPTION
-----	------	-------------

CLIENT

Allied London

PROJECT

London Road Fire Station

JOB NUMBER

240242

TITLE

Third Floor Waste, Access and Servicing Strategy

SIZE	SCALE	LAST REVISED	DRAWN	CHECKED
------	-------	--------------	-------	---------

A1L As indicated 06/11/2024 15:36:0YV JPH

REV **SUITABILITY/REASON FOR ISSUE**


C.03 FOR CONSTRUCTION

DRAWING NUMBER

LRFS-PUR-00-03-DR-A-2024

St James', 79 Oxford Street, Manchester, M1 6PQ
© PURCELL 2019. PURCELL IS THE TRADING NAME OF PURCELL ARCHITECTURE LTD.

I 03 Third Floor Waste Access & Servicing
2024 I : 200

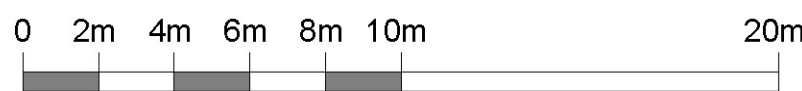

Plans include all phases of the project.
Fit out proposals are subject to change.