


FOR CONTINUATION SEE: GRE-BDP-ZZ-XX-DR-L-00-203 & 204

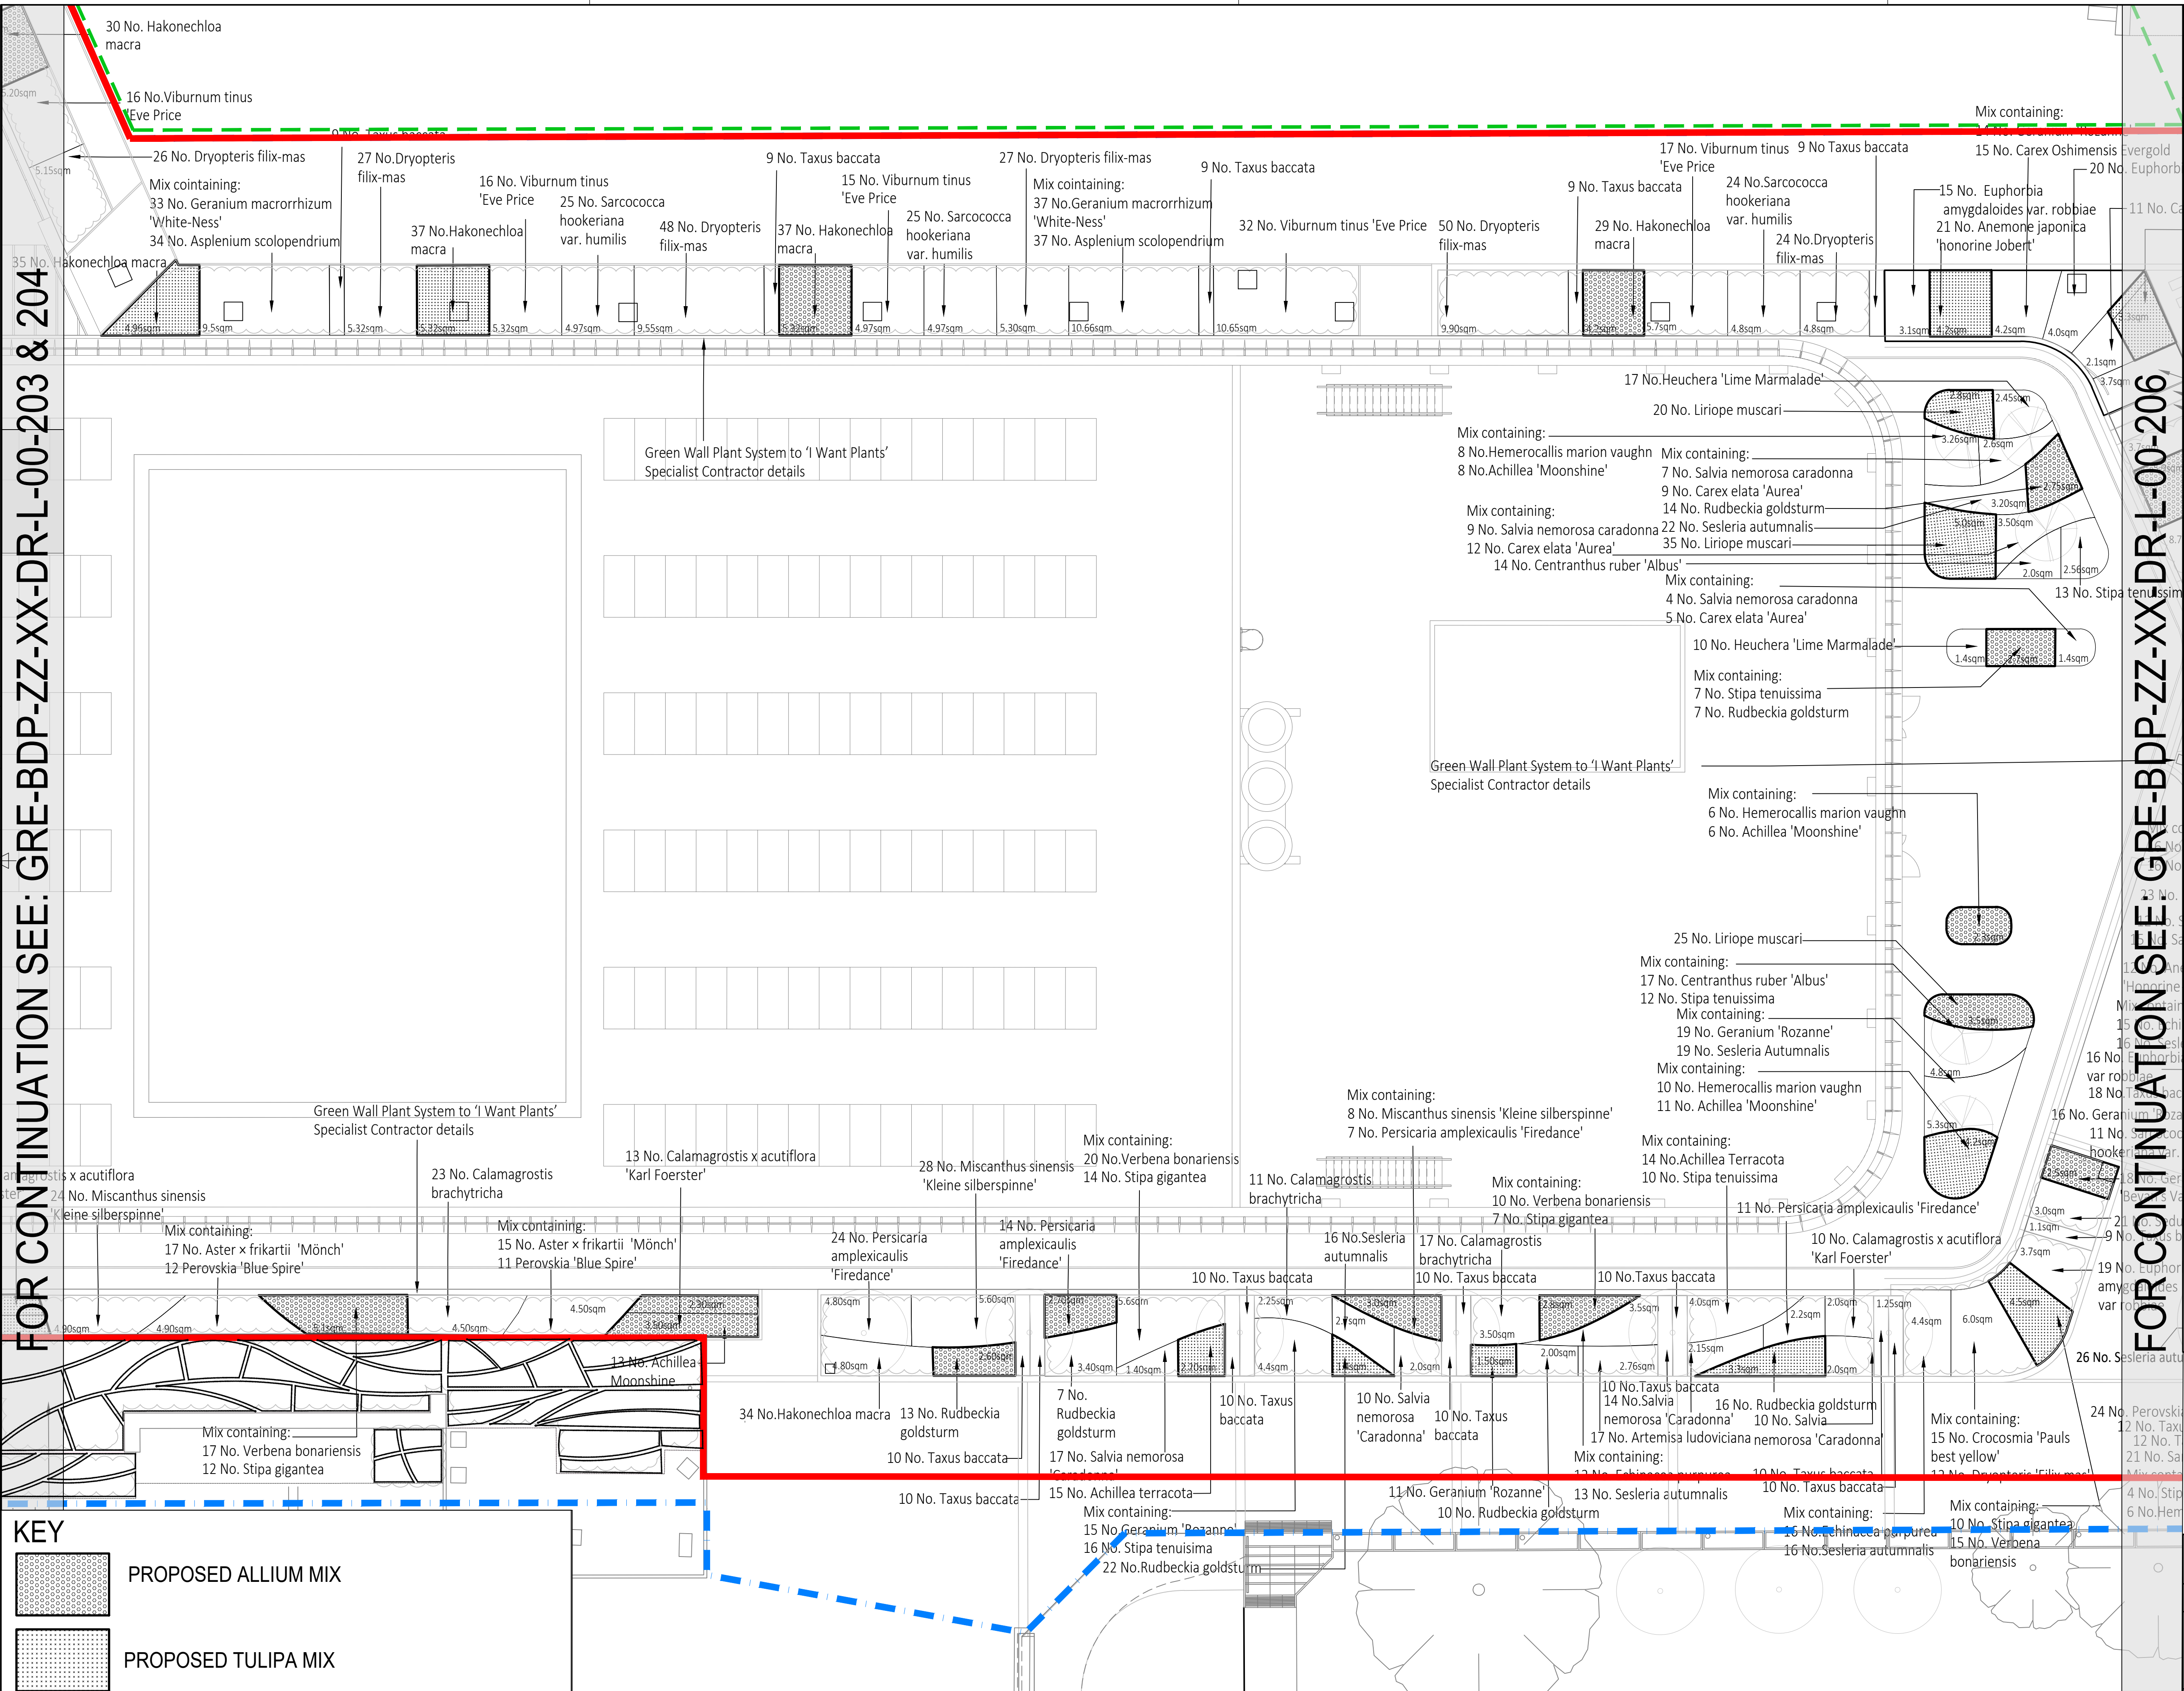

BUILDING DESIGN PARTNERSHIP SHALL HAVE NO RESPONSIBILITY FOR ANY USE MADE OF THIS DOCUMENT OTHER THAN FOR THAT WHICH IT WAS PREPARED AND ISSUED.

ALL DIMENSIONS SHOULD BE CHECKED ON SITE.

DO NOT SCALE FROM THIS DRAWING.

ANY DRAWING ERRORS OR DIVERGENCES SHOULD BE BROUGHT TO THE ATTENTION OF BUILDING DESIGN PARTNERSHIP AT THE ADDRESS SHOWN BELOW.

NOTES

TO BE READ IN CONJUNCTION WITH PLANTING PLANS:

GRE-BDP-ZZ-XX-DR-L-00-202
GRE-BDP-ZZ-XX-DR-L-00-203
GRE-BDP-ZZ-XX-DR-L-00-204
GRE-BDP-ZZ-XX-DR-L-00-206

AND PLANTING SCHEDULE:

GRE-BDP-ZZ-XX-SC-L-00-001

NO.	DESCRIPTION	DRAWN	CHECKED	DATE
C01	PLANTING DETAILS ADDED FOR STAGE 5 DESIGN.	RN	JF	30.09.22
P02	AMENDED TO INCLUDE BASE BUILDING PLANTING BOUNDARY	AV	JF	17.08.23
P01	ISSUED FOR TENDER	AV	JF	28.07.23

FIRST ISSUE

203 204 205 206

BDP.

11 Ducie Street
P.O. Box 85, Piccadilly Basin
Manchester M60 3JA
United Kingdom
T +44 (0)161 828 2200
F +44 (0)161 828 2235
www.bdp.com

PROJECT FILE
Greenheys Development

PROJECT NUMBER
P3001624

DRAWING TITLE
LANDSCAPE PLANTING
PLAN SHEET 3 OF 4

SCALE
@ A1
1:100

DATE
JULY '23

REVISION
C01