




1
2310
Substation Entrance - As Existing Minshull Street Elevation
1 : 25

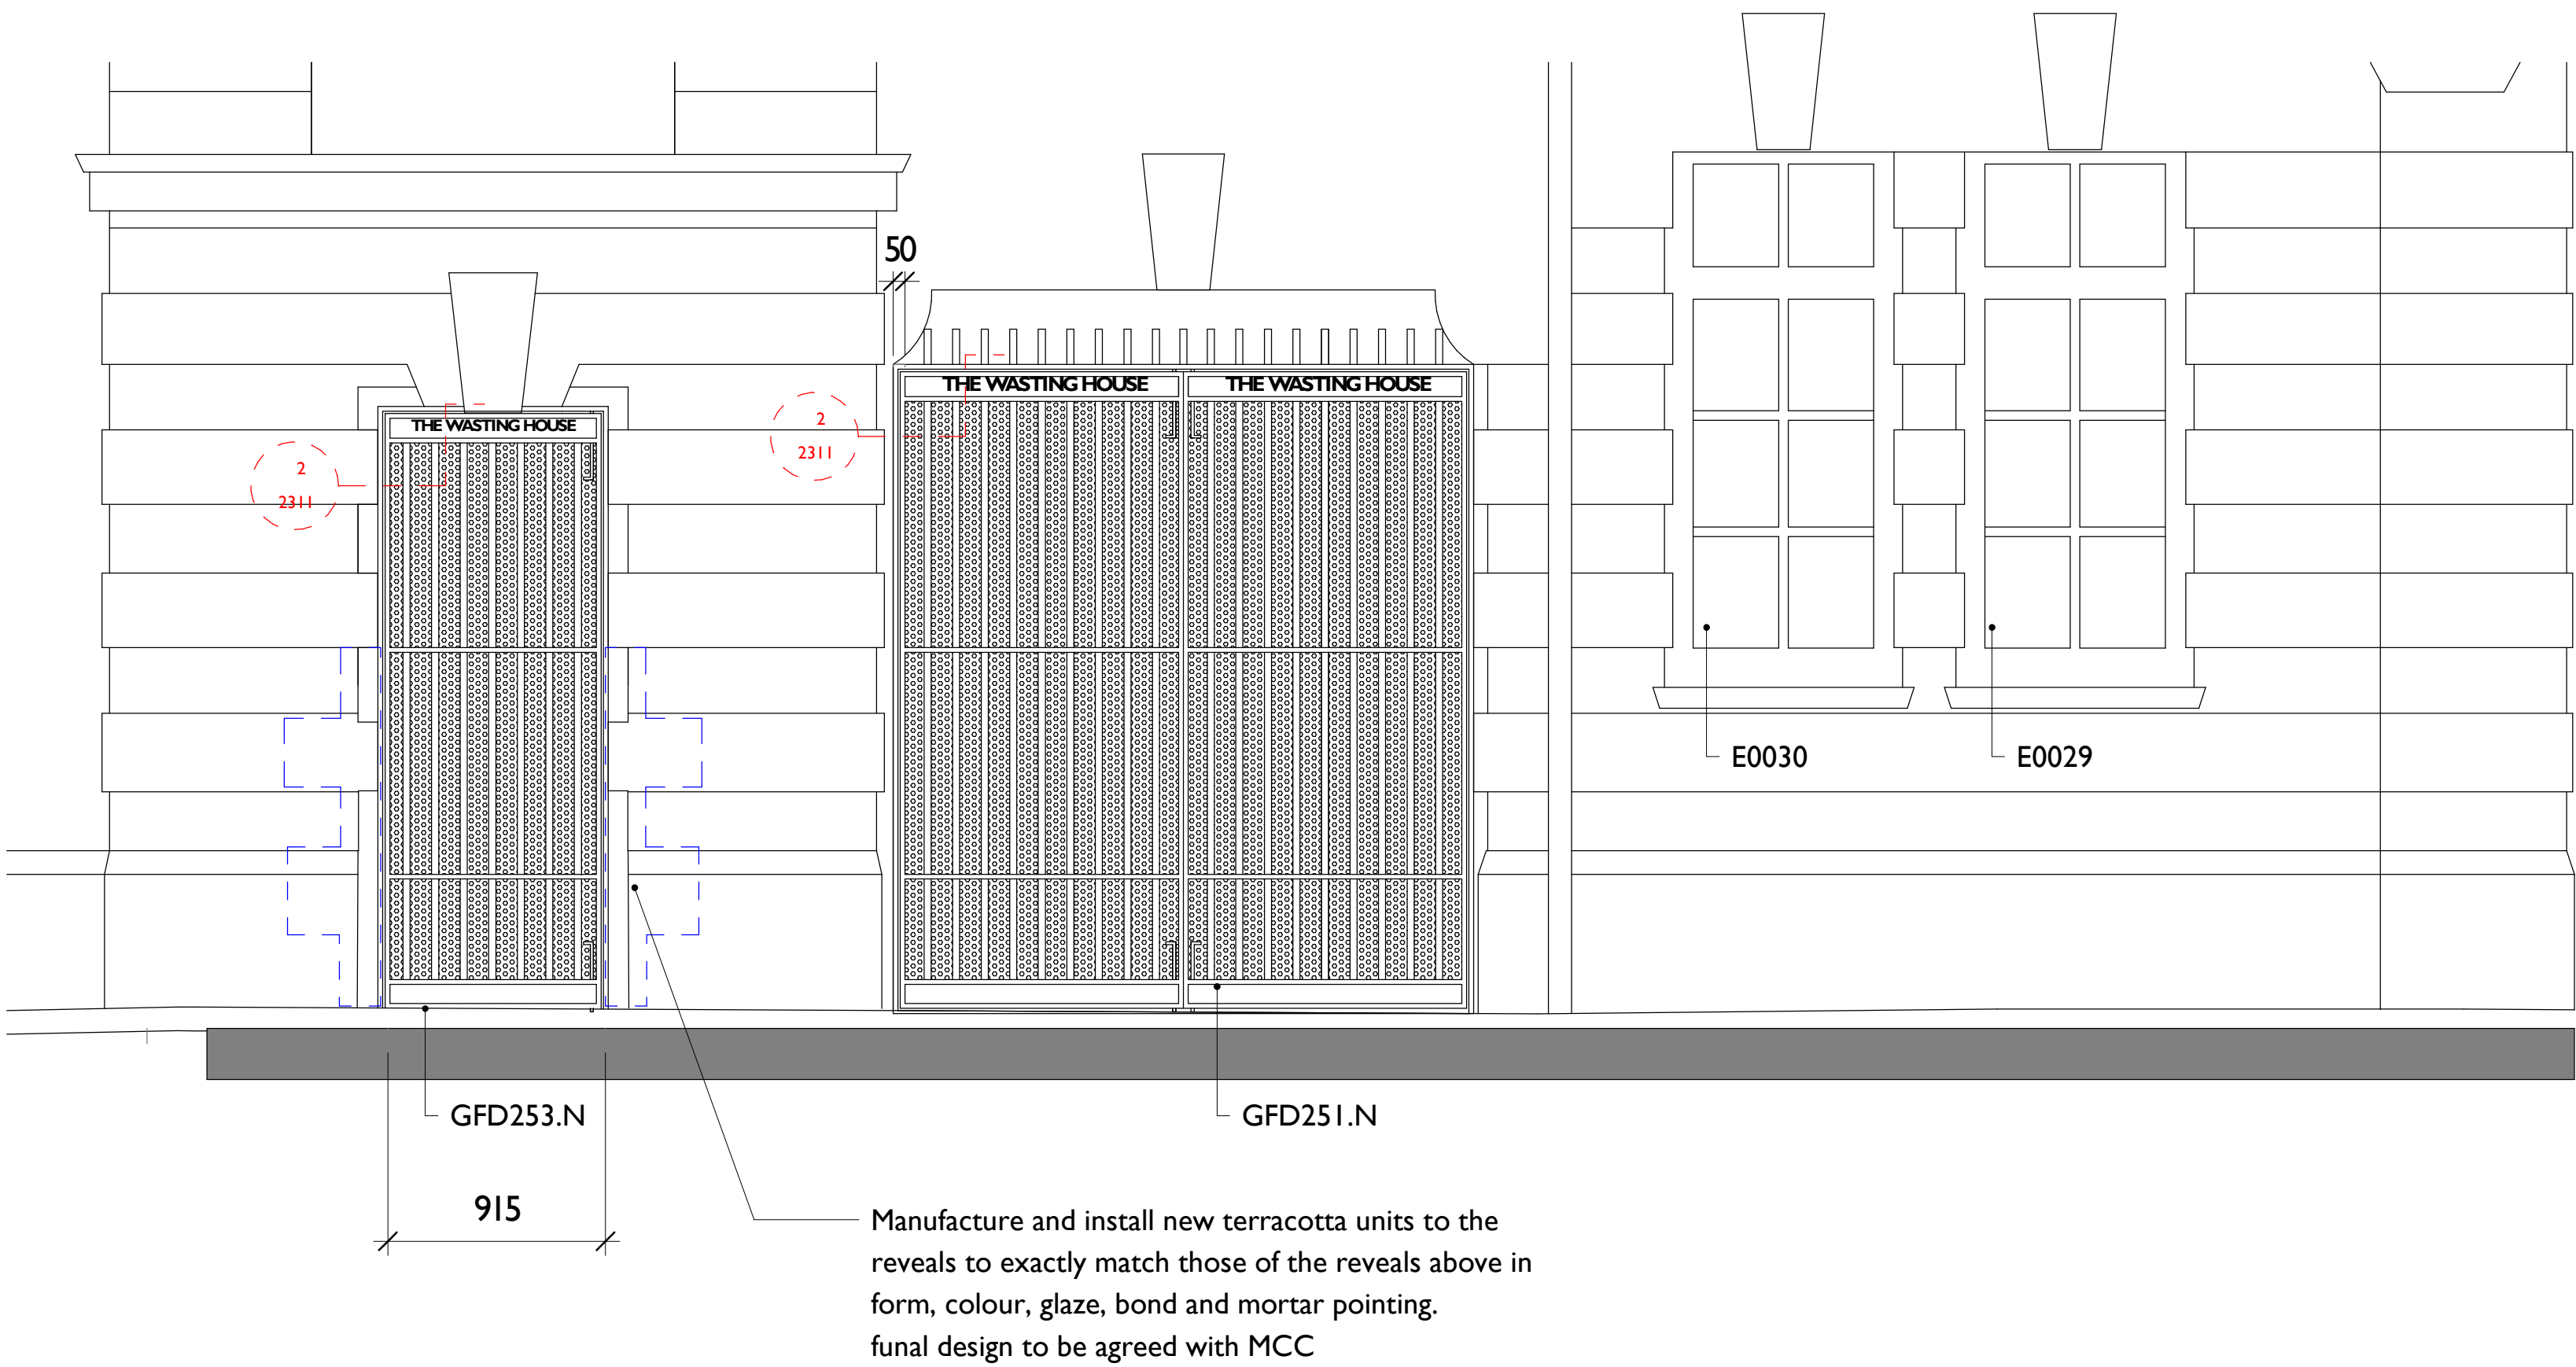

2
2310
Substation Entrance - As Proposed Door Elevation
1 : 25



Existing Door GFD047B

Minshull Street South External Elevation



Existing Window E0031

Terracotta cill, tiles and masonry to be removed in whole sections, cleaned and reused elsewhere if possible.

Notes:


Drawings are based on survey data and may not accurately represent what is physically present.

Do not scale from this drawing. All dimensions are to be verified on site before proceeding with the work.

All dimensions are in millimeters unless noted otherwise.

Purcell shall be notified in writing of any discrepancies.

Key Plan

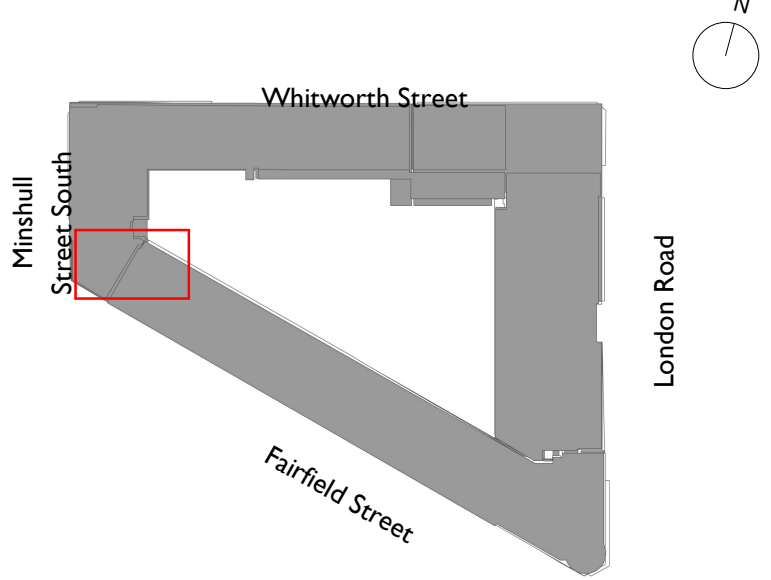

Note:

Steel gate with painted finishes has been agreed in principle with Conservation Officer.

Gate design requires refining and agreement with MCC. All provisional sum for gate to openings as 2/2310

1	26/02/2020	Issued for Planning
2	17/03/2021	ISSUED FOR V64
3	16/07/2021	V64 UPDATE

REV	DATE	DESCRIPTION
-----	------	-------------

CLIENT

Allied London

PROJECT

London Road Fire Station

JOB NUMBER

240242

TITLE

Proposed Substation Elevations

SIZE	SCALE	LAST REVISED	DRAWN	CHECKED
A1L	As indicated	16/07/2021 18:12:26	SA	TB

REV	SUITABILITY/REASON FOR ISSUE
3	S4 - WS4 ISSUE

DRAWING NUMBER

LRFS-PUR-01-00-DR-A-2310

