



Total m2 area of signage proposed = 30.52m2

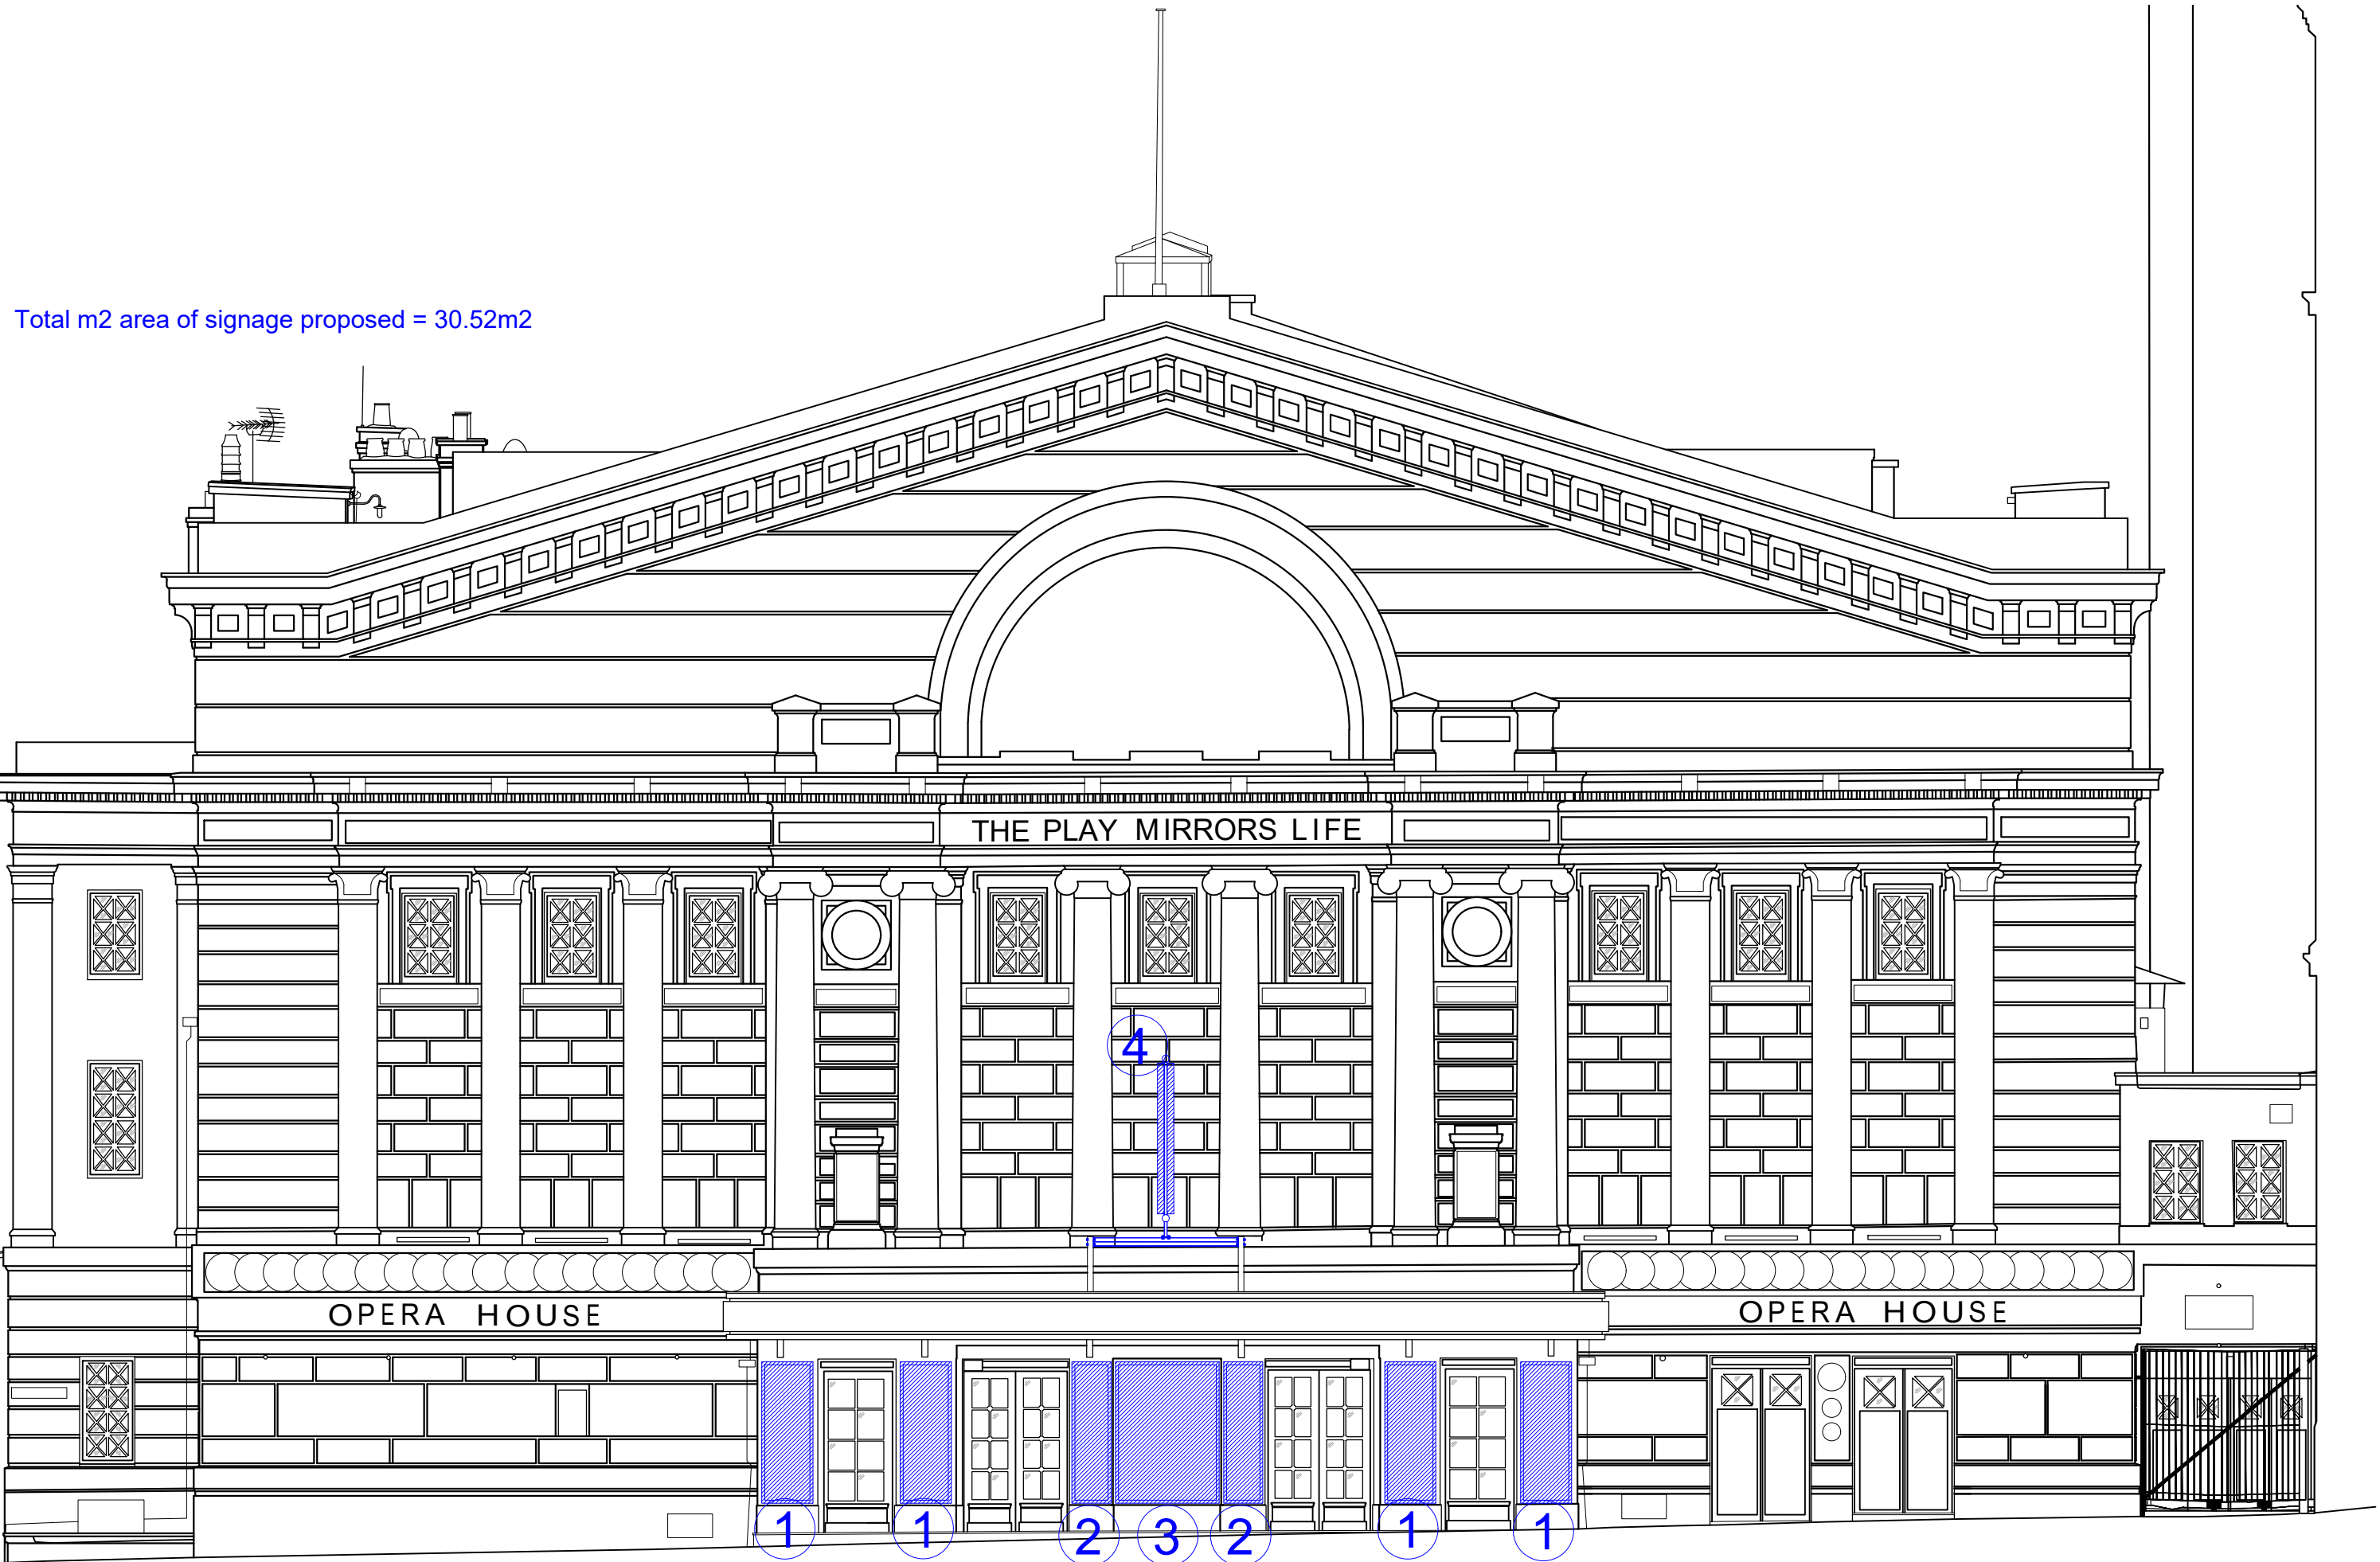

PROPOSED QUAY STREET ELEVATION 1:100

Total m2 area of signage to be removed = 38.52m2

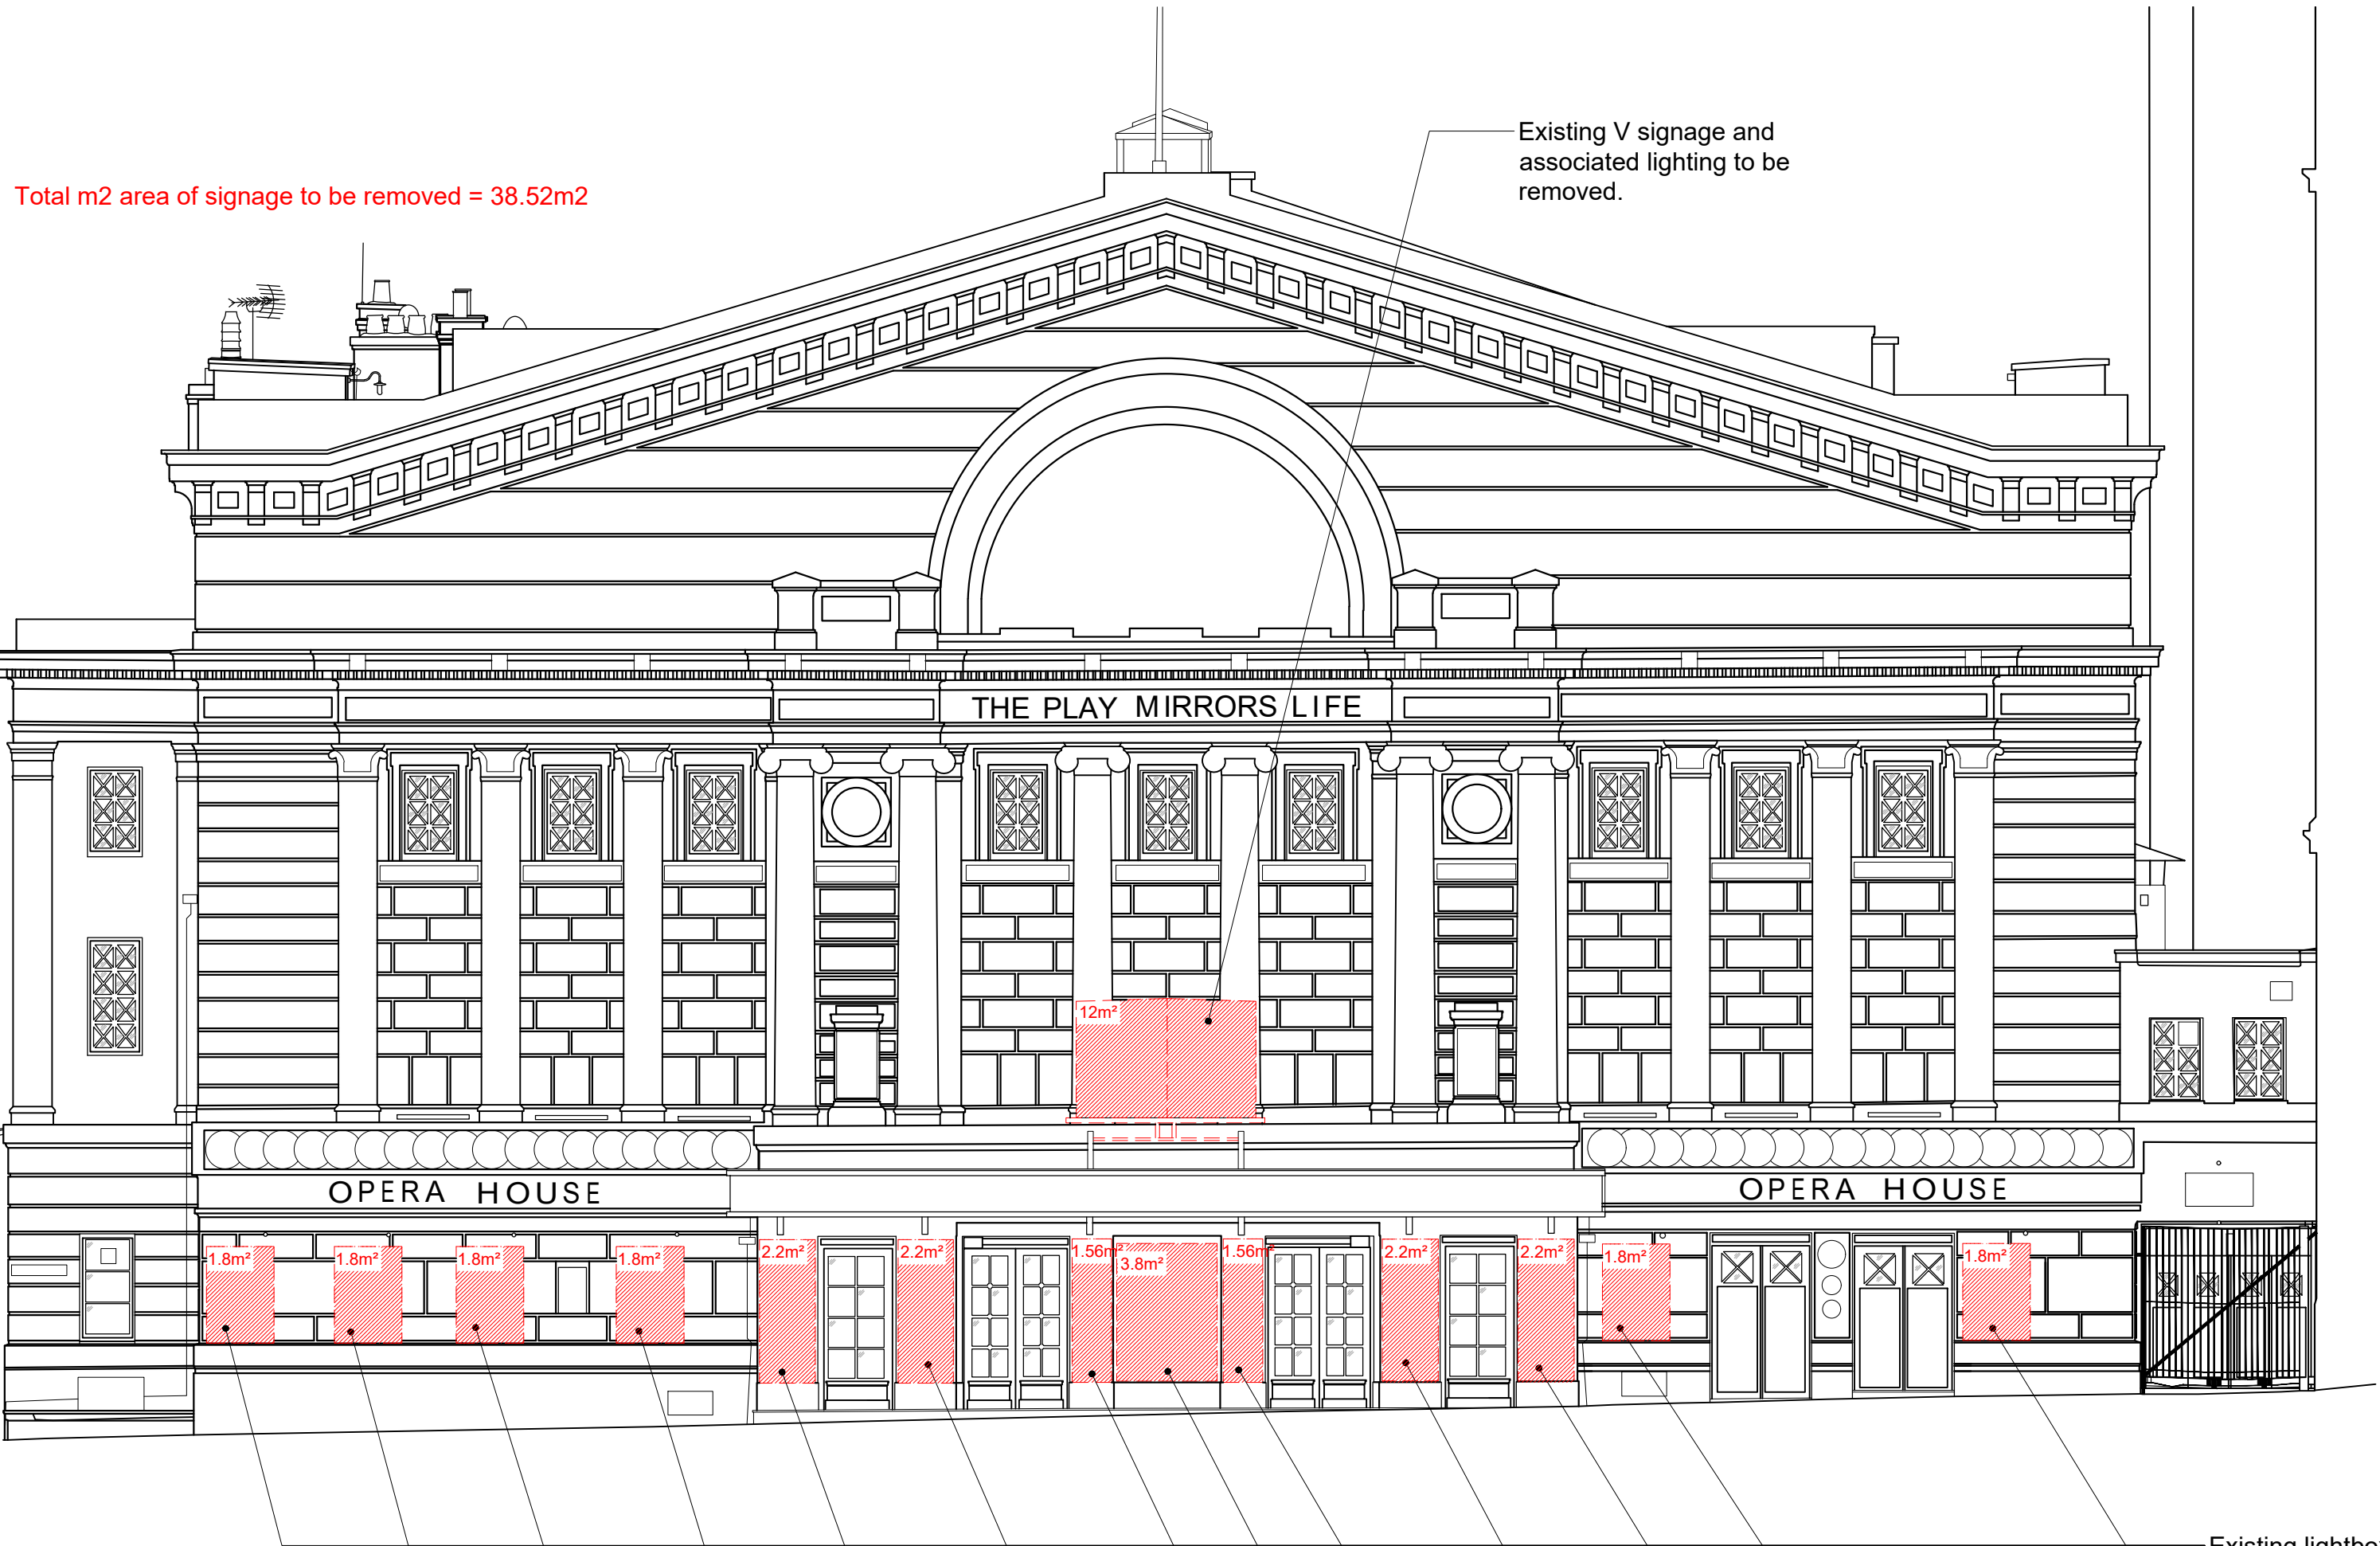

STRIP OUT QUAY STREET ELEVATION 1:100

Existing lightbox signage on Quay Street elevations to be removed.




Visual indicating the reduction in illuminated signage proposed.




Existing black frames to be replaced frame with paint finish to match painted features on the facade. Colour of finish to be Ardenbrite Metallic paint - Antique Gold.



Example new paint decoration to facade which the proposed frames will match.

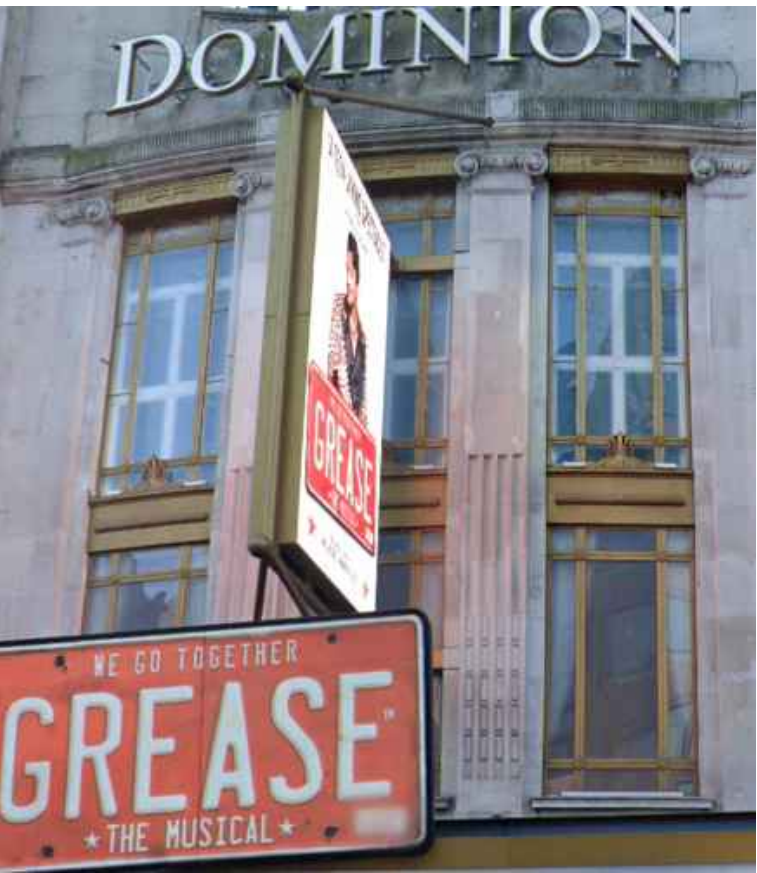

Example of similar double sided screen signage. At Dominion Theatre, London

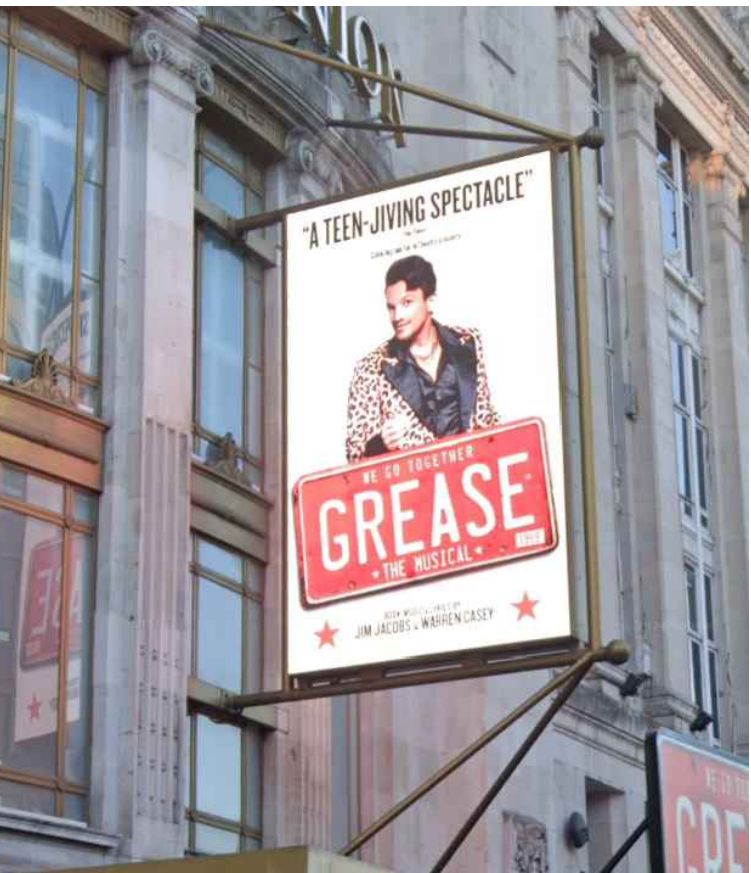

Example of similar double sided screen signage. At Dominion Theatre, London. Proposed signage at the Opera House is similar, excluding splayed structural supports above and below the sign shown on the image.



Existing illuminated signage.

GENERAL NOTES

1. Do not scale from this print or use as a template.
2. All dimensions must be verified on site before any work is put in hand and any discrepancies must be reported to the Architect. Where any variations occur between small scale and detailed drawings, detail drawings should be worked from.
3. Copyright of this drawing is reserved by Osbornes and is issued on condition that it is not copied or disclosed to any third party either wholly or in part without the consent of Osbornes in writing.
4. This drawing is to be read in conjunction with all relevant specifications and drawings issued by the Architect, Engineer and other specialists.

PROPOSED SIGN TYPE KEY

SIGN TYPE	DISPLAY DIMENSIONS	DISPLAY BRIGHTNESS DAY / NIGHT
1 TYPE 1 Wall mounted, LED poster display, with antique gold painted aluminium outer frame and 3mm polycarbonate	850mm(w) x 2350mm(h) 100mm deep	600 cd/m² / 300 cd/m²
2 TYPE 2 Wall mounted, LED poster display, with antique gold painted aluminium outer frame and 3mm polycarbonate	front 650mm(w) x 2350mm(h) 100mm deep	600 cd/m² / 300 cd/m²
3 TYPE 3 Wall mounted, LED poster display, with antique gold painted aluminium outer frame and 3mm polycarbonate	front 1725mm(w) x 2350mm(h) 100mm deep	600 cd/m² / 300 cd/m²
4 TYPE 4 Double sided LED displays on antique gold painted box section steel frame	2 no. 3000mm(total w) x 2500mm(h) back to back 270mm deep total	600 cd/m² / 300 cd/m²

NOTE: Electrical service routes already exist to proposed screen/ signage locations. These current power the existing lighting to current signs. News screens are to reuse the existing service routes to reduce impact on the building.

PROPOSED



REV G: 29/11/24 Above canopy sign altered.
REV F: 27/09/24 Above canopy sign altered.
REV E: 24/09/24 Above canopy sign altered.
REV D: 10/09/24 Above canopy sign altered following SE information.
REV C: 14/05/24 Strip out shown on drawing for direct comparison.
REV B: 02/04/24 Reduced signage proposal.
REV A: 11/01/24 Signage brightness levels updated.



PO Box 395 • Malvern • Worcestershire • WR14 9LL
T: 01684 311303 E: architecture@osbornesarchitects.com W: osbornesarchitects.com

DRAFT ☐ ISSUE ☒ TENDER ☐ CONTRACT ☐ RECORD ☐

CLIENT AMBASSADOR THEATRE GROUP
PROJECT MOH SIGNAGE
TITLE PROPOSED ELEVATIONS
SCALE 1:100 @ A1
DATE DEC 2023
DRAWN TL

DRAWING NUMBER 23-135-E1G