



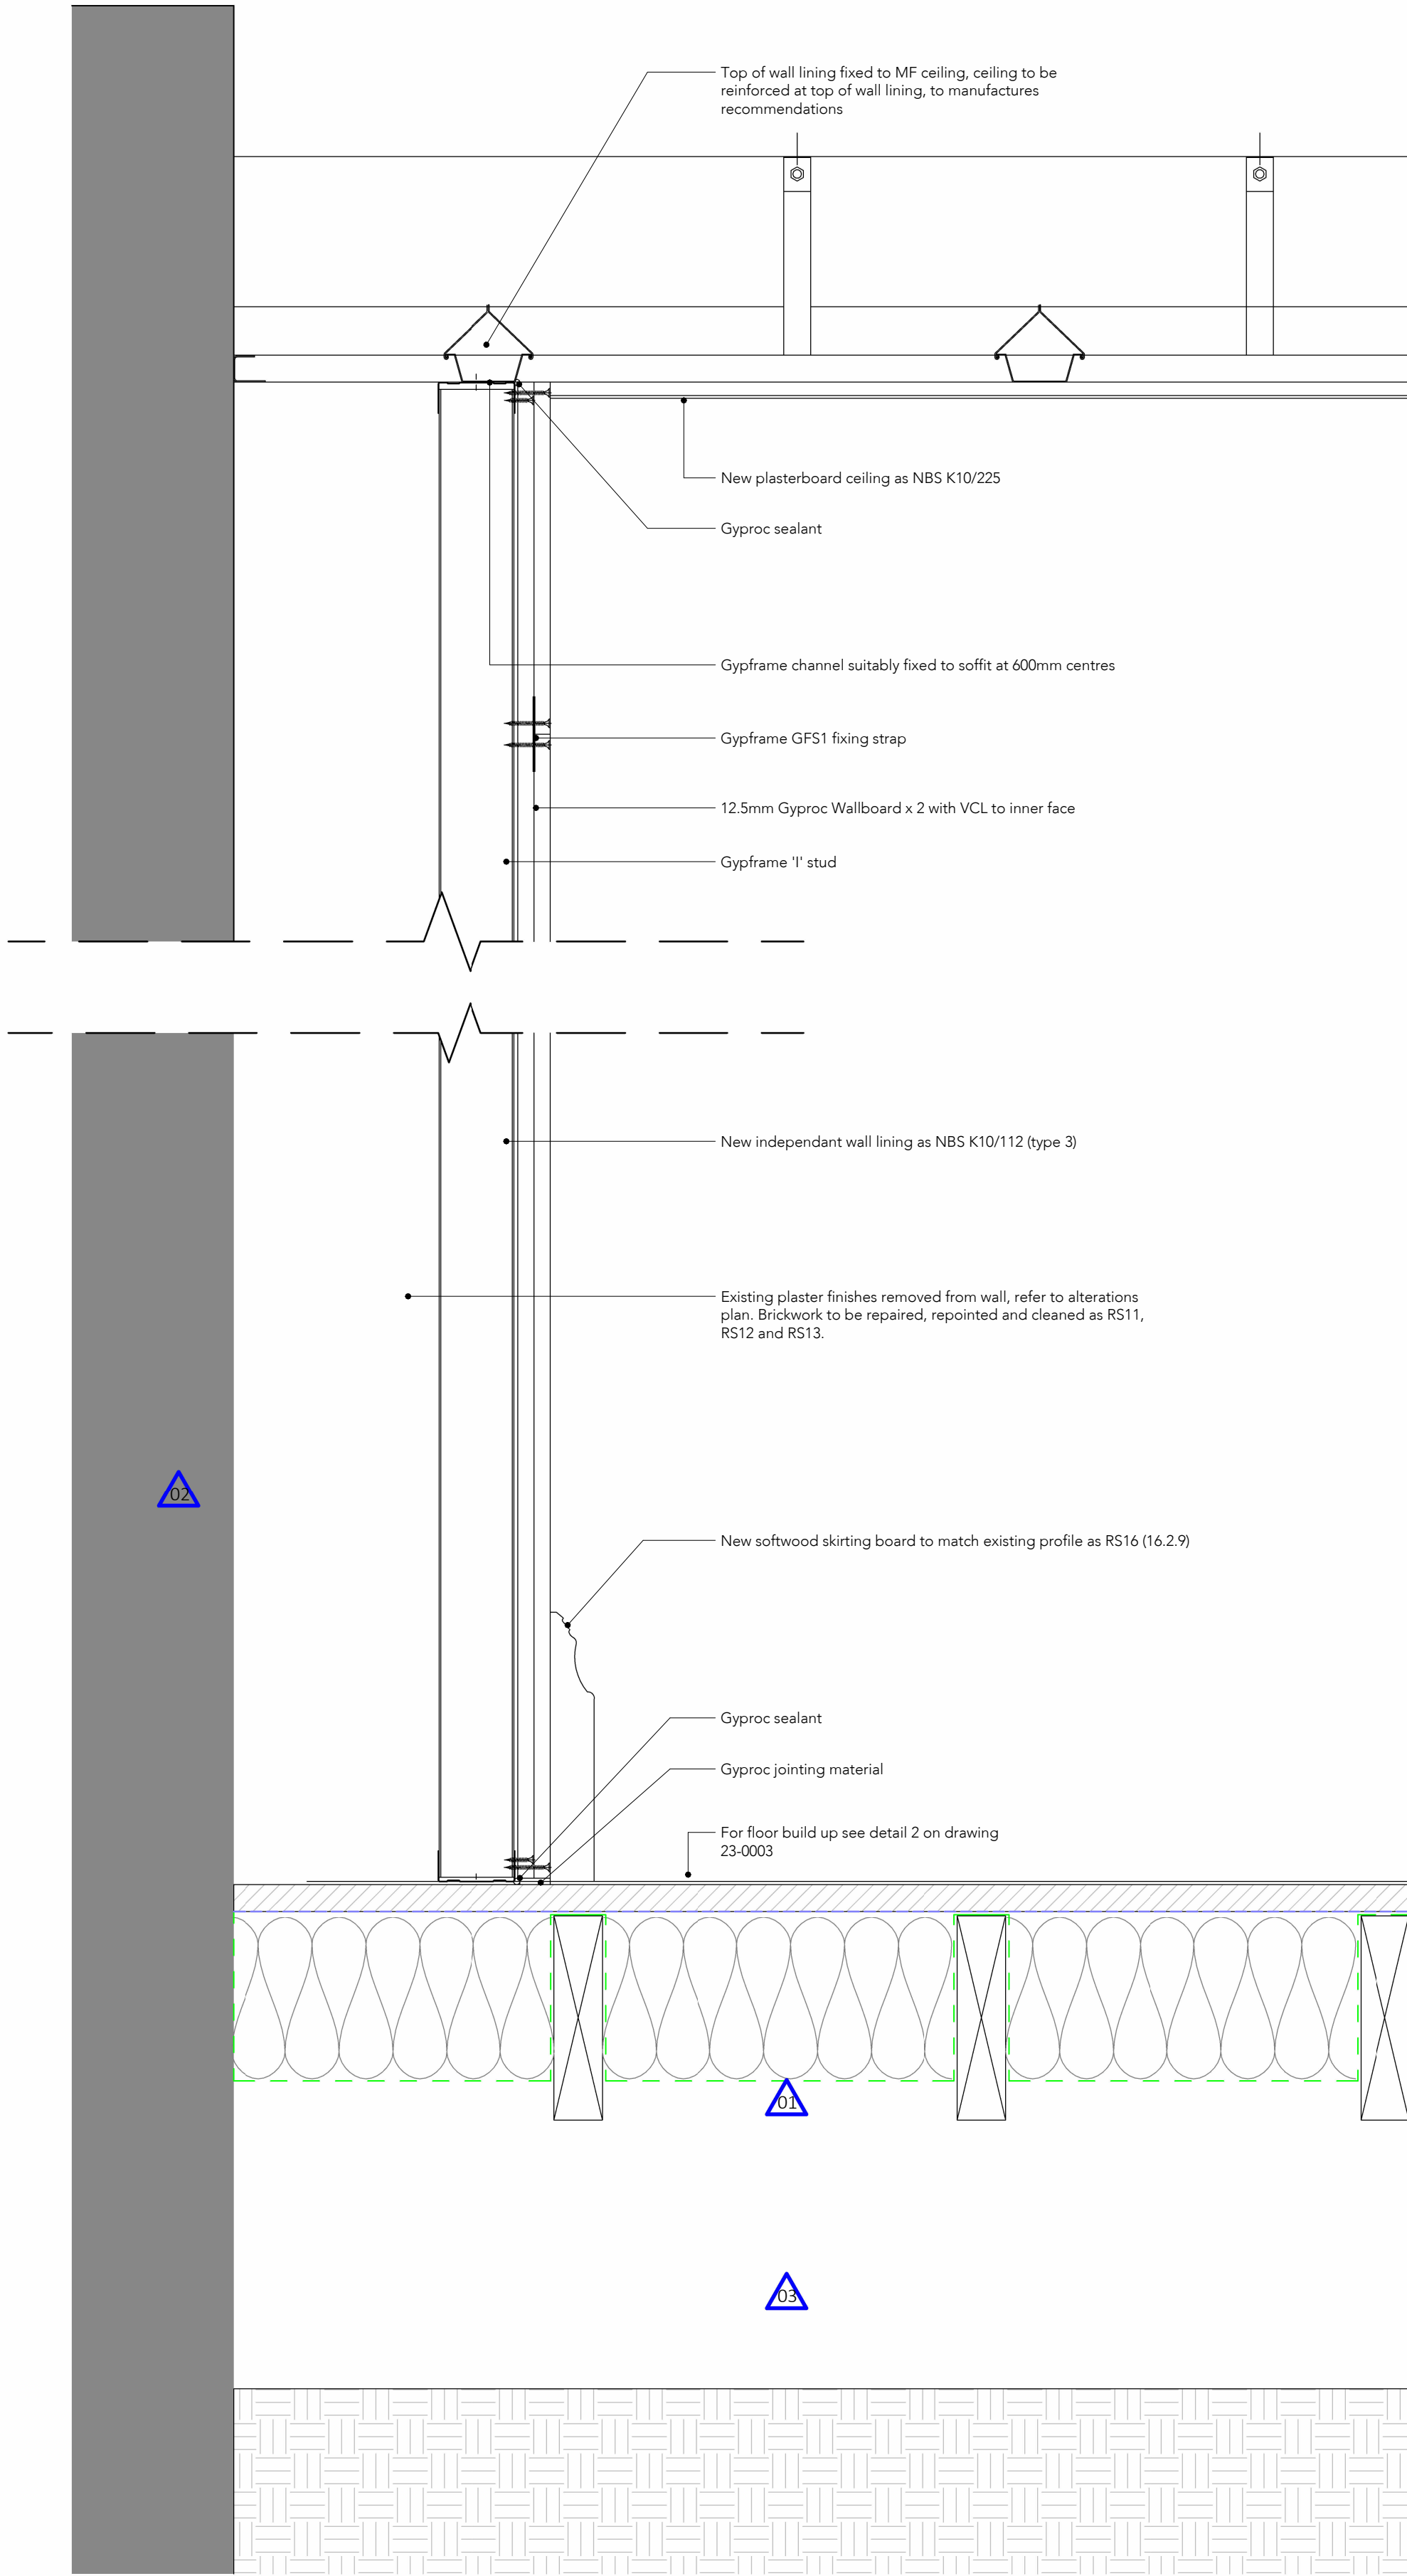

1 Lining Detail - Type 3
1:5

DESIGN NOTES

- 01 Refer to Structural Engineer's documentation for floor strengthening and joist repair details
- 02 All existing electrics and services to be tested due to water ingress - refer to MEP documentation for details of small power and data.
- 03 Excavation of sub-floor level required to provide minimum 250mm ventilation zone. Refer to Structural Engineer's documentation.

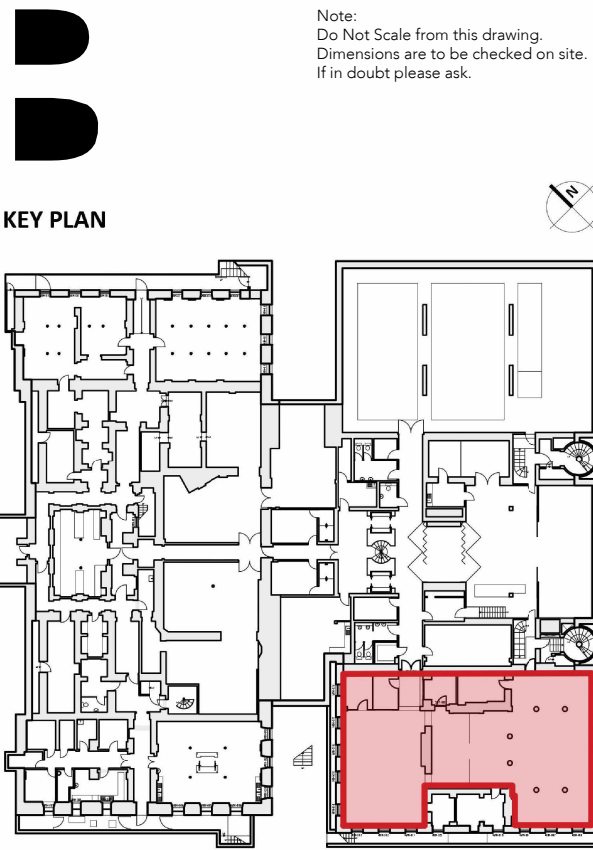

GENERAL NOTES:

All construction shall be undertaken and completed in strict accordance with all drawings, specifications, statutory Building and Planning regulations, Health and Safety regulations, all relevant codes of practice requirements and manufacturers' recommendations and instructions.

Any discrepancies in constructional information should be reported immediately to the contract administrator prior to commencement of any work.

- For references and descriptions to work items, refer to separate Phase 1 NBS Specification, 9518R5 Architectural Restoration Specification and Phase 2 Conservation Specification.
- All dimensions must be checked on site before proceeding. Dimensions of new work are to be adjusted to suit the existing where necessary. Do not assume that the existing structure or details are plumb, square or level. Any discrepancies to be brought to the Architects attention as soon as possible.
- Plan is based on survey information provided by MAG, corrected as far as reasonably possible to align with pointcloud survey data. All measurements to be checked on site.
- The waterproofing guarantee provided for the cavity drain membrane is for hydrostatic ground water pressures under normal site conditions and does not cover surface water flooding events.
- The 10 year waterproofing guarantee protects against water penetration to the treated area only, therefore does not cover water penetration through the floor areas.
- Waterproofing works to specialist suppliers design. Waterproofing information is DESIGN INTENT ONLY. refer to specialist designer for further details.
- The following drawings are to be read in conjunction:
MAG-BUT-08-B2-DR-A-00-4001 - Proposed plan
MAG-BUT-08-B2-DR-A-00-1001 - Alterations plan
MAG-BUT-08-B2-DR-A-05-0001 - 5 - Internal elevations
MAG-BUT-08-B2-DR-A-00-6001 - Section details
MAG-BUT-08-B2-DR-A-06-6002 - GA Section
MAG-BUT-08-B2-DR-A-22-0001 - Wall Types Plan
MAG-BUT-08-B2-DR-A-22-0002 - Wall Lining Details
MAG-BUT-08-B2-DR-A-23-0001 & 2 - Floor Repairs
MAG-BUT-08-B2-DR-A-23-0003 - Floor Details
MAG-BUT-08-B2-DR-A-23-0004 - Vent Details
MAG-BUT-08-B2-DR-A-31-0001 - Window proposals
MAG-BUT-08-B2-DR-A-32-7001 - Door elevations and schedule
MAG-BUT-08-B2-DR-A-33-7002 - Door details
MAG-BUT-08-B2-DR-A-35-4002 - Reflected Ceiling Plan
MAG-BUT-08-B2-DR-A-35-4003 - Ceiling details
MAG-BUT-08-B2-DR-A-40-0001 - Finishes plan

To be read in conjunction with the associated structural and MEP documentation for Work Package 8

P01 29/11/24 HB Stage 4 for acceptance - Revised Floor Design

Rev Date Intis Details

© The moral rights of the author are hereby asserted.
This drawing and design is the sole property of Buttress Ltd and must not be reproduced without permission.
Buttress Ltd is Registered in England and Wales: 3363973



Buttress

Manchester 41 Bengal Street
Manchester
M4 6AF
0161 236 3303
www.buttress.net

Leeds Clockwise, Yorkshire House
Greek Street, Leeds
LS1 5SH
0113 539 7965

Certified

Corporation

Project Title Manchester Art Gallery
Client Manchester City Council
Location Mosley St, Manchester M2 3JL

Drawing ref Wall Lining Details

Date 29/11/2024 16:43:52 **Scale** As indicated

Checker Checker **Size** A1

Job No: 9604 **Status** Preliminary

Project	Origin	Volume	Level	Type	Role	Number	Rev
---------	--------	--------	-------	------	------	--------	-----

MAG-BUT-08-B2-DR-A-22-0002-P01