


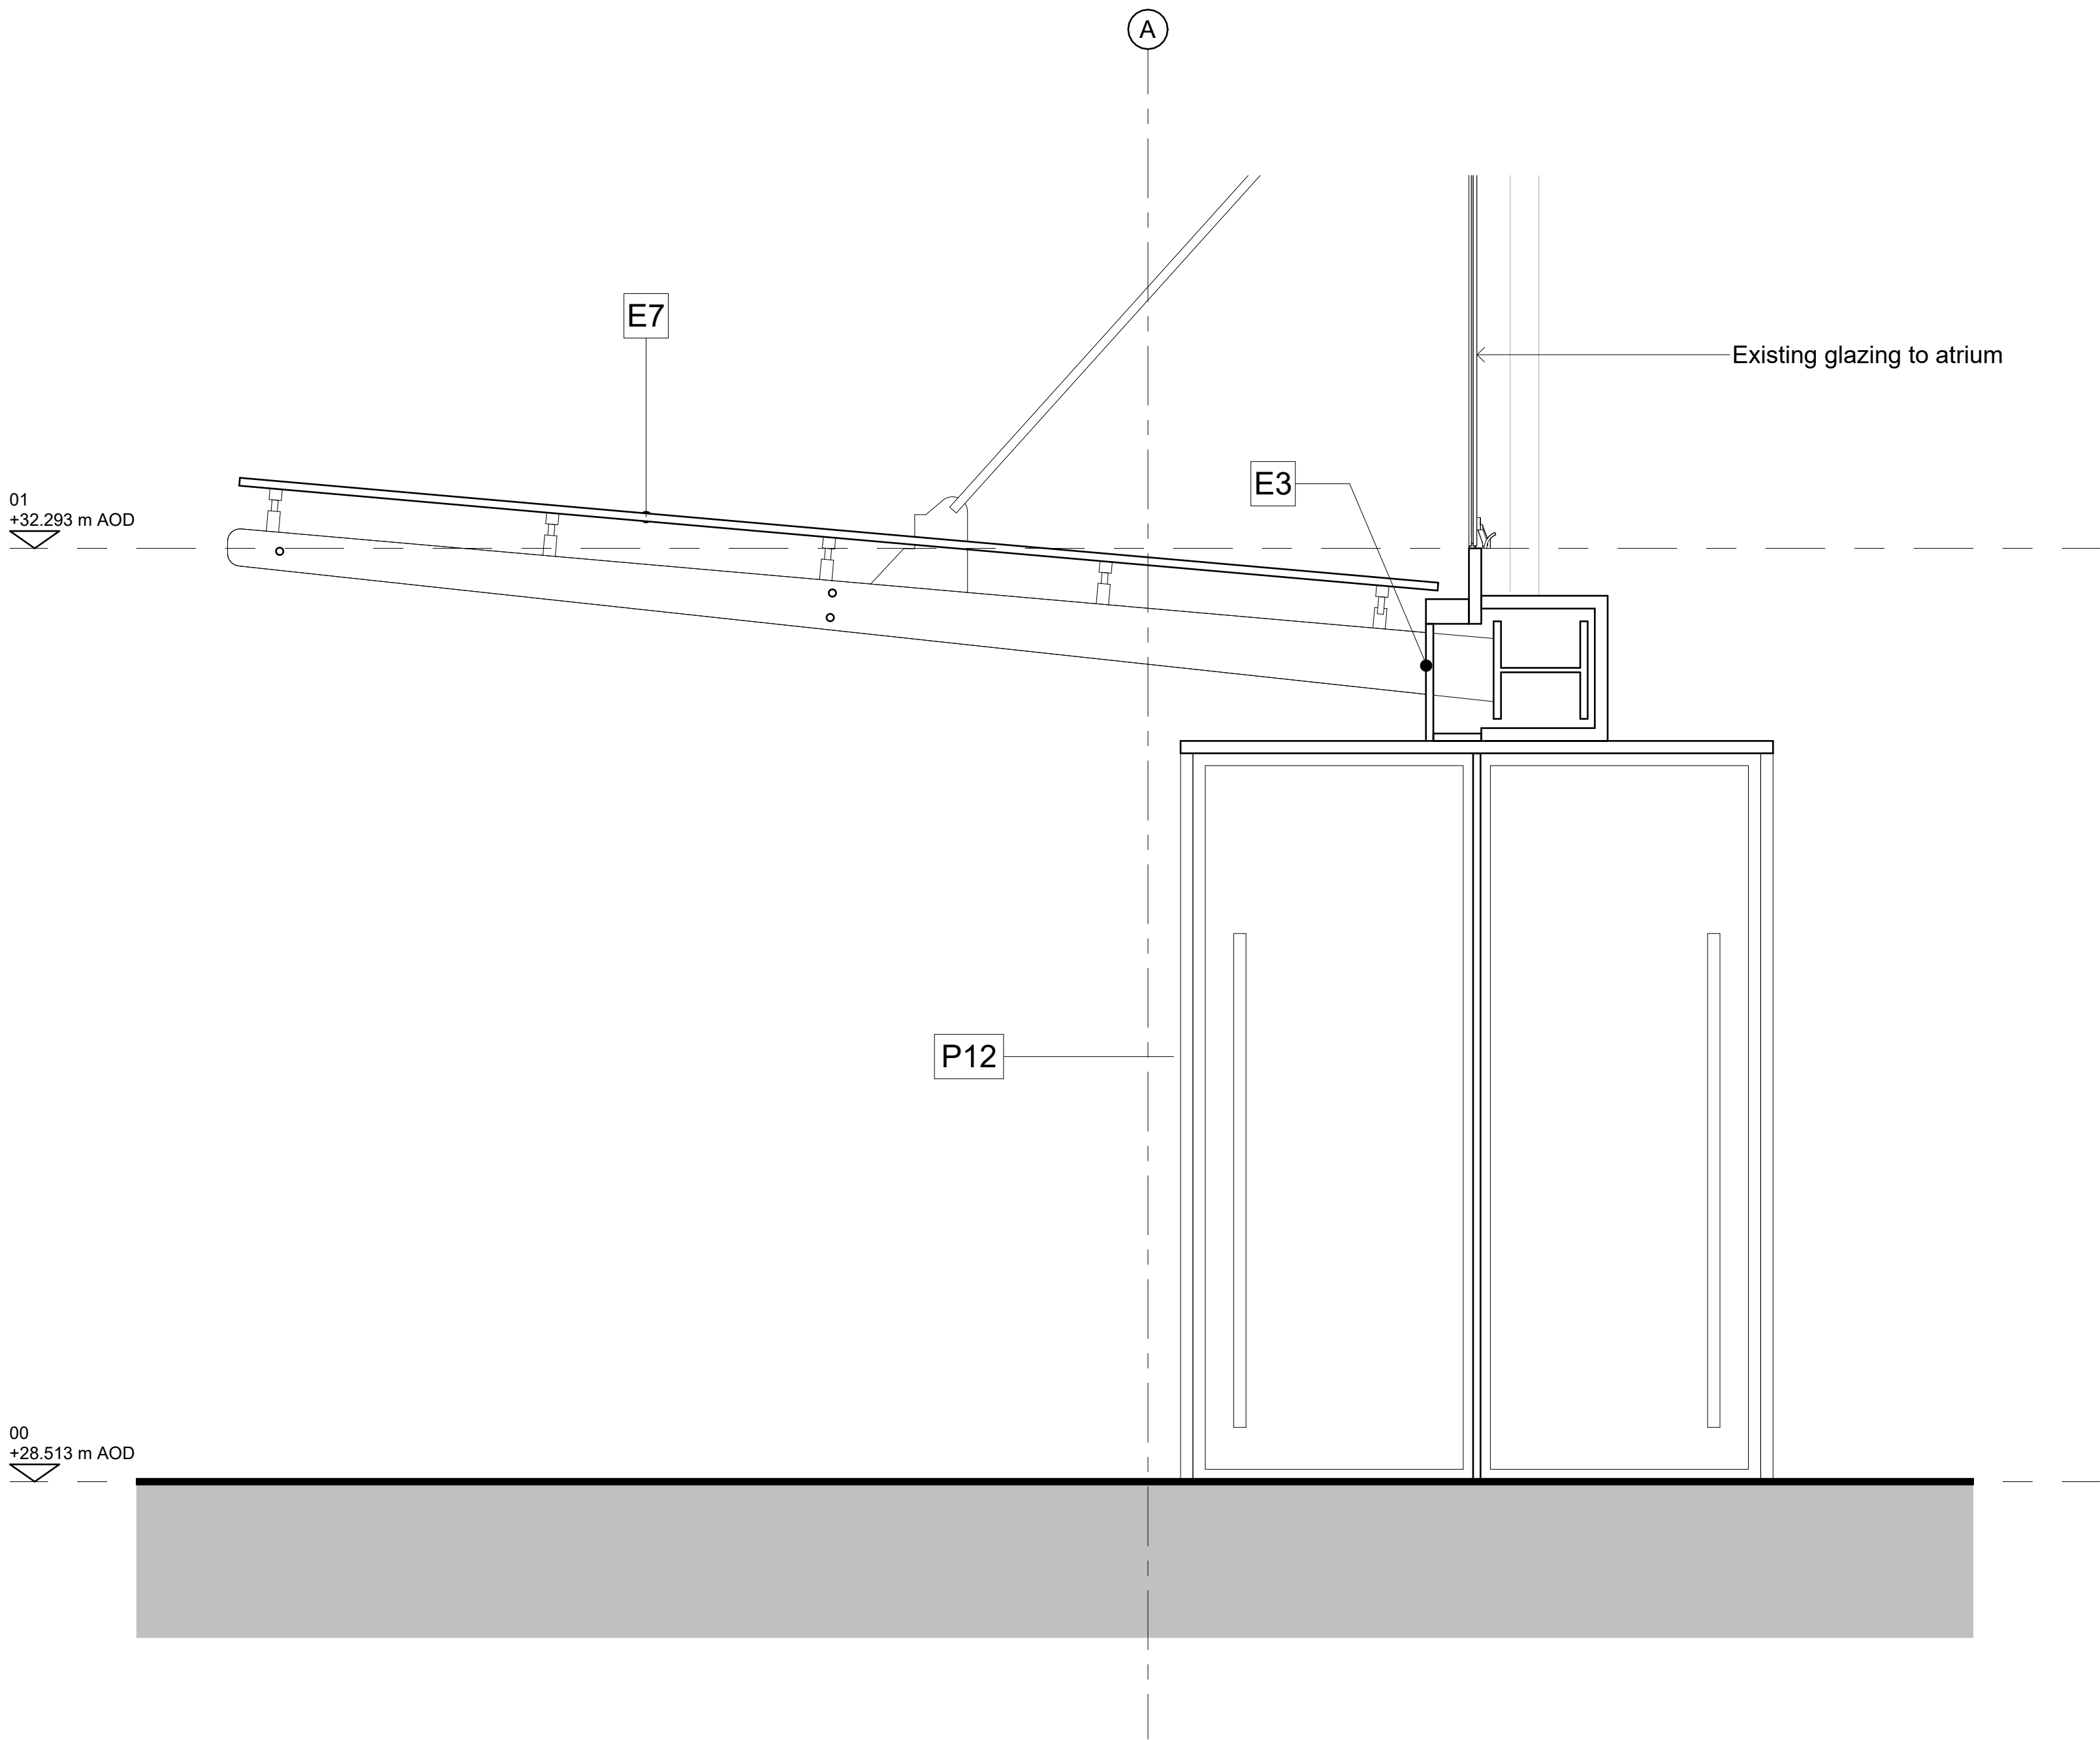

Detailed Section AA - Proposed L00 Main Entrance

Scale 1:20 @ A1

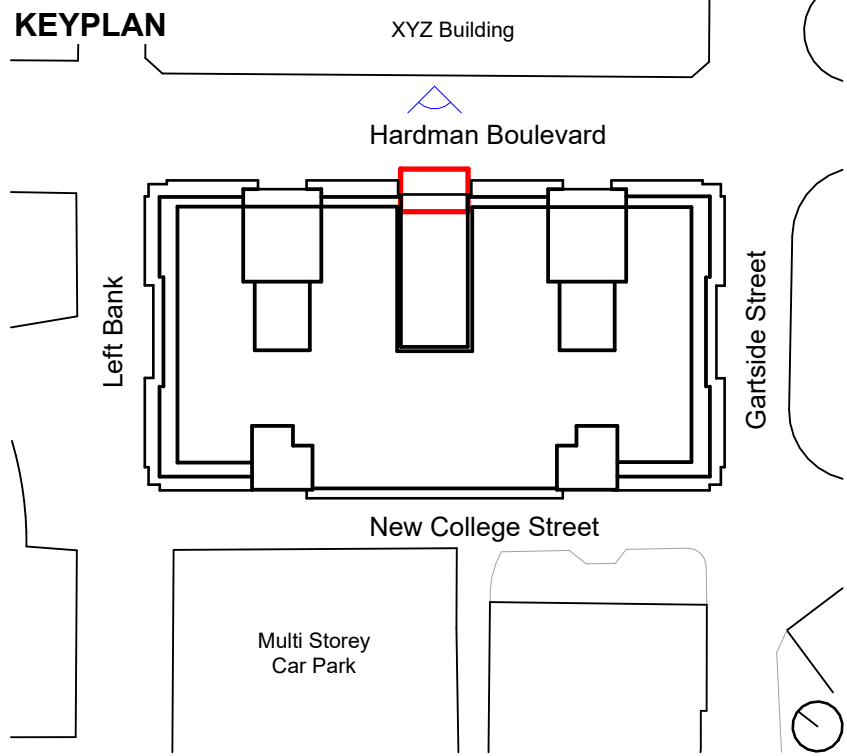


Photo of main entrance as existing

- Material Key:**
- Existing
- E1 Stone curtain walling
 - E2 Silver metallic clad columns
 - E3 Silver metallic flashing
 - E4 Capless double glazed curtain walling
 - E5 Silver metallic plant screen
 - E6 Silver metallic brise soleil
 - E7 Glass Canopy
 - E8 Access doors
 - E9 Open mesh roller shutters
 - E10 Stainless steel spandrel panel
 - E11 Stainless steel casings to columns
 - E12 Perforated metal roller shutter
 - E-S Existing signage zone - to be removed
- Proposed
- P1 New glass balustrading
 - P2 New double glazed curtain walling
 - P3 New green wall / planting (subject to detailed design)
 - P4 New BMU structure with dark grey metallic / painted finish
 - P7 New glazed door (to replace existing)
 - P8 New double glazed curtain walling with opening windows
 - P9 New dark grey metal louvered door and overpanel to service bay
 - P10 New dark grey metal louvered fire escape door and overpanel
 - P11 New dark grey metal roller shutter to service bay
 - P12 New revolving doors
 - P13 New seamless glazed escape door, frame to match existing
 - P14 New capless double glazed curtain walling to replace single glazing and existing door, to match existing adjacent
 - S New signage zone - external, fixed to underside of existing projecting spandrel panels

This drawing is copyright Do not scale off dimensions.	Rev	Date	Description
	P01	03-12-2024	Planning Submission
All dimensions to be checked on site by contractor.			
Contractor to report any dimensional discrepancies, errors or omissions prior to commencing on site.			
Project Title		Drawing Title	
One Hardman Boulevard Manchester		External Walls Detail Sections Ground Floor Main Entrance	
Project No		Scale	
10509		1 : 20 @ A1	
Status		Revision	
PLANNING		P01	
		10509-SHA-ZZ-A-B5D3-G251-SE-00-001	

PROJ - 0000 - 0000 - 0000 - 0000 - 0000

Birmingham
+44 (0)121 233 1874

Manchester
+44 (0)161 835 2345

London
+44 (0)20 7549 4000

simpsonhaugh

SimpsonHaugh Architects Ltd 2024