


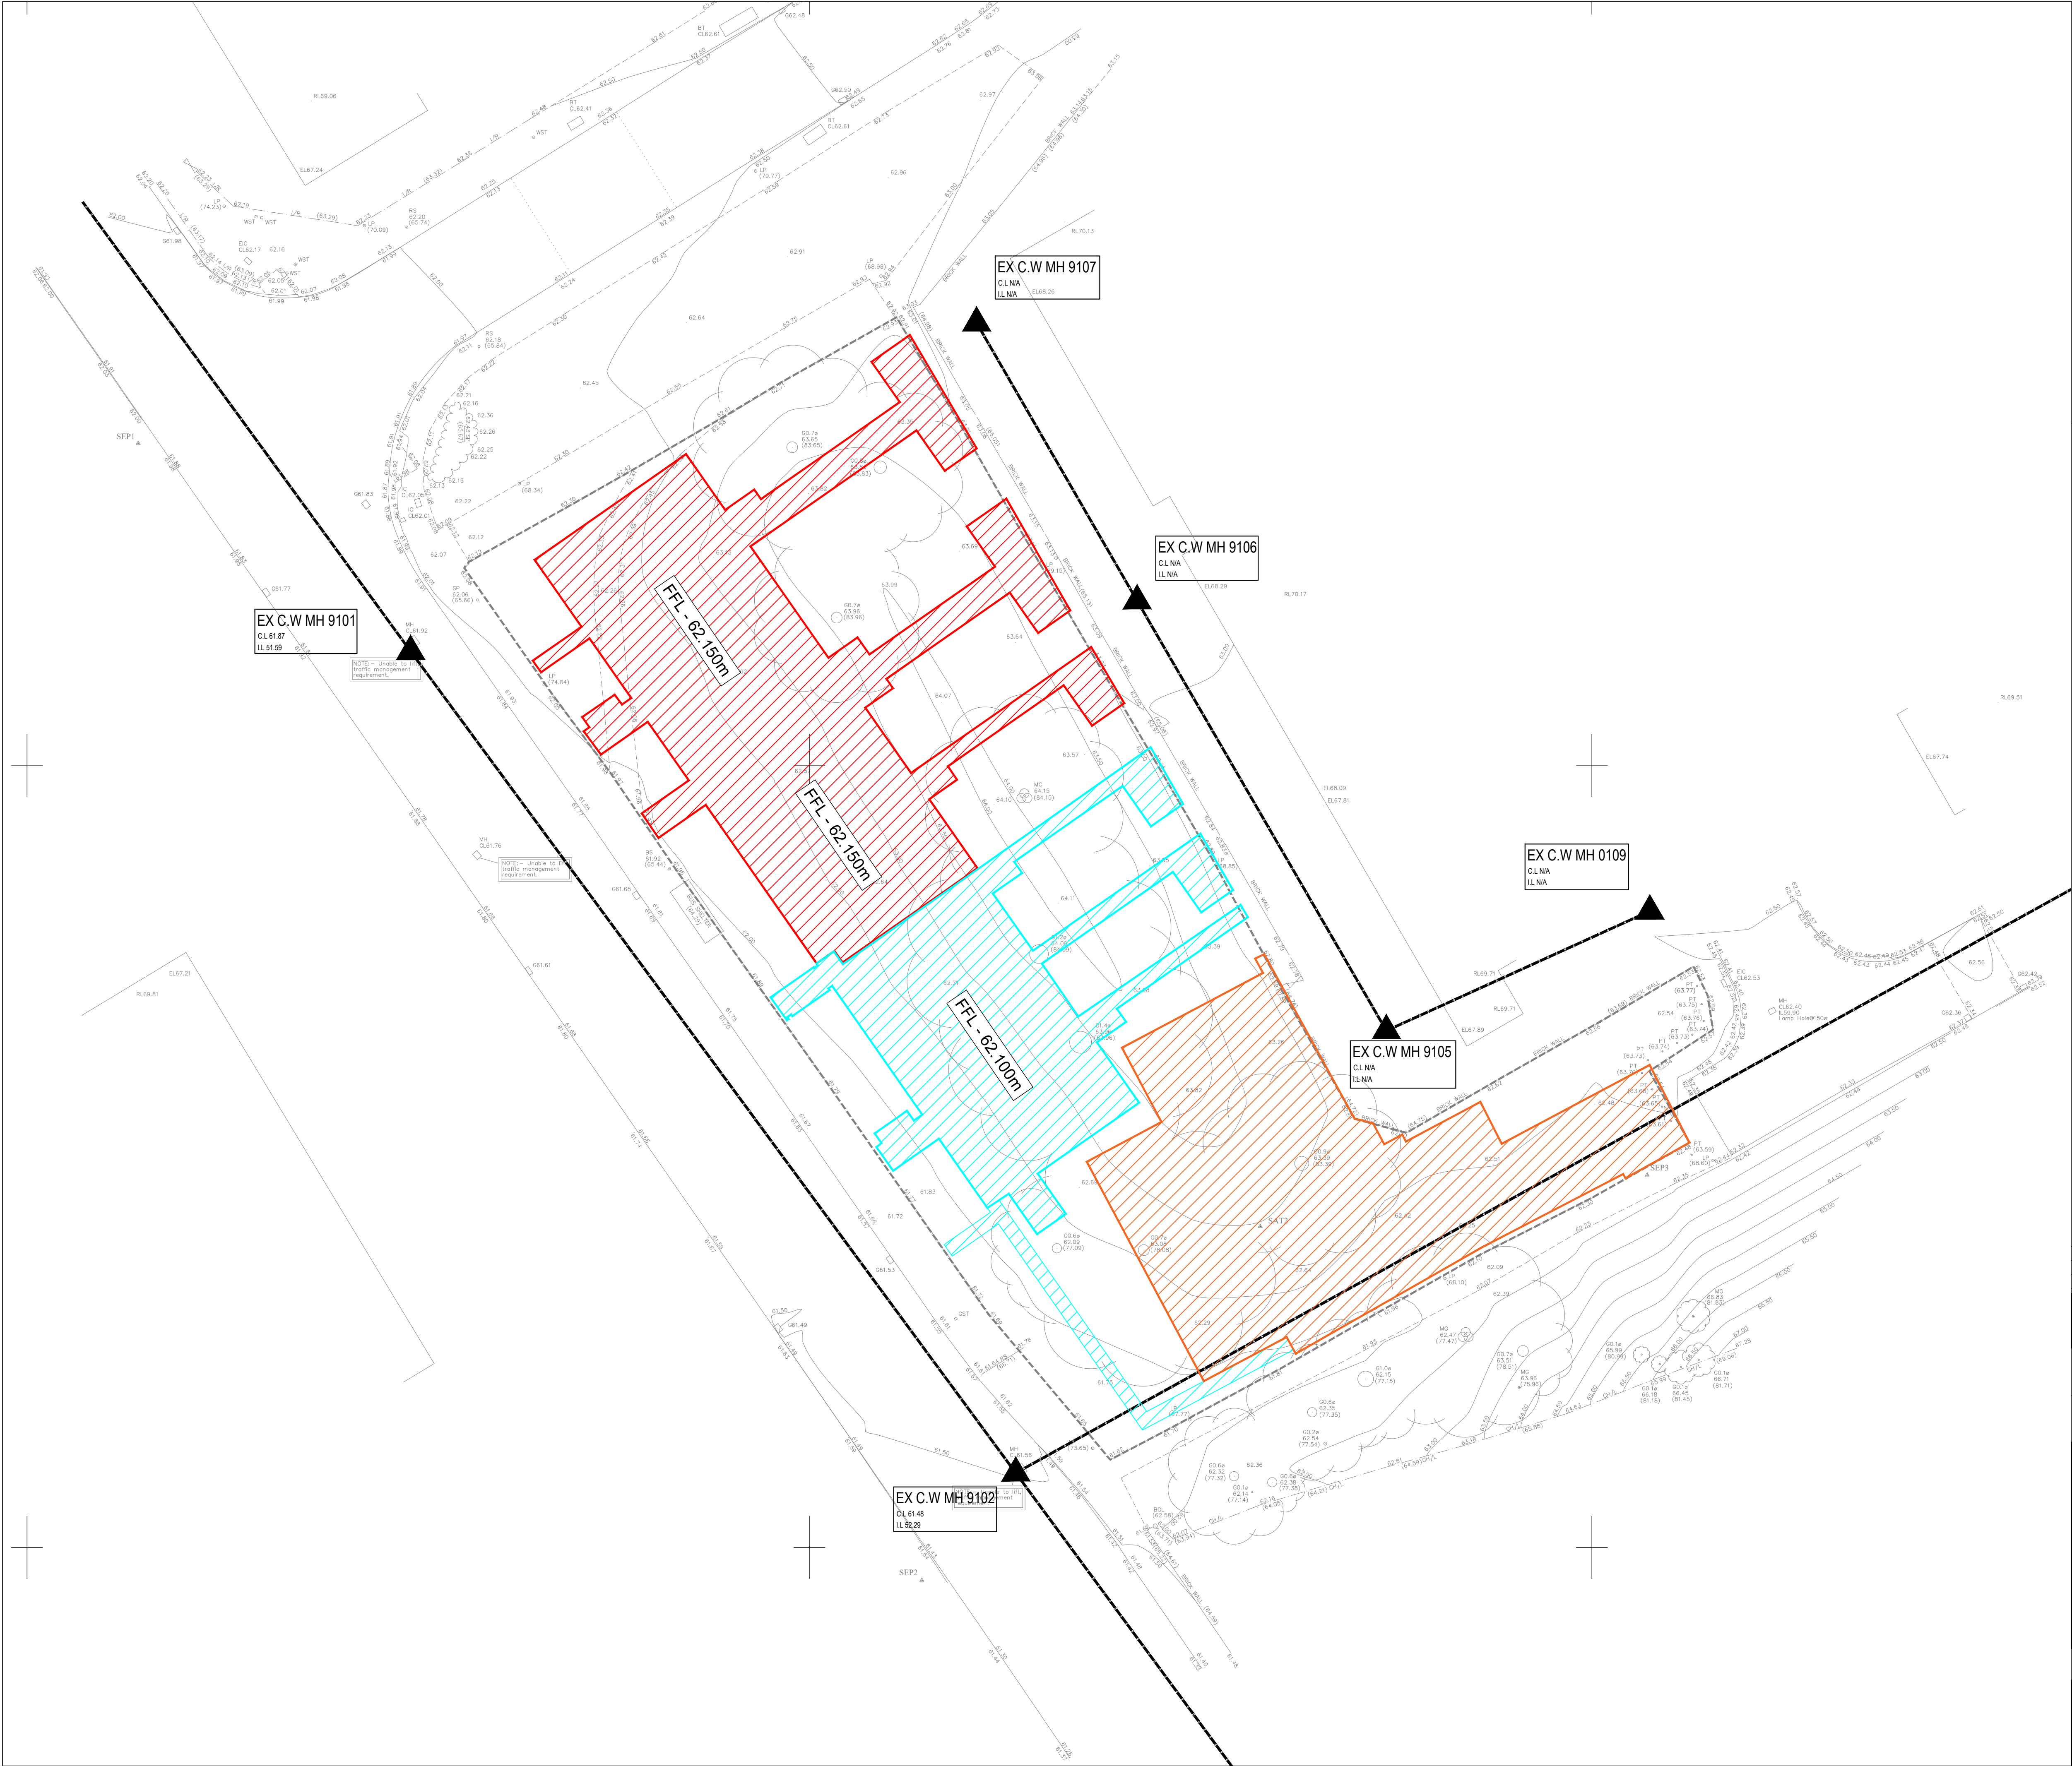

S.W CATCHMENT		
PIPE NUMBER	HATCH	AREA
1.000		0.0270
1.001		0.0150
1.002		0.0000
2.000		0.0270
2.001		0.0150
1.003		0.0000
1.004		0.0450
1.005		0.0000
1.006		0.0000
1.007		0.0000
TOTAL		0.1290

C01	22.10.2024	RIBA STAGE 5 (CONSTRUCTION) ISSUE					JJR	JCM	JCM
P01	11.12.2023	PRELIMINARY ISSUE					JPR	JCM	JCM
REV	DATE	DESCRIPTION					BY	CHK	APP

DRAWING STATUS:	CONSTRUCTION
-----------------	--------------

CLIENT:	CASEY
---------	-------

ARCHITECT:	JOHN MCCALL ARCHITECTS
------------	------------------------

PROJECT:	QUEENS AVENUE P500 MANCHESTER
----------	----------------------------------

TITLE:	S.W CATCHMENT PLAN
--------	--------------------

STATUS:	PROJECT No:	PROJECT	ORIGINATOR	VOL/SYS	LEVEL	TYPE	ROLE	DRAWING No	REV:
S2	223-151	QAV - AJP - ZZ - 00 - DR - C - 1040	C01						

SCALE @ A1:	DESIGNED:	DRAWN:	CHECKED:	APPROVED:	DATE:
1:200	JPR	JPR	JCM	JLS	NOV 2023