



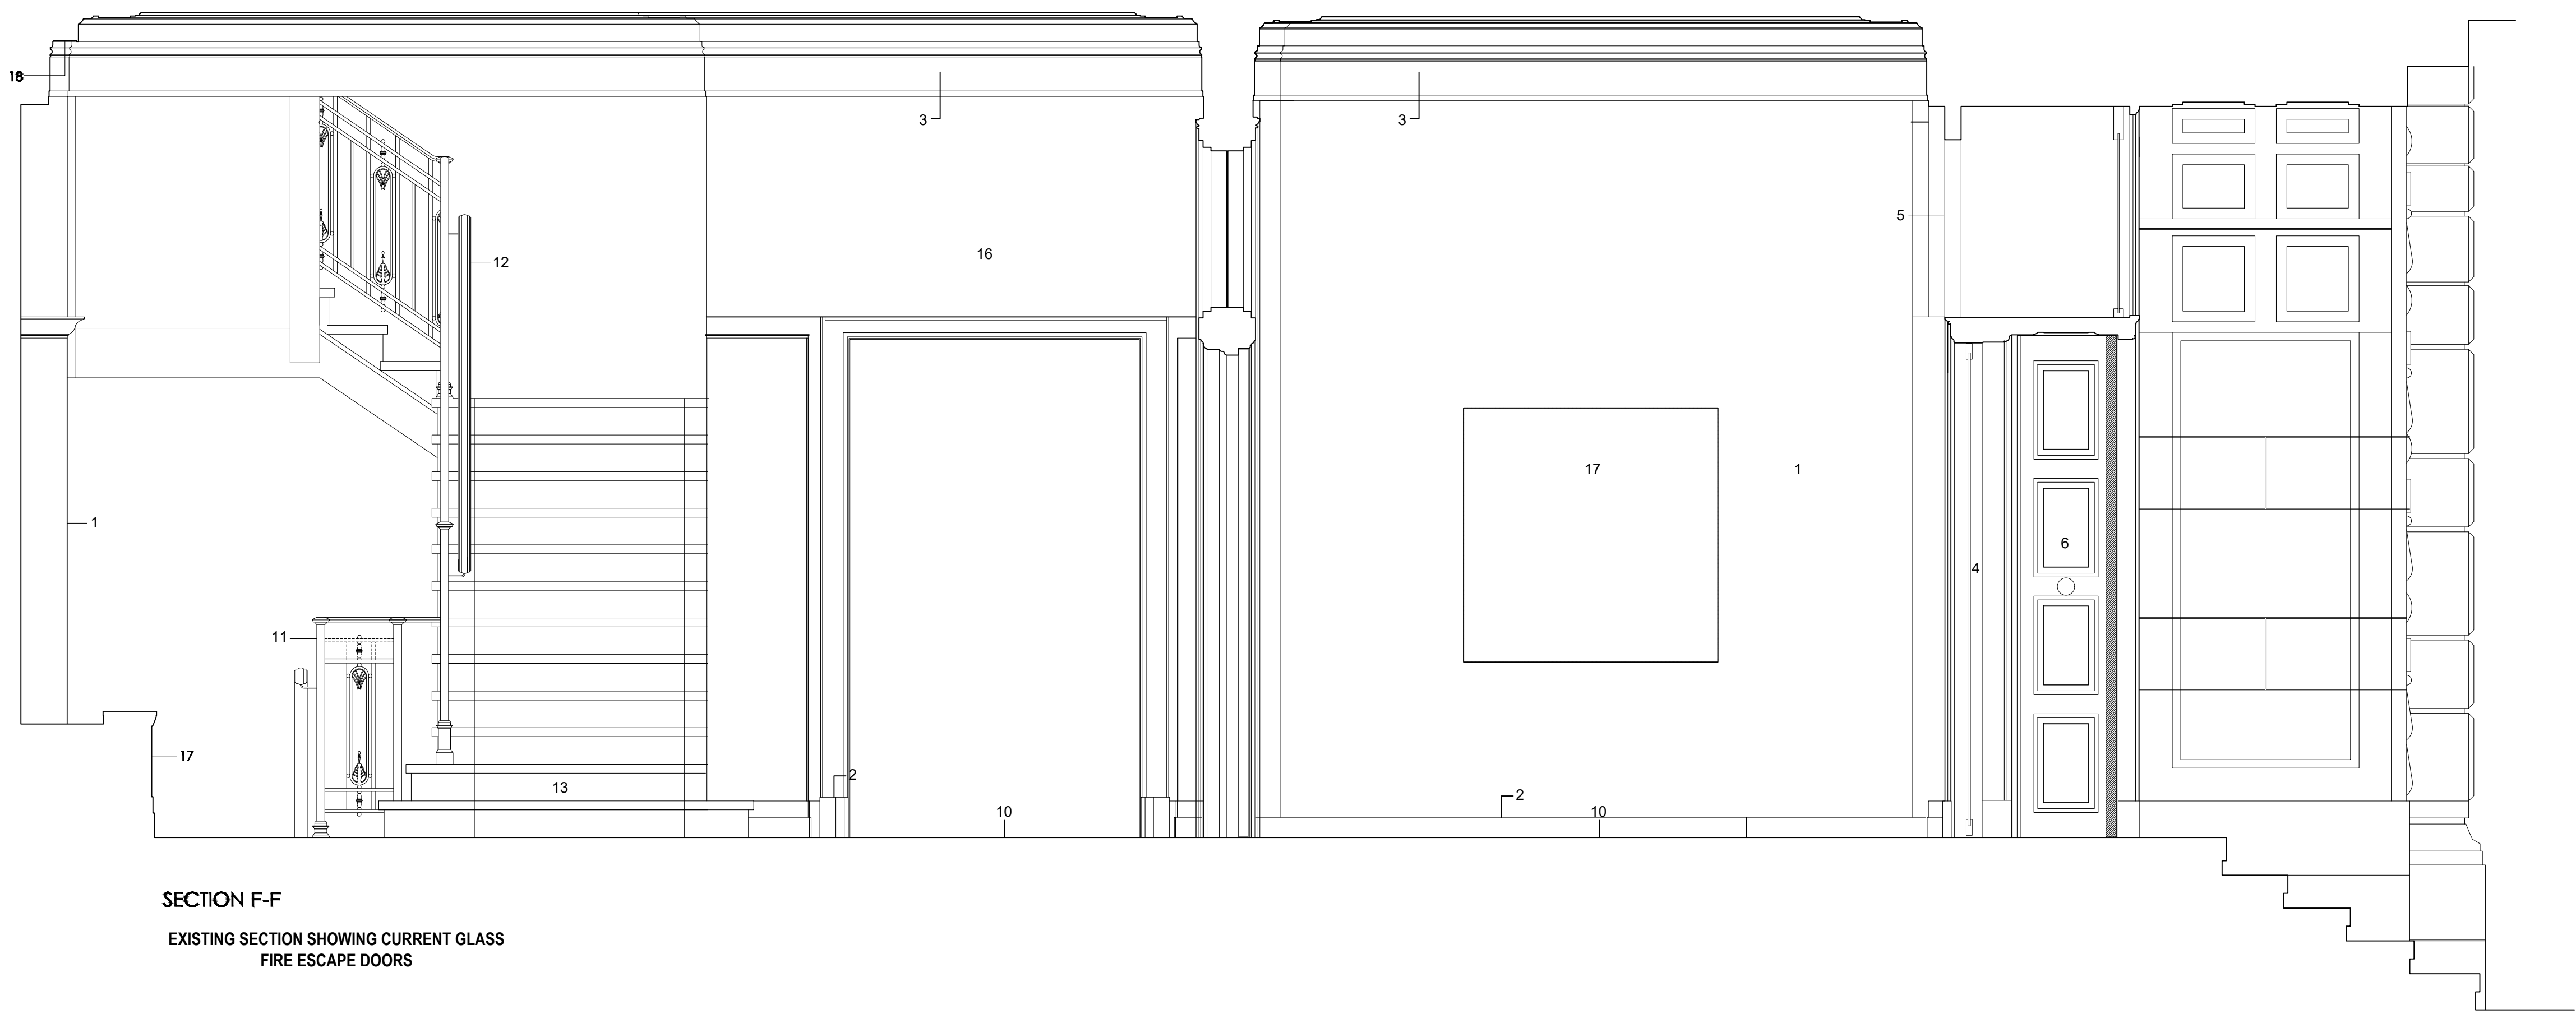

SECTION F-F
EXISTING SECTION SHOWING CURRENT GLASS
FIRE ESCAPE DOORS

- KEY:
- 1. Existing plaster walls
 - 2. Existing skirting
 - 3. Existing high level decorative cornice detail
 - 4. Modern glass external doors to be replaced with new solid doors to match night doors
 - 5. Existing arched fanlight
 - 6. Existing night doors folded back
 - 7. Stainless steel lift doors existing
 - 8. Existing stainless steel lift controls
 - 9. Existing lift floor indicators on stainless back plates
 - 10. New porcelain tiled floor with inset carpet matwell flush with tiles with brass surround
 - 11. Painted cast iron balustrade
 - 12. Polished brass handrail
 - 13. Existing terrazzo stairs
 - 14. Existing circular pendant light fitting
 - 15. New circular pendant light fitting using existing penetrations and controls
 - 16. Existing fire curtain & boxing out
 - 17. Location for future artwork

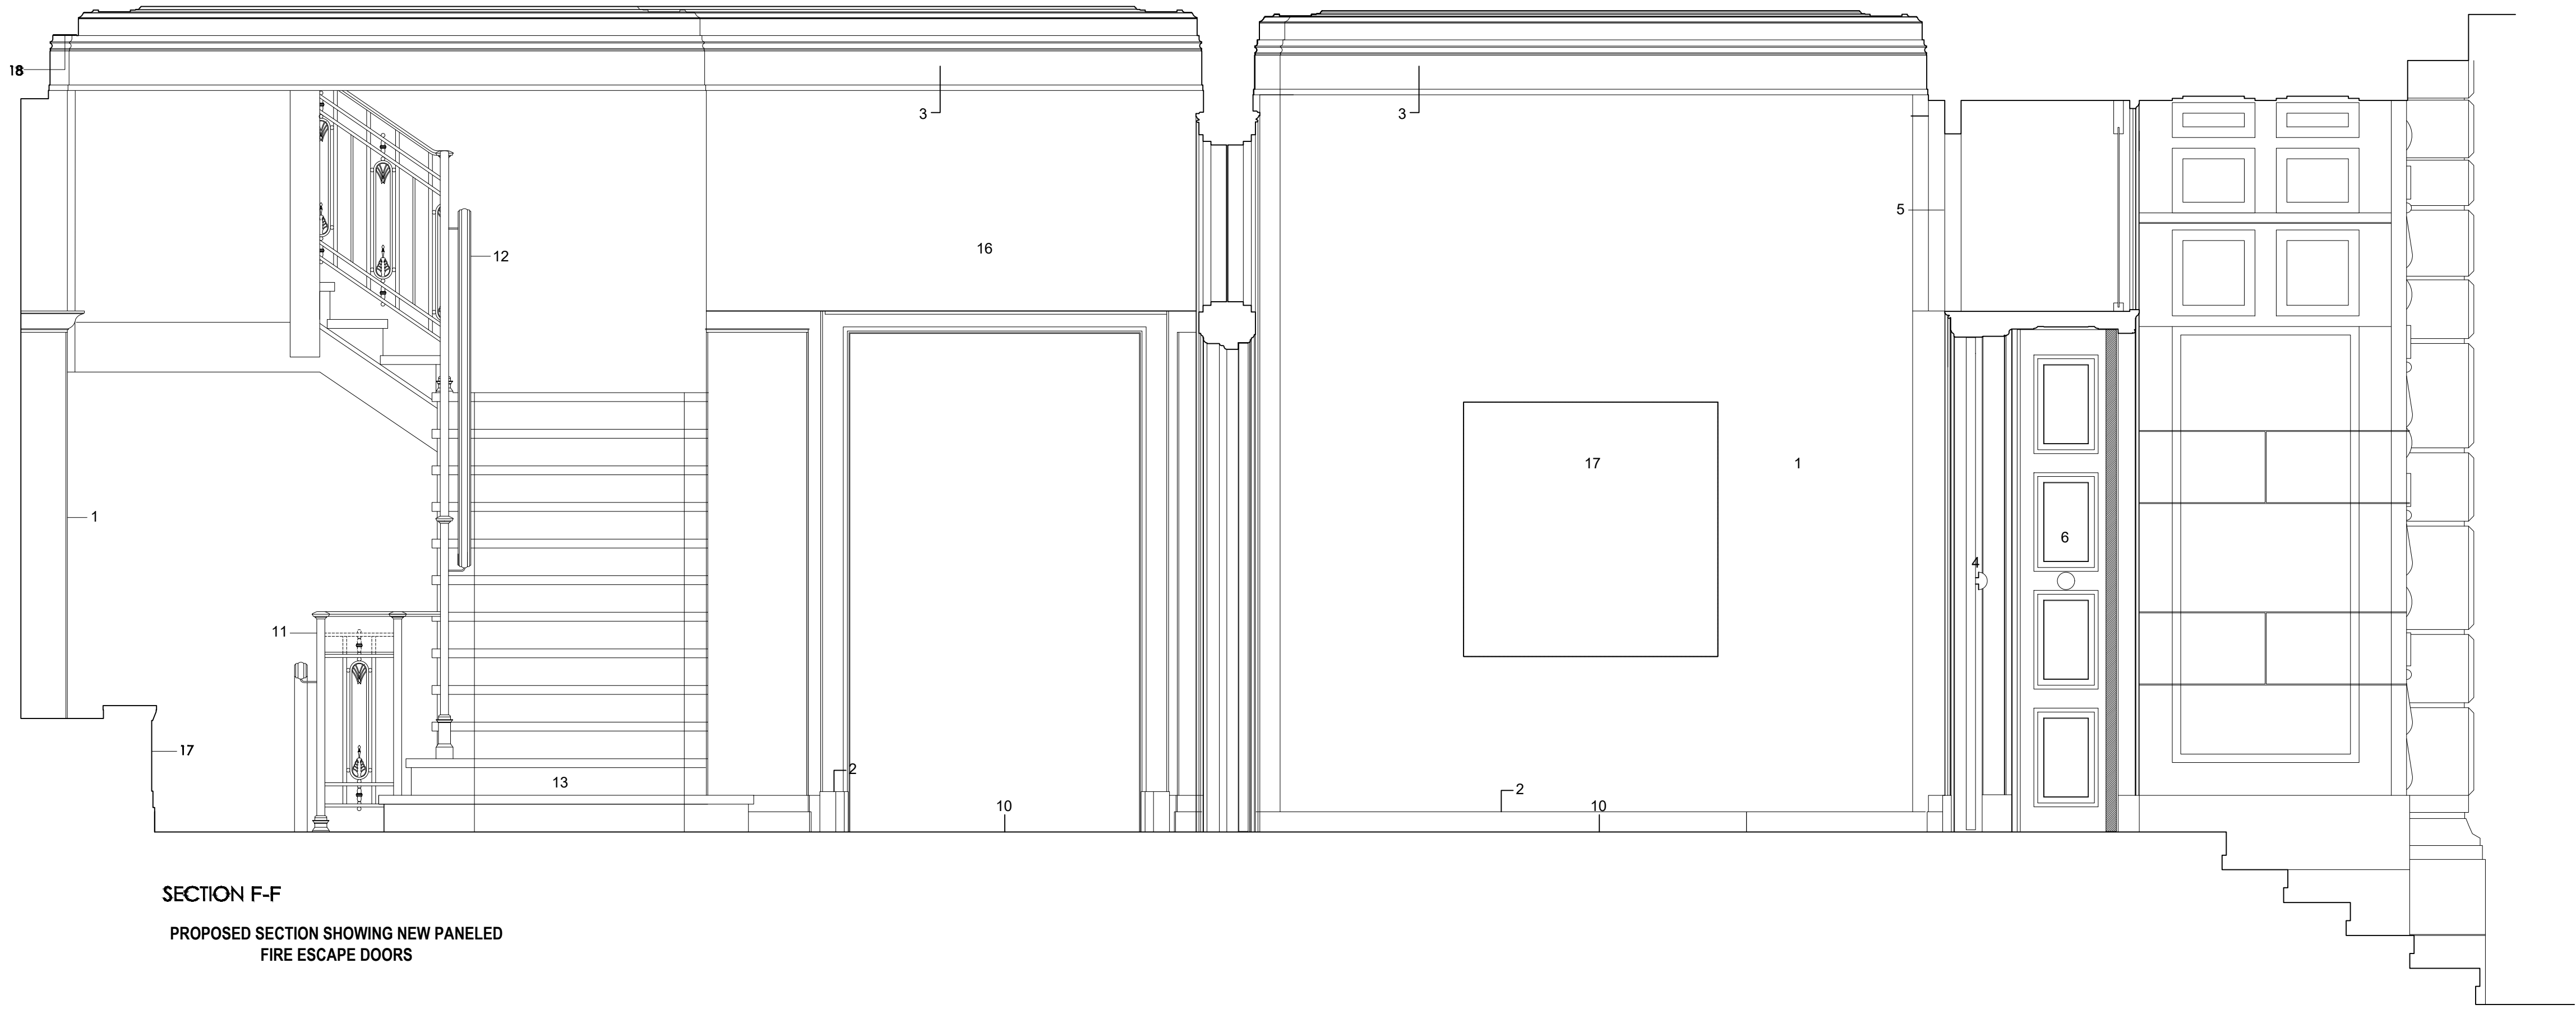

SECTION F-F
PROPOSED SECTION SHOWING NEW PANELED
FIRE ESCAPE DOORS

- KEY:
- 1. Existing plaster walls
 - 2. Existing skirting
 - 3. Existing high level decorative cornice detail
 - 4. New solid paneled doors to match night doors
 - 5. Existing arched fanlight
 - 6. Existing night doors folded back
 - 7. Stainless steel lift doors existing
 - 8. Existing stainless steel lift controls
 - 9. Existing lift floor indicators on stainless back plates
 - 10. New porcelain tiled floor with inset carpet matwell flush with tiles with brass surround
 - 11. Painted cast iron balustrade
 - 12. Polished brass handrail
 - 13. Existing terrazzo stairs
 - 14. Existing circular pendant light fitting
 - 15. New circular pendant light fitting using existing penetrations and controls
 - 16. Existing fire curtain & boxing out
 - 17. Location for future artwork



IMAGE OF EXISTING GLASS FIRE ESCAPE DOORS TO BE
REPLACED AS PART OF PROPOSED WORKS



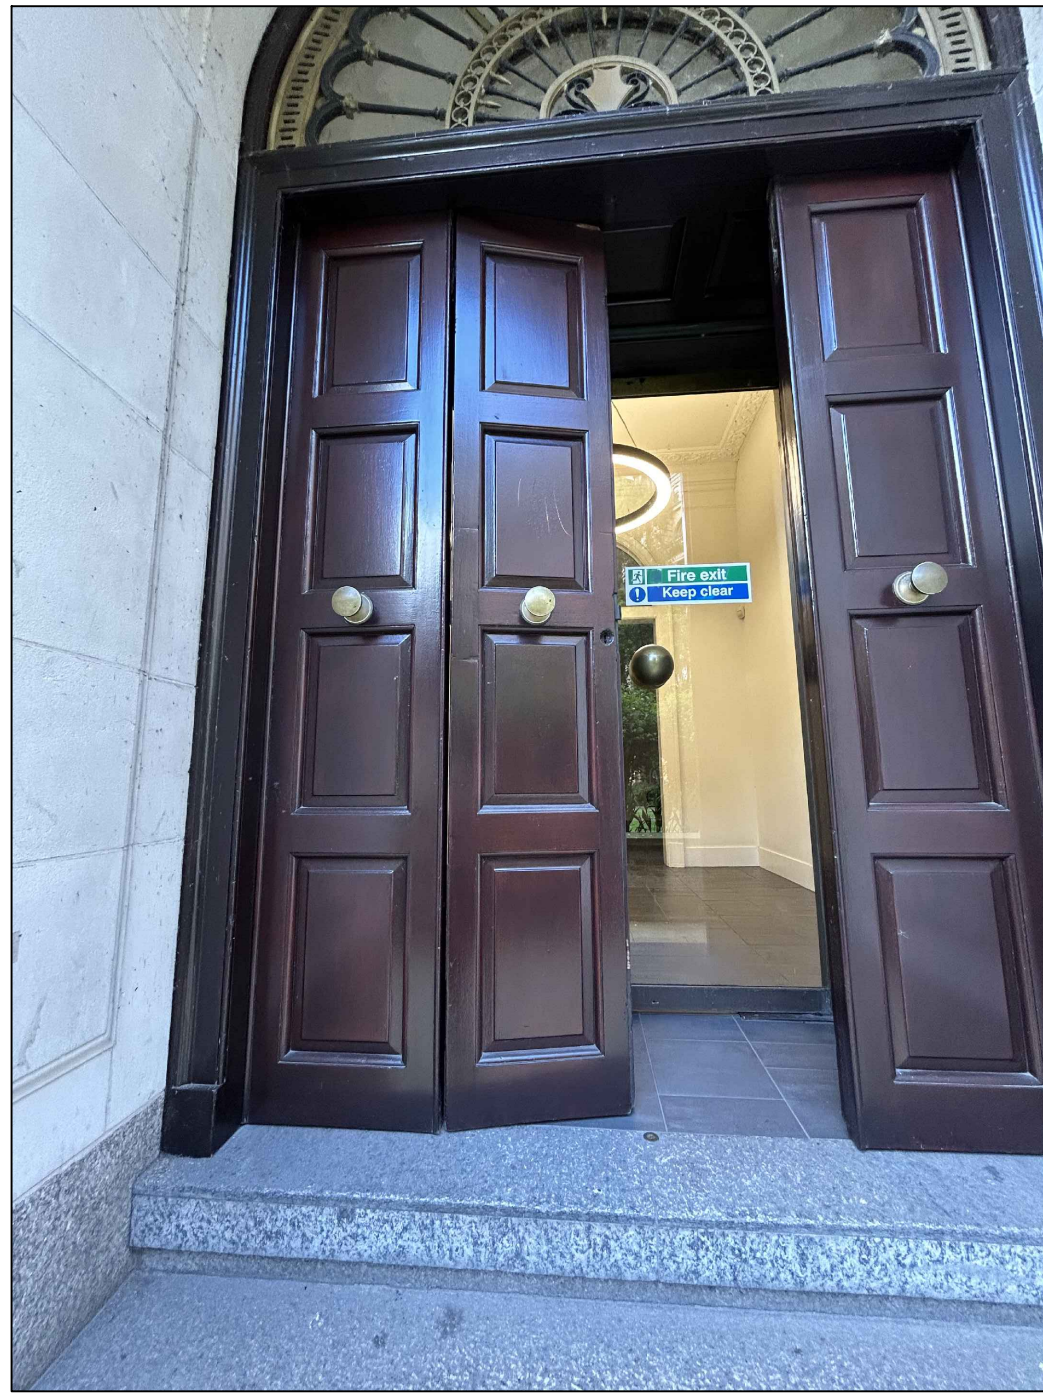


IMAGE OF EXISTING NIGHT DOORS - DESIGN/FINISH TO BE
REPLICATED ON PROPOSED NEW FIRE ESCAPE DOORS.
NEW DOORS TO BE STANDARD DOUBLE LEAF, NOT
HINGED TO BE COLLAPSIBLE

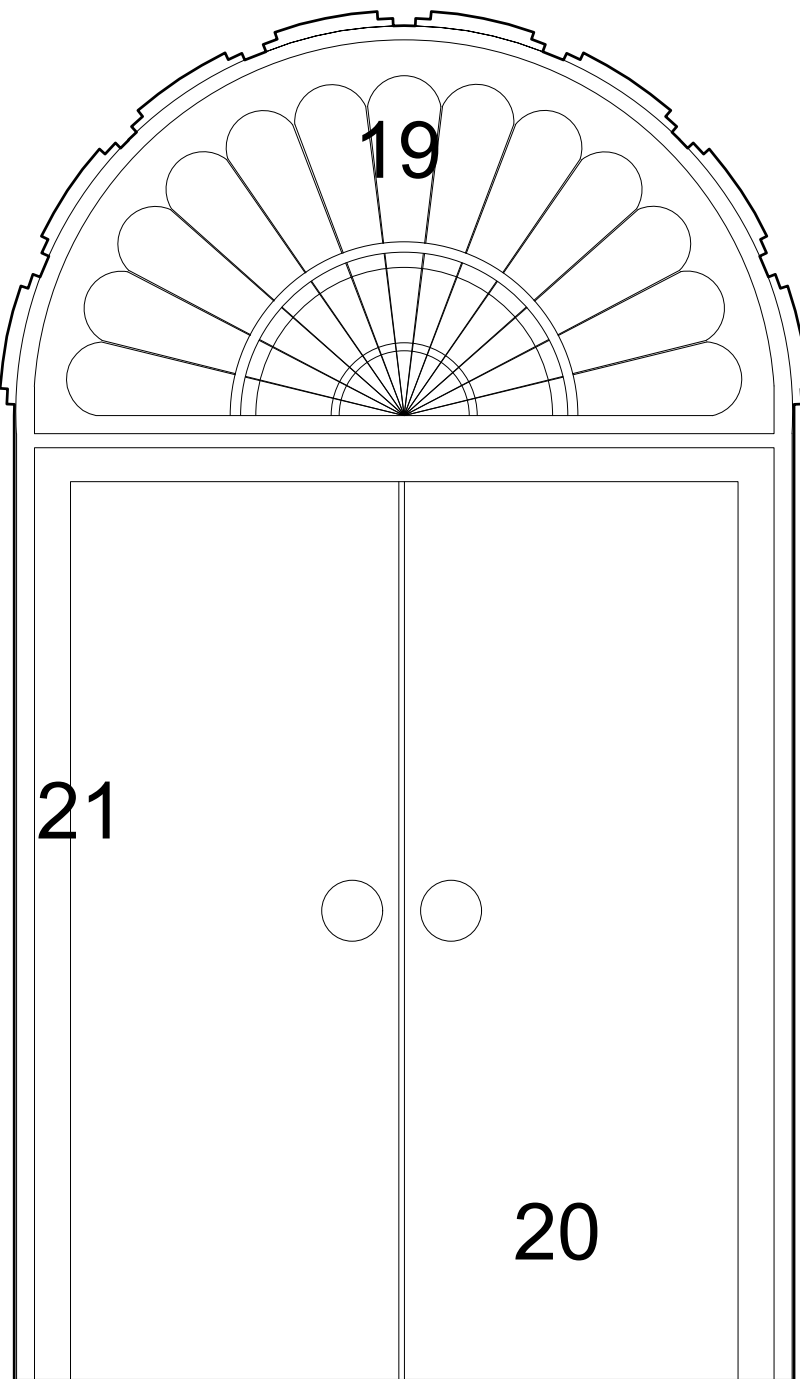

ELEVATION OF EXISTING GLASS FIRE ESCAPE DOORS

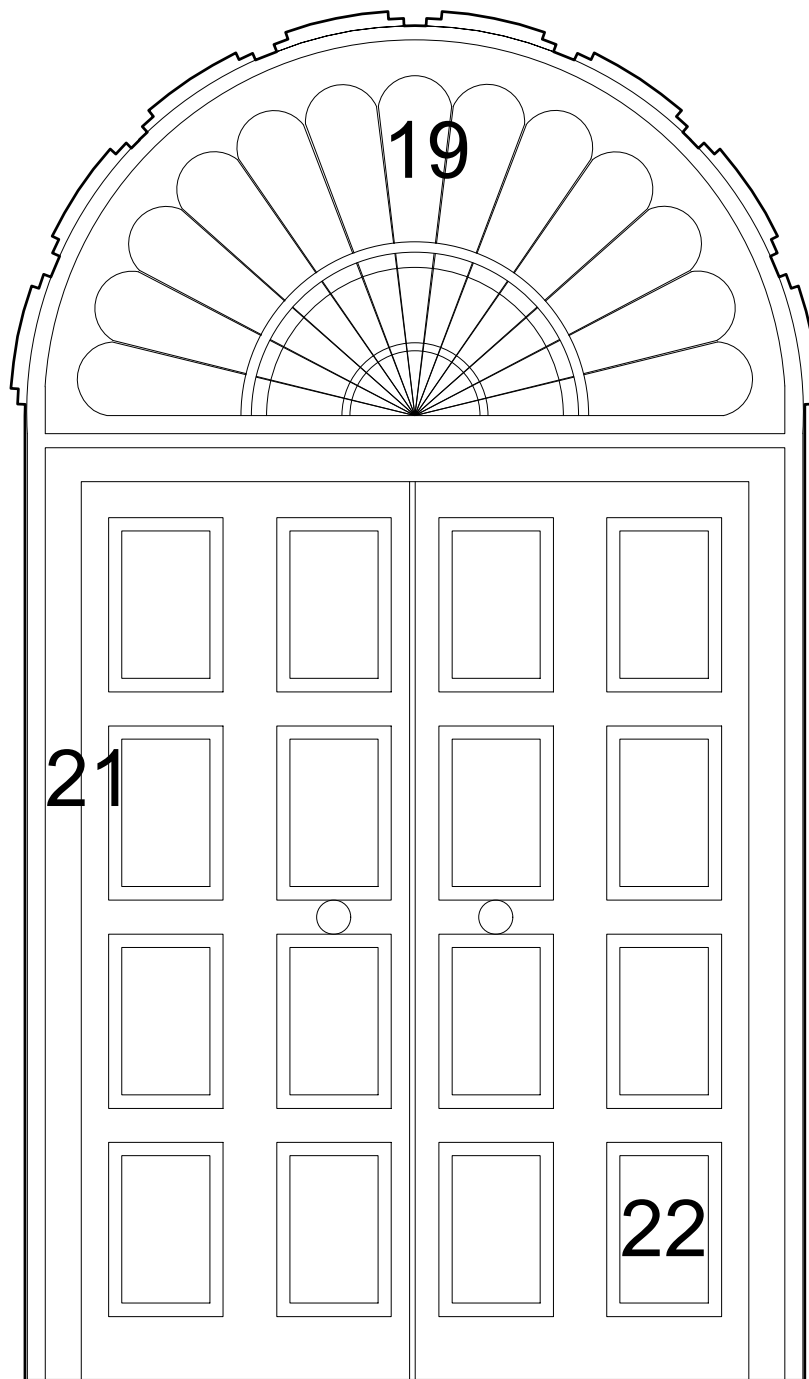

ELEVATION OF PROPOSED PANELED FIRE ESCAPE DOORS

- KEY:
- AS EXISTING:
- 19. Existing fanlight to be retained and cleaned
 - 20. Existing glass fire door with Brass door knobs to be stripped out
 - 21. Existing door architrave to be retained

- PROPOSED:
- 19. Existing fanlight retained and cleaned
 - 21. Existing door architrave retained
 - 22. New paneled, outward opening, double door to match design/finish of existing night doors. Brass handles/knobs to be fitted as part of install

CHECKED		DATE	BY
1	1		
NOTE:			
THIS DRAWING IS THE PROPERTY OF CLAREMONT ENGINEERING LTD. AND IS NOT TO BE REPRODUCED OR COPIED IN ANY MANNER WITHOUT THE WRITTEN CONSENT OF CLAREMONT ENGINEERING LTD.			
CLAREMONT ENGINEERING LTD.			
PROJECT ARKWRIGHT HOUSE CLAREMONT MANCHESTER M3 2LF			
DRAWING TITLE PROPOSED DOOR ELEVATIONS AND SECTIONS			
E013826 EB 222		REVISION	
PD		MR	
DATE 24.11.24		SCALE 1:20	
DRAWN BY PD		PAPER SIZE A0	
PRELIMINARY			