


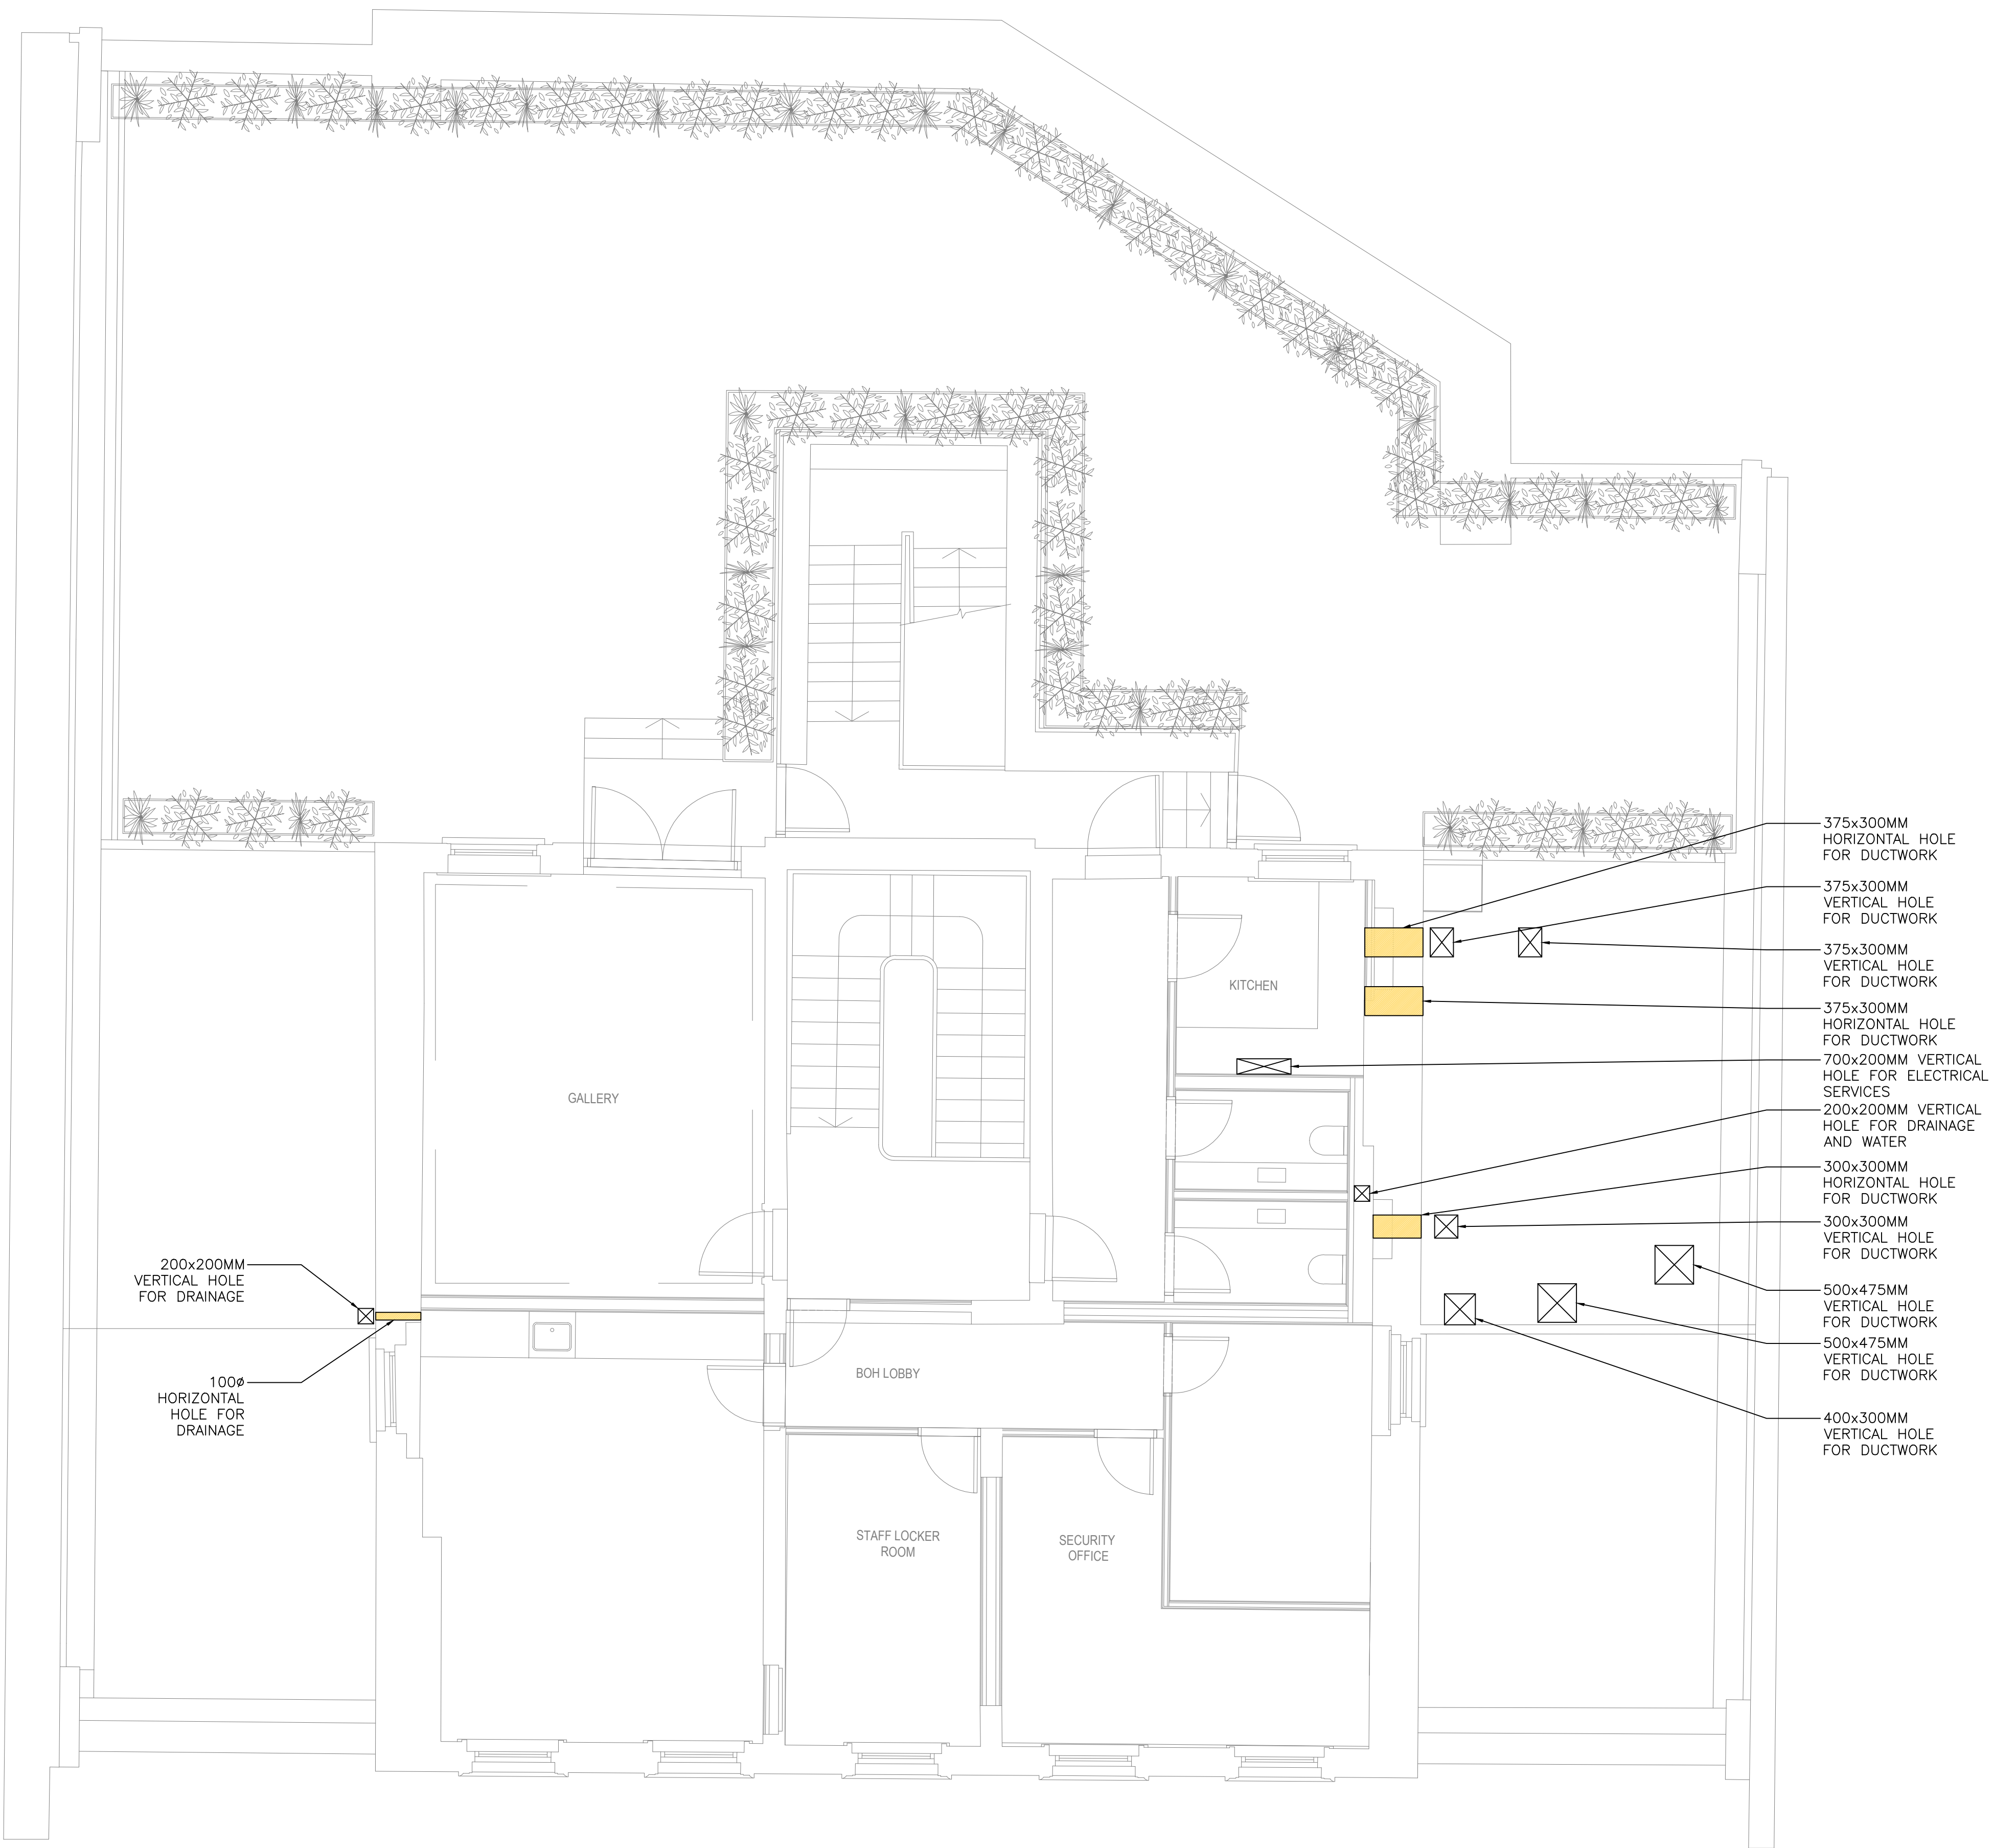

DRAWING BACKGROUND INFO

SERVICES PENETRATIONS

PENETRATIONS SHOWN FOR SERVICES THROUGH WALLS AND FLOORS ARE INDICATIVE ONLY AT THIS STAGE AND AS SUCH ARE SUBJECT TO FINAL CONFIRMATION UPON FURTHER INVESTIGATIVE WORKS OF THE PROPOSED LOCATIONS

PL	30.05.24	DH	PLANNING
Rev	Date	Dnn	Description

Client
WATCHES OF SWITZERLAND GROUP

Architect
JOHNSON PINNEY ARCHITECTS

Project
AP WATCHES
KINGS STREET, MANCHESTER

FHP  **ESS**

London, Bexley, Birmingham, Glasgow, Leeds, Manchester, Waltham Abbey
0808 175 1000 drawings@fhpress.com www.fhpress.com

Drawing Title
COMBINED SERVICES
SERVICES PENETRATIONS LAYOUT
SECOND FLOOR

Scale	1:50@A1	Drawn	AutoCAD/NS
Date	APR' 2024	Checked	MC

Status
PLANNING

Project number/Drawing number	Revision
	PL