



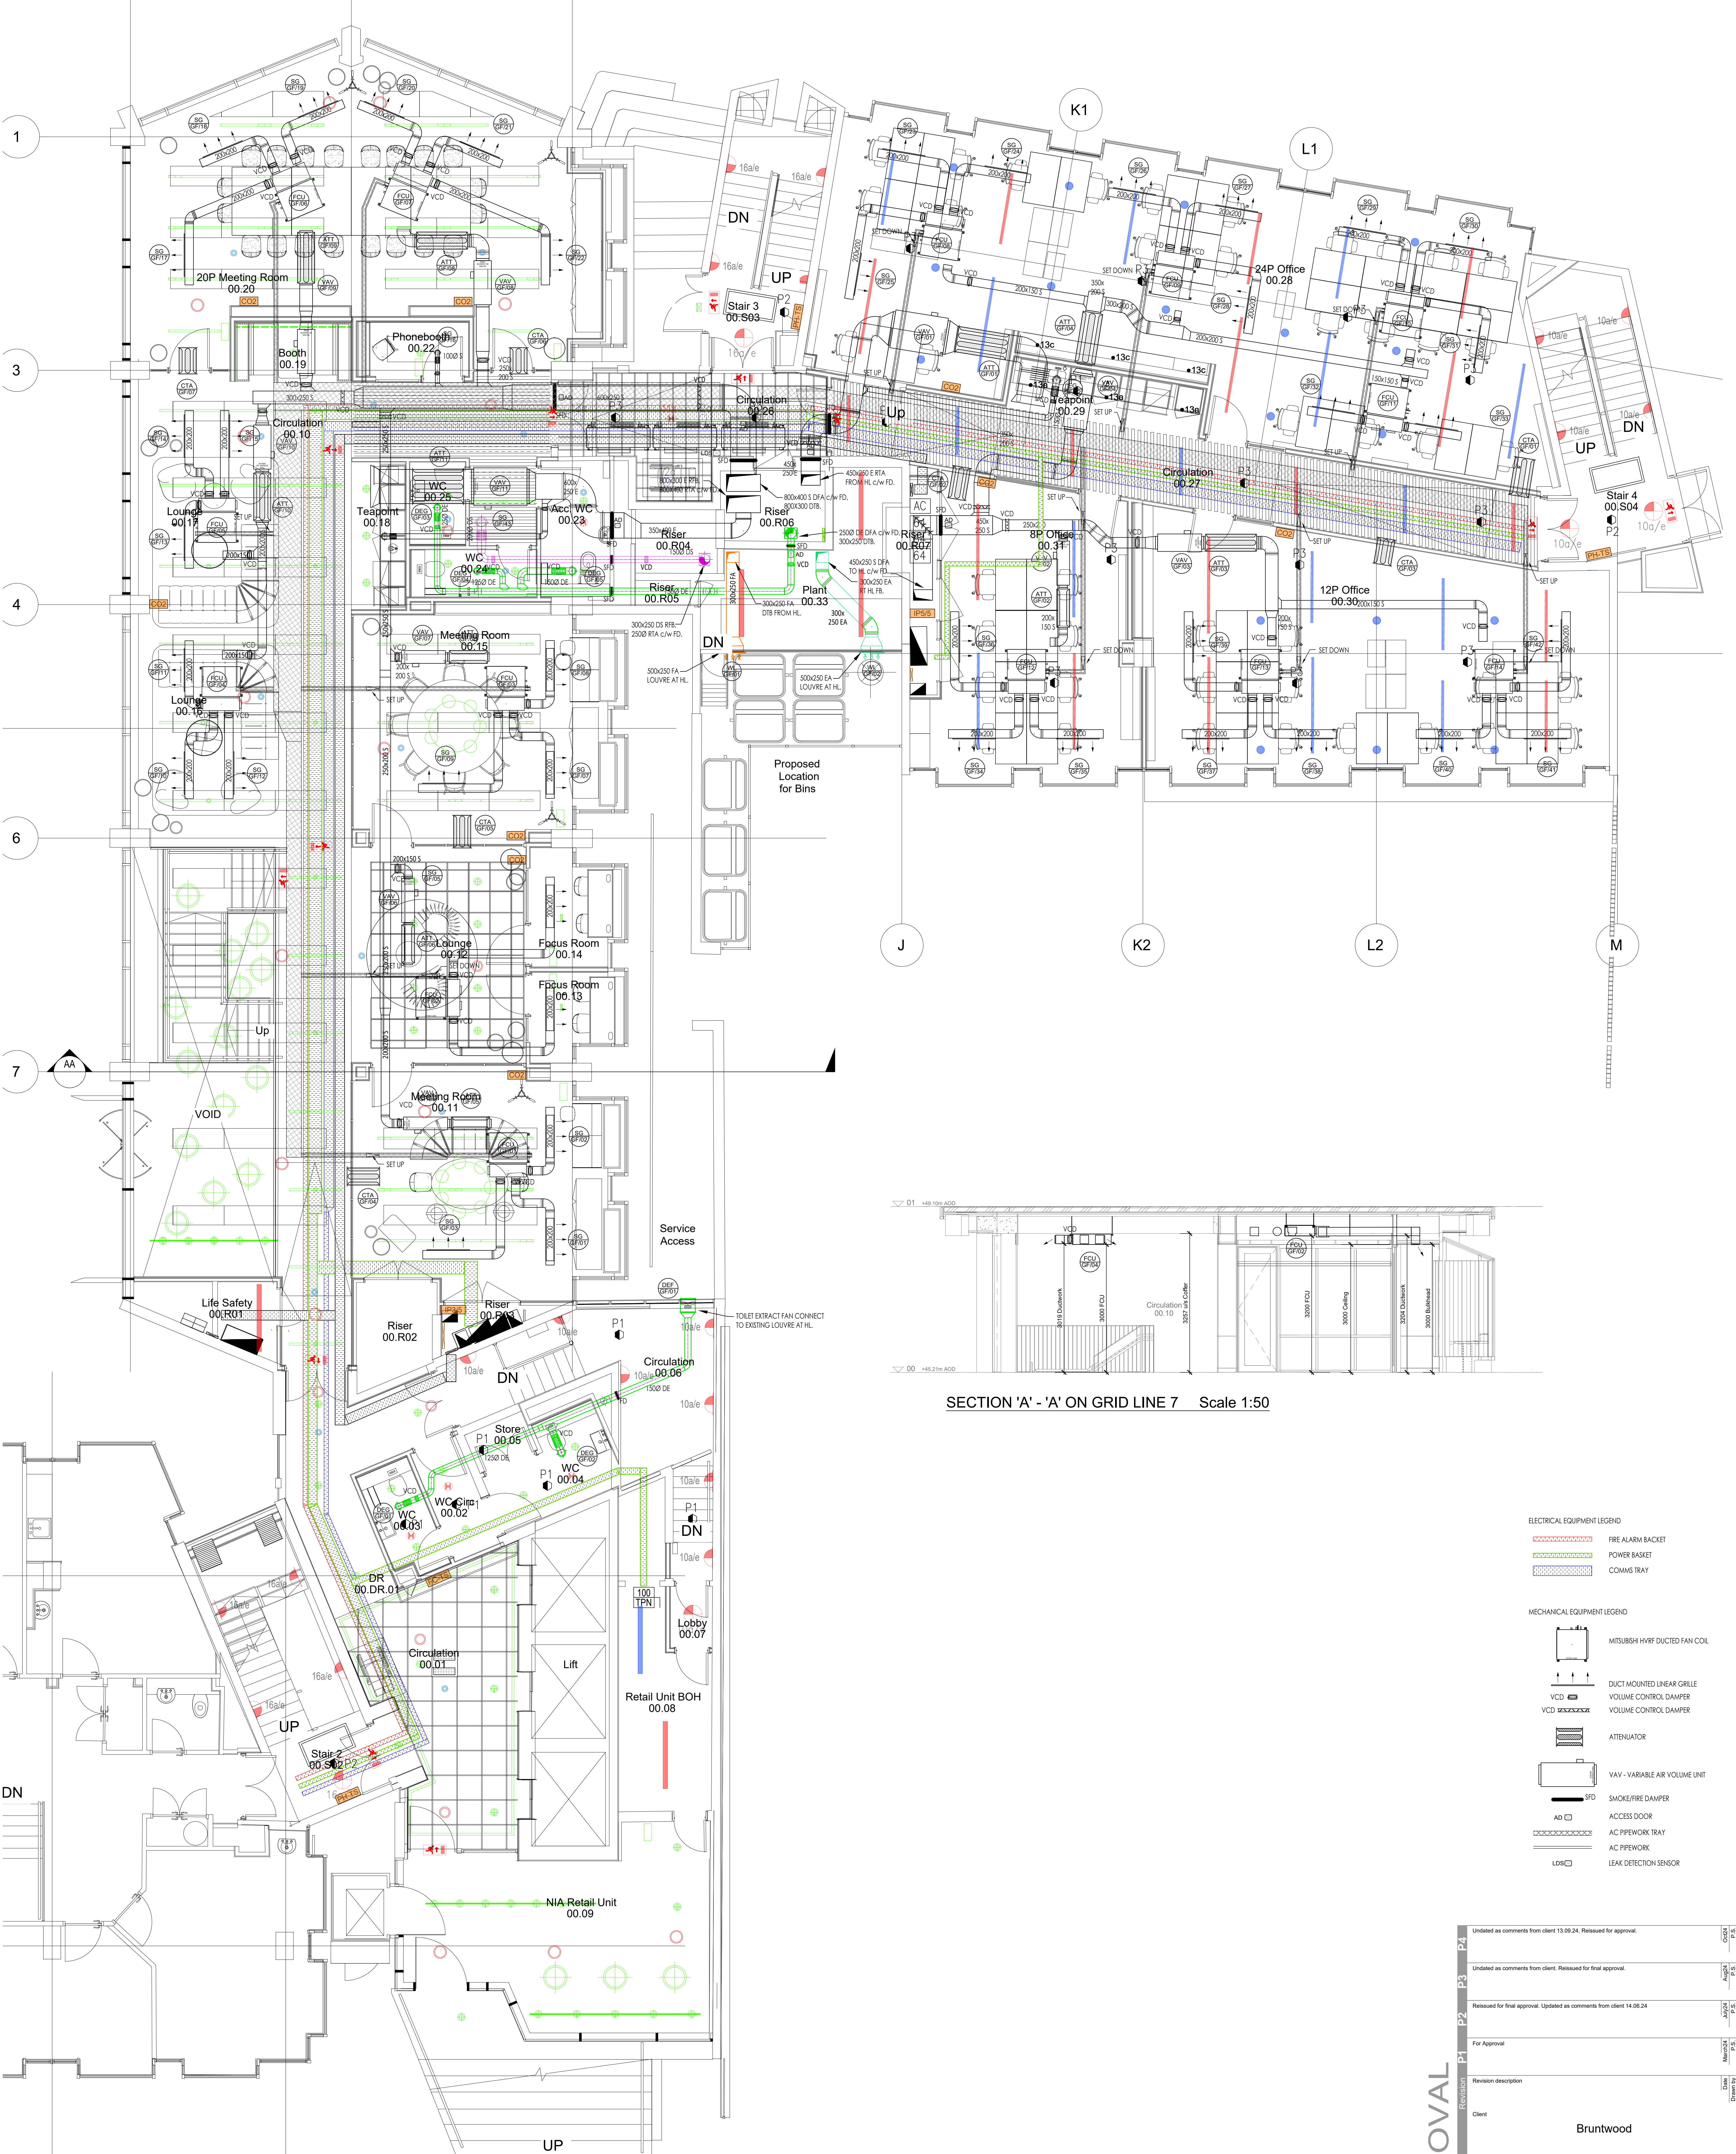


PLAN AT GROUND FLOOR LEVEL Scale 1:50

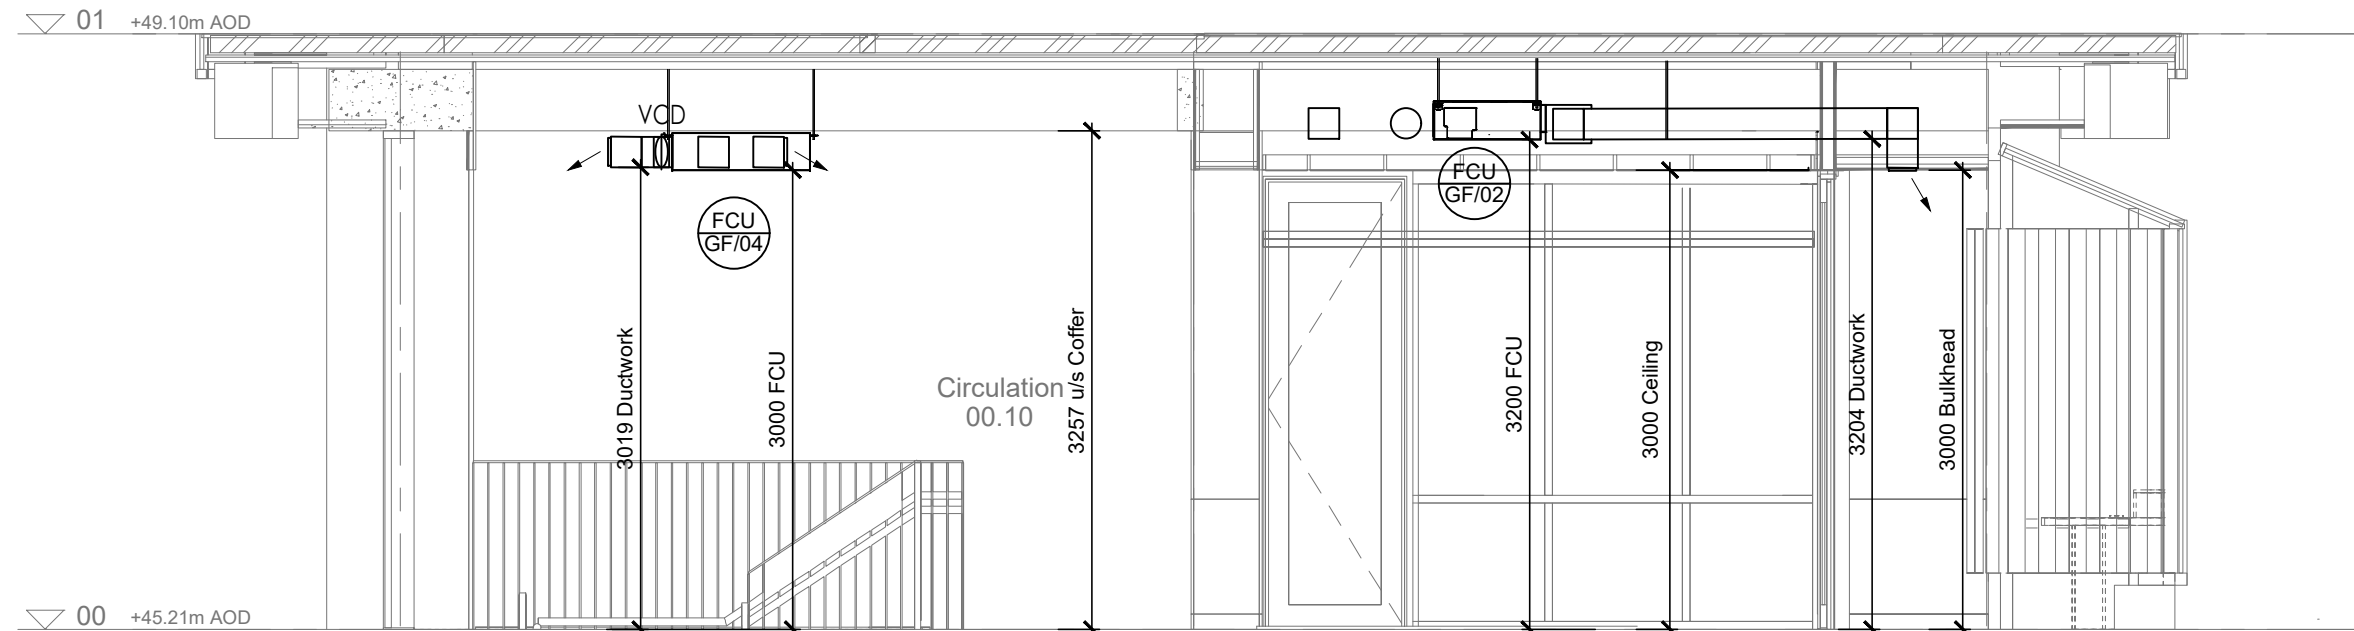

SECTION 'A' - 'A' ON GRID LINE 7 Scale 1:50

- ELECTRICAL EQUIPMENT LEGEND**
- FIRE ALARM BASKET
 - POWER BASKET
 - COMMS TRAY
- MECHANICAL EQUIPMENT LEGEND**
- MITSUBISHI HYVFC DUCTED FAN COIL
 - DUCT MOUNTED LINEAR GRILLE
 - VOLUME CONTROL DAMPER
 - VOLUME CONTROL DAMPER
 - ATTENUATOR
 - VAV - VARIABLE AIR VOLUME UNIT
 - SFD - SMOKE/FIRE DAMPER
 - AD - ACCESS DOOR
 - AC PIPEWORK TRAY
 - AC PIPEWORK
 - LEAK DETECTION SENSOR

ISSUED FOR APPROVAL

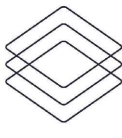Revision	P4	Unissued as comments from client 13.09.24. Reissued for approval.			Client Approved
	P3	Unissued as comments from client. Reissued for final approval.			Client Approved
	P2	Reissued for final approval. Updated as comments from client 14.06.24			Client Approved
	P1	For Approval			Client Approved
	Revision description				
Client					
Bruntwood					
Project					
Pall Mall Manchester					
Title					
Coordinated M+E Services Layout Ground Floor Level					
Drawn by P.S.					
Checked by D.I.					
Approved by S.K.					
Scale 1:50					
Sheet Size A0					
Issue Date March24					
Contract No. CW1193					
Drawing No. ME-59-GF-01					
Revision P4					
<div>The contractor is to check all dimensions and conditions on site before commencing. DO NOT SCALE - USE 1:50. ALL DIMENSIONS SHALL BE IN METERS. THIS DRAWING IS THE PROPERTY OF CUBICWORKS LTD. IT MUST NOT BE COPIED, LENT, OR DISCLOSED TO ANY OTHER PARTY WITHOUT PRIOR WRITTEN CONSENT.</div>					
<div><div><div>CubicWorks</div></div><div><div>2nd Floor Spinnaker Court, 31 Broadway, Salford, Manchester M50 2YR.</div></div></div>					