

HILTI High performance nail
X-P 24 B3 MX @ 500mm
vertical spacing to fix channel

HILTI Aluminium I -
Channel
MM-C-16 @ 500mm
horizontal spacing

Waterproof
membrane

HYVERT
aluminium hangers


HILTI HUS3 - H 6
Concrete screw anchor
through channel @
500mm spacing

HYVERT
modules


Planting

Irrigation pipe
(Position may vary)


Guttering

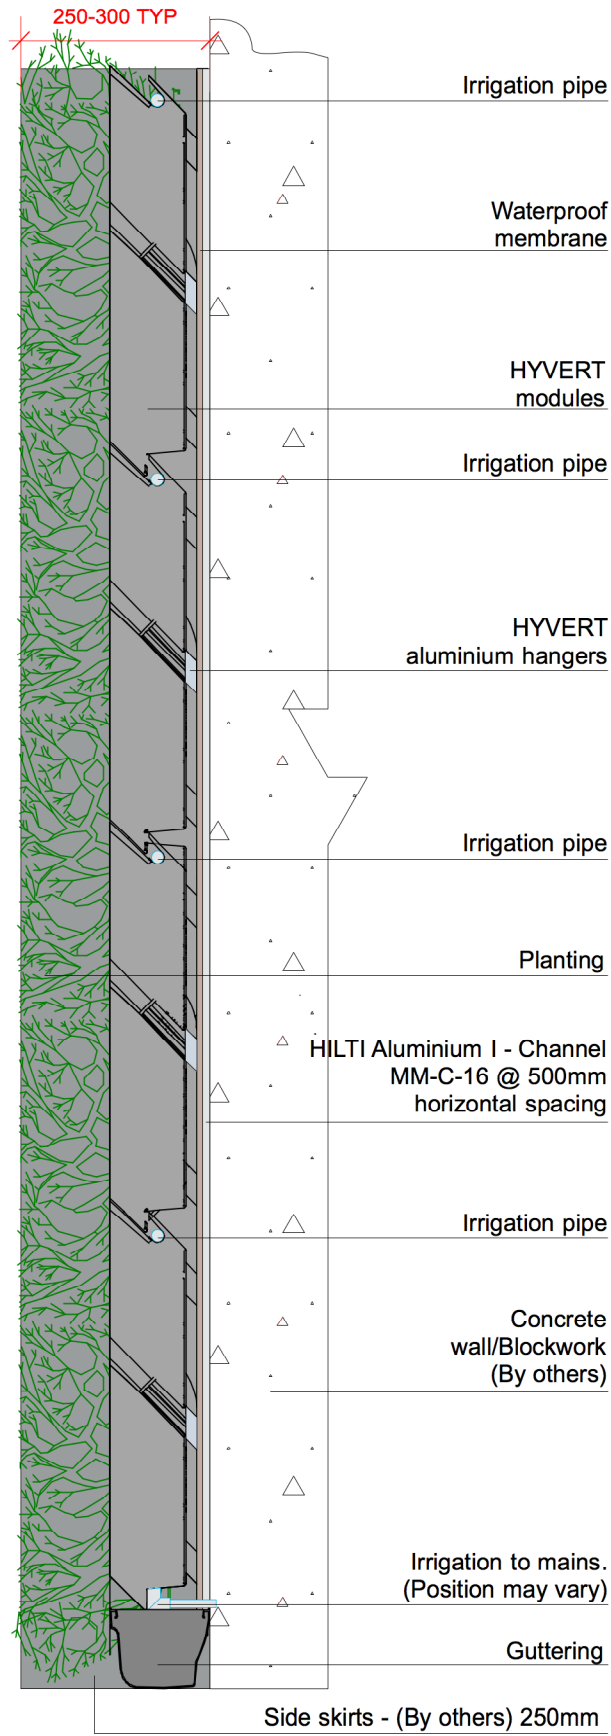

Section AA - Typical detail
1:10@ A3

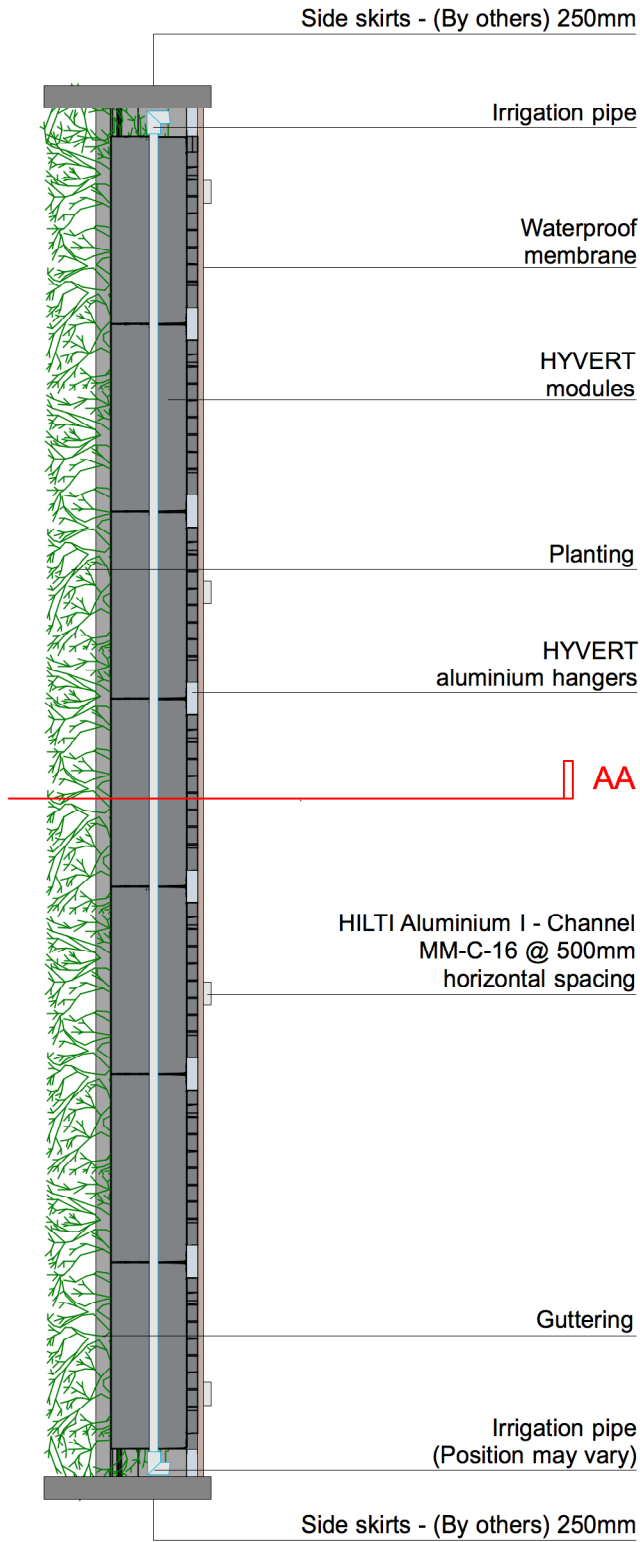

Plan layout - Typical detail
1:10@ A3

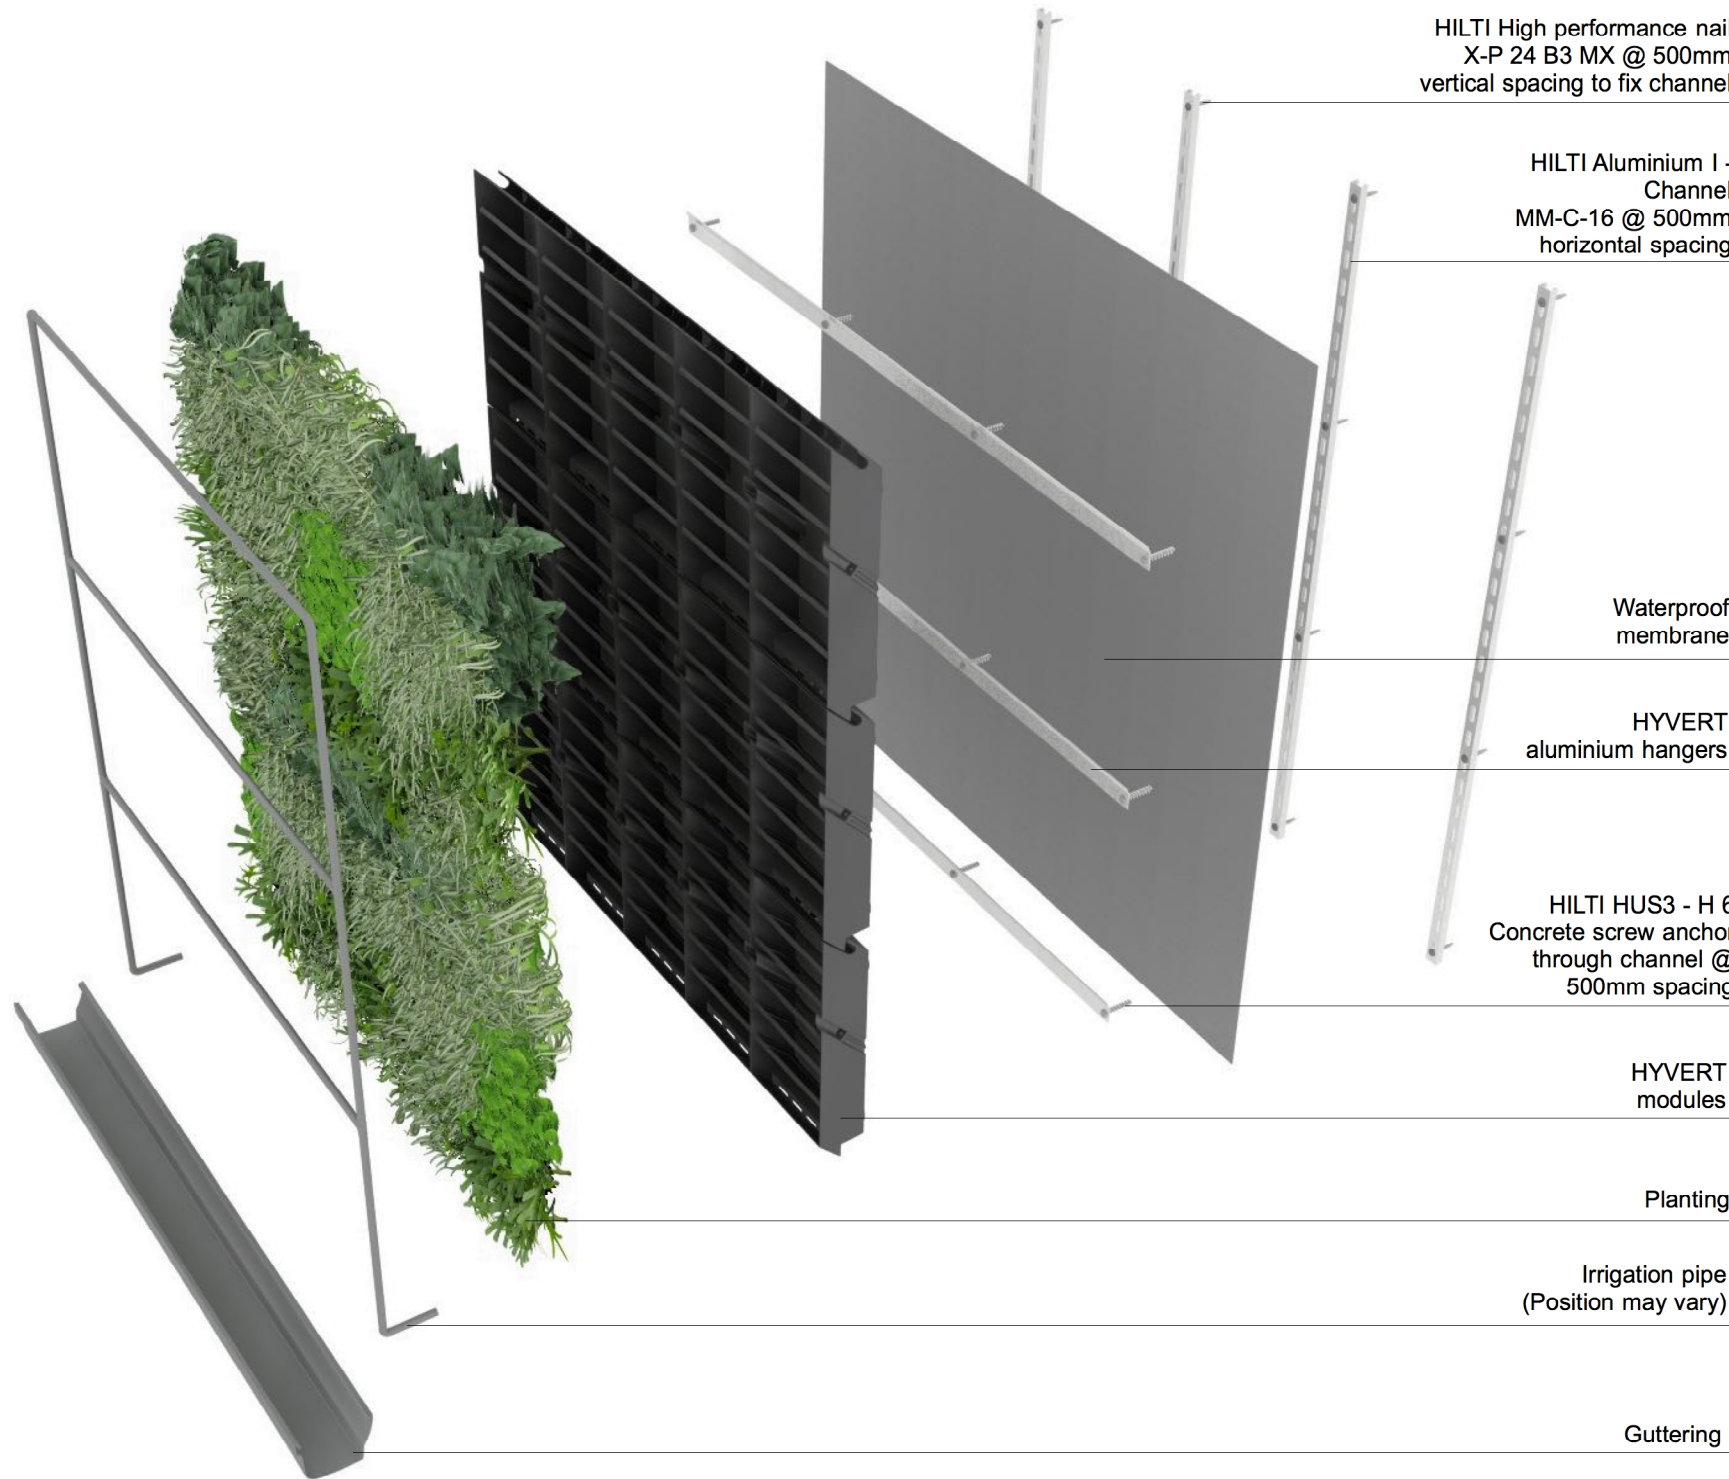

Break-down
Not to scale

NOTES

Do not scale from drawing, indicative concept drawings, check before construction detail

All measurements given are indicative, on site dimensions must be determined prior to the purchase or manufacture of any components

All discrepancies between indicative dimensions given and those measured on site to be brought to I Want Plants attention

I WANT PLANTS®

I WANT PLANTS LTD
t: 0161 928 4546
e: hyvert@iwantplants.co.uk

HYVERT - Patent Pending
'UK Registered Design 6071963'
Project: **HYVERT SYSTEM**

Title: 205_004 Plan & section/break-down
HILITI HUS3-H 6

Date: **MARCH 2022** Scale: **AS SHOWN**

Status: **FOR INFORMATION ONLY**

'I WANT PLANTS and HYVERT is a registered trade mark of I Want Plants Limited'