



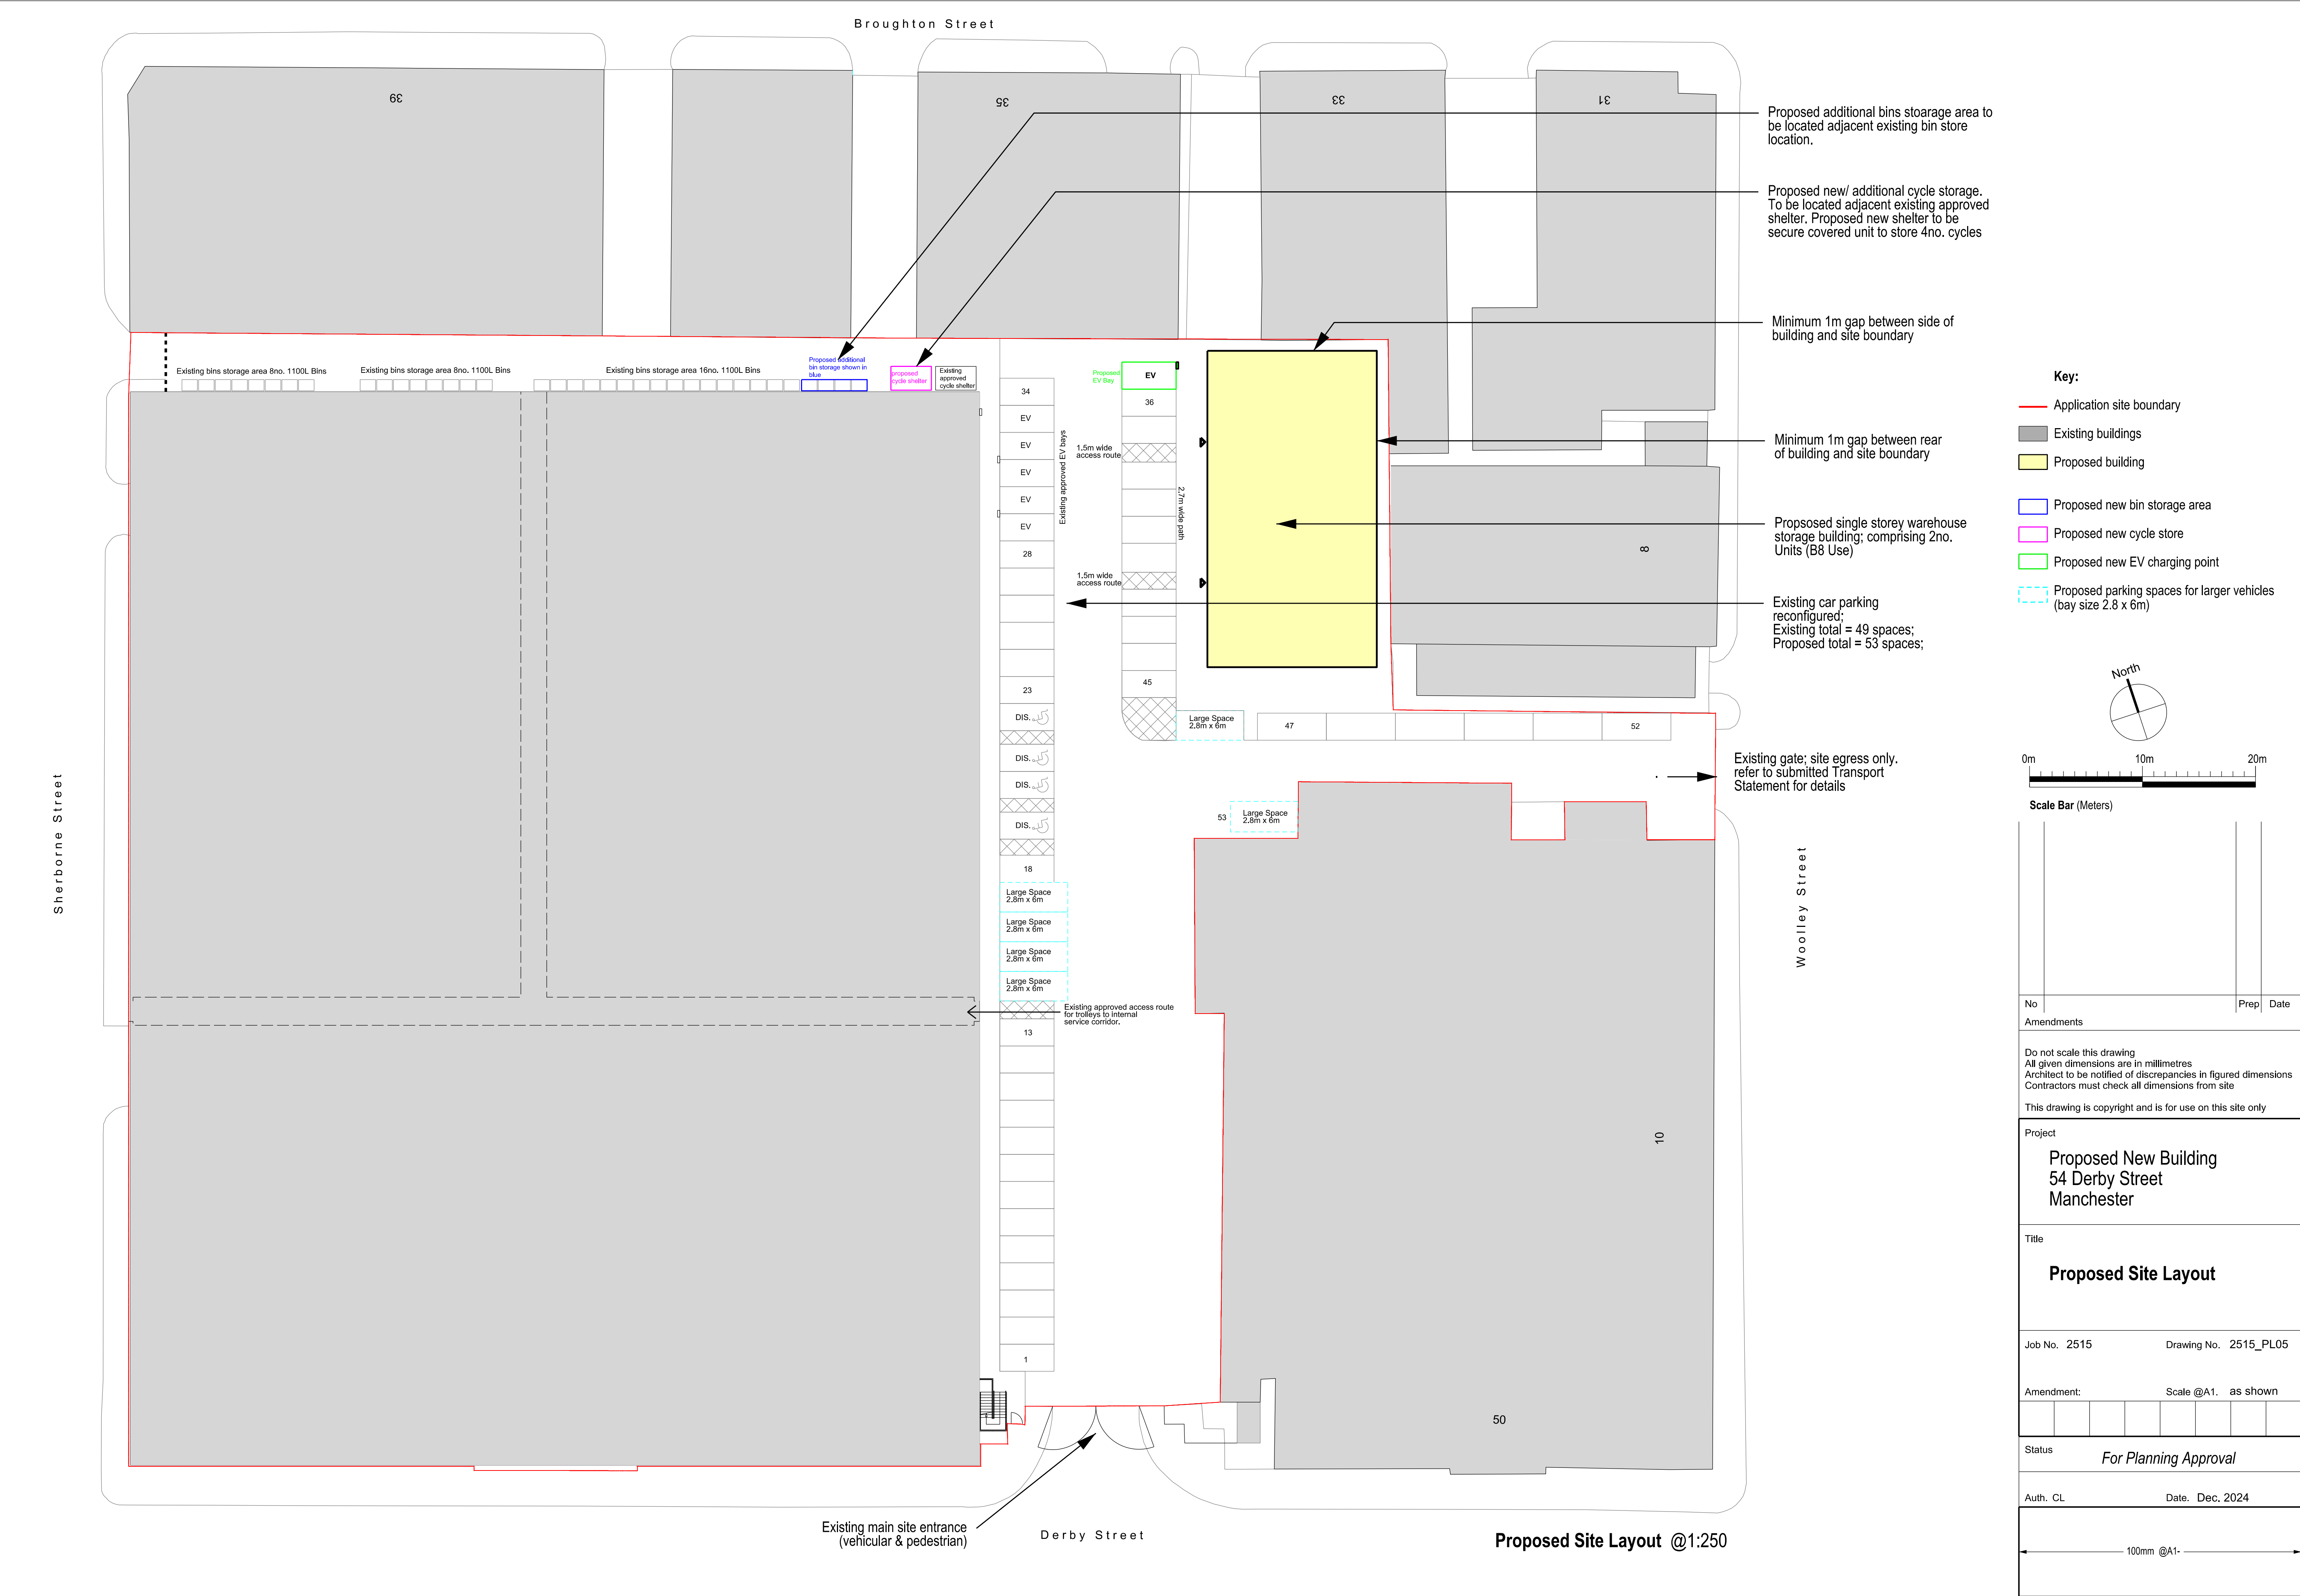

- Key:**
- Application site boundary
 - Existing buildings
 - Proposed building
 - Proposed new bin storage area
 - Proposed new cycle store
 - Proposed new EV charging point
 - Proposed parking spaces for larger vehicles (bay size 2.8 x 6m)

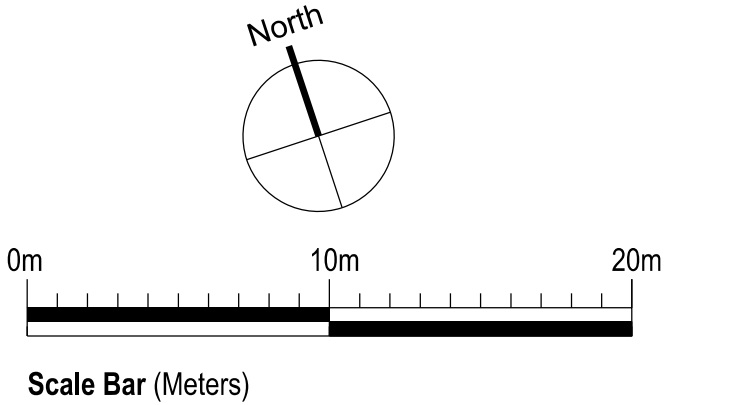

No	Prep	Date
Amendments		

Do not scale this drawing
All given dimensions are in millimetres
Architect to be notified of discrepancies in figured dimensions
Contractors must check all dimensions from site

This drawing is copyright and is for use on this site only

Project		
Proposed New Building 54 Derby Street Manchester		
Title		
Proposed Site Layout		
Job No. 2515		Drawing No. 2515_PL05
Amendment:		Scale @A1. as shown
Status		
For Planning Approval		
Auth. CL		Date. Dec. 2024
← 100mm @A1- →		