


FOR CONTINUATION SEE: GRE-BDP-ZZ-XX-DR-L-00-25

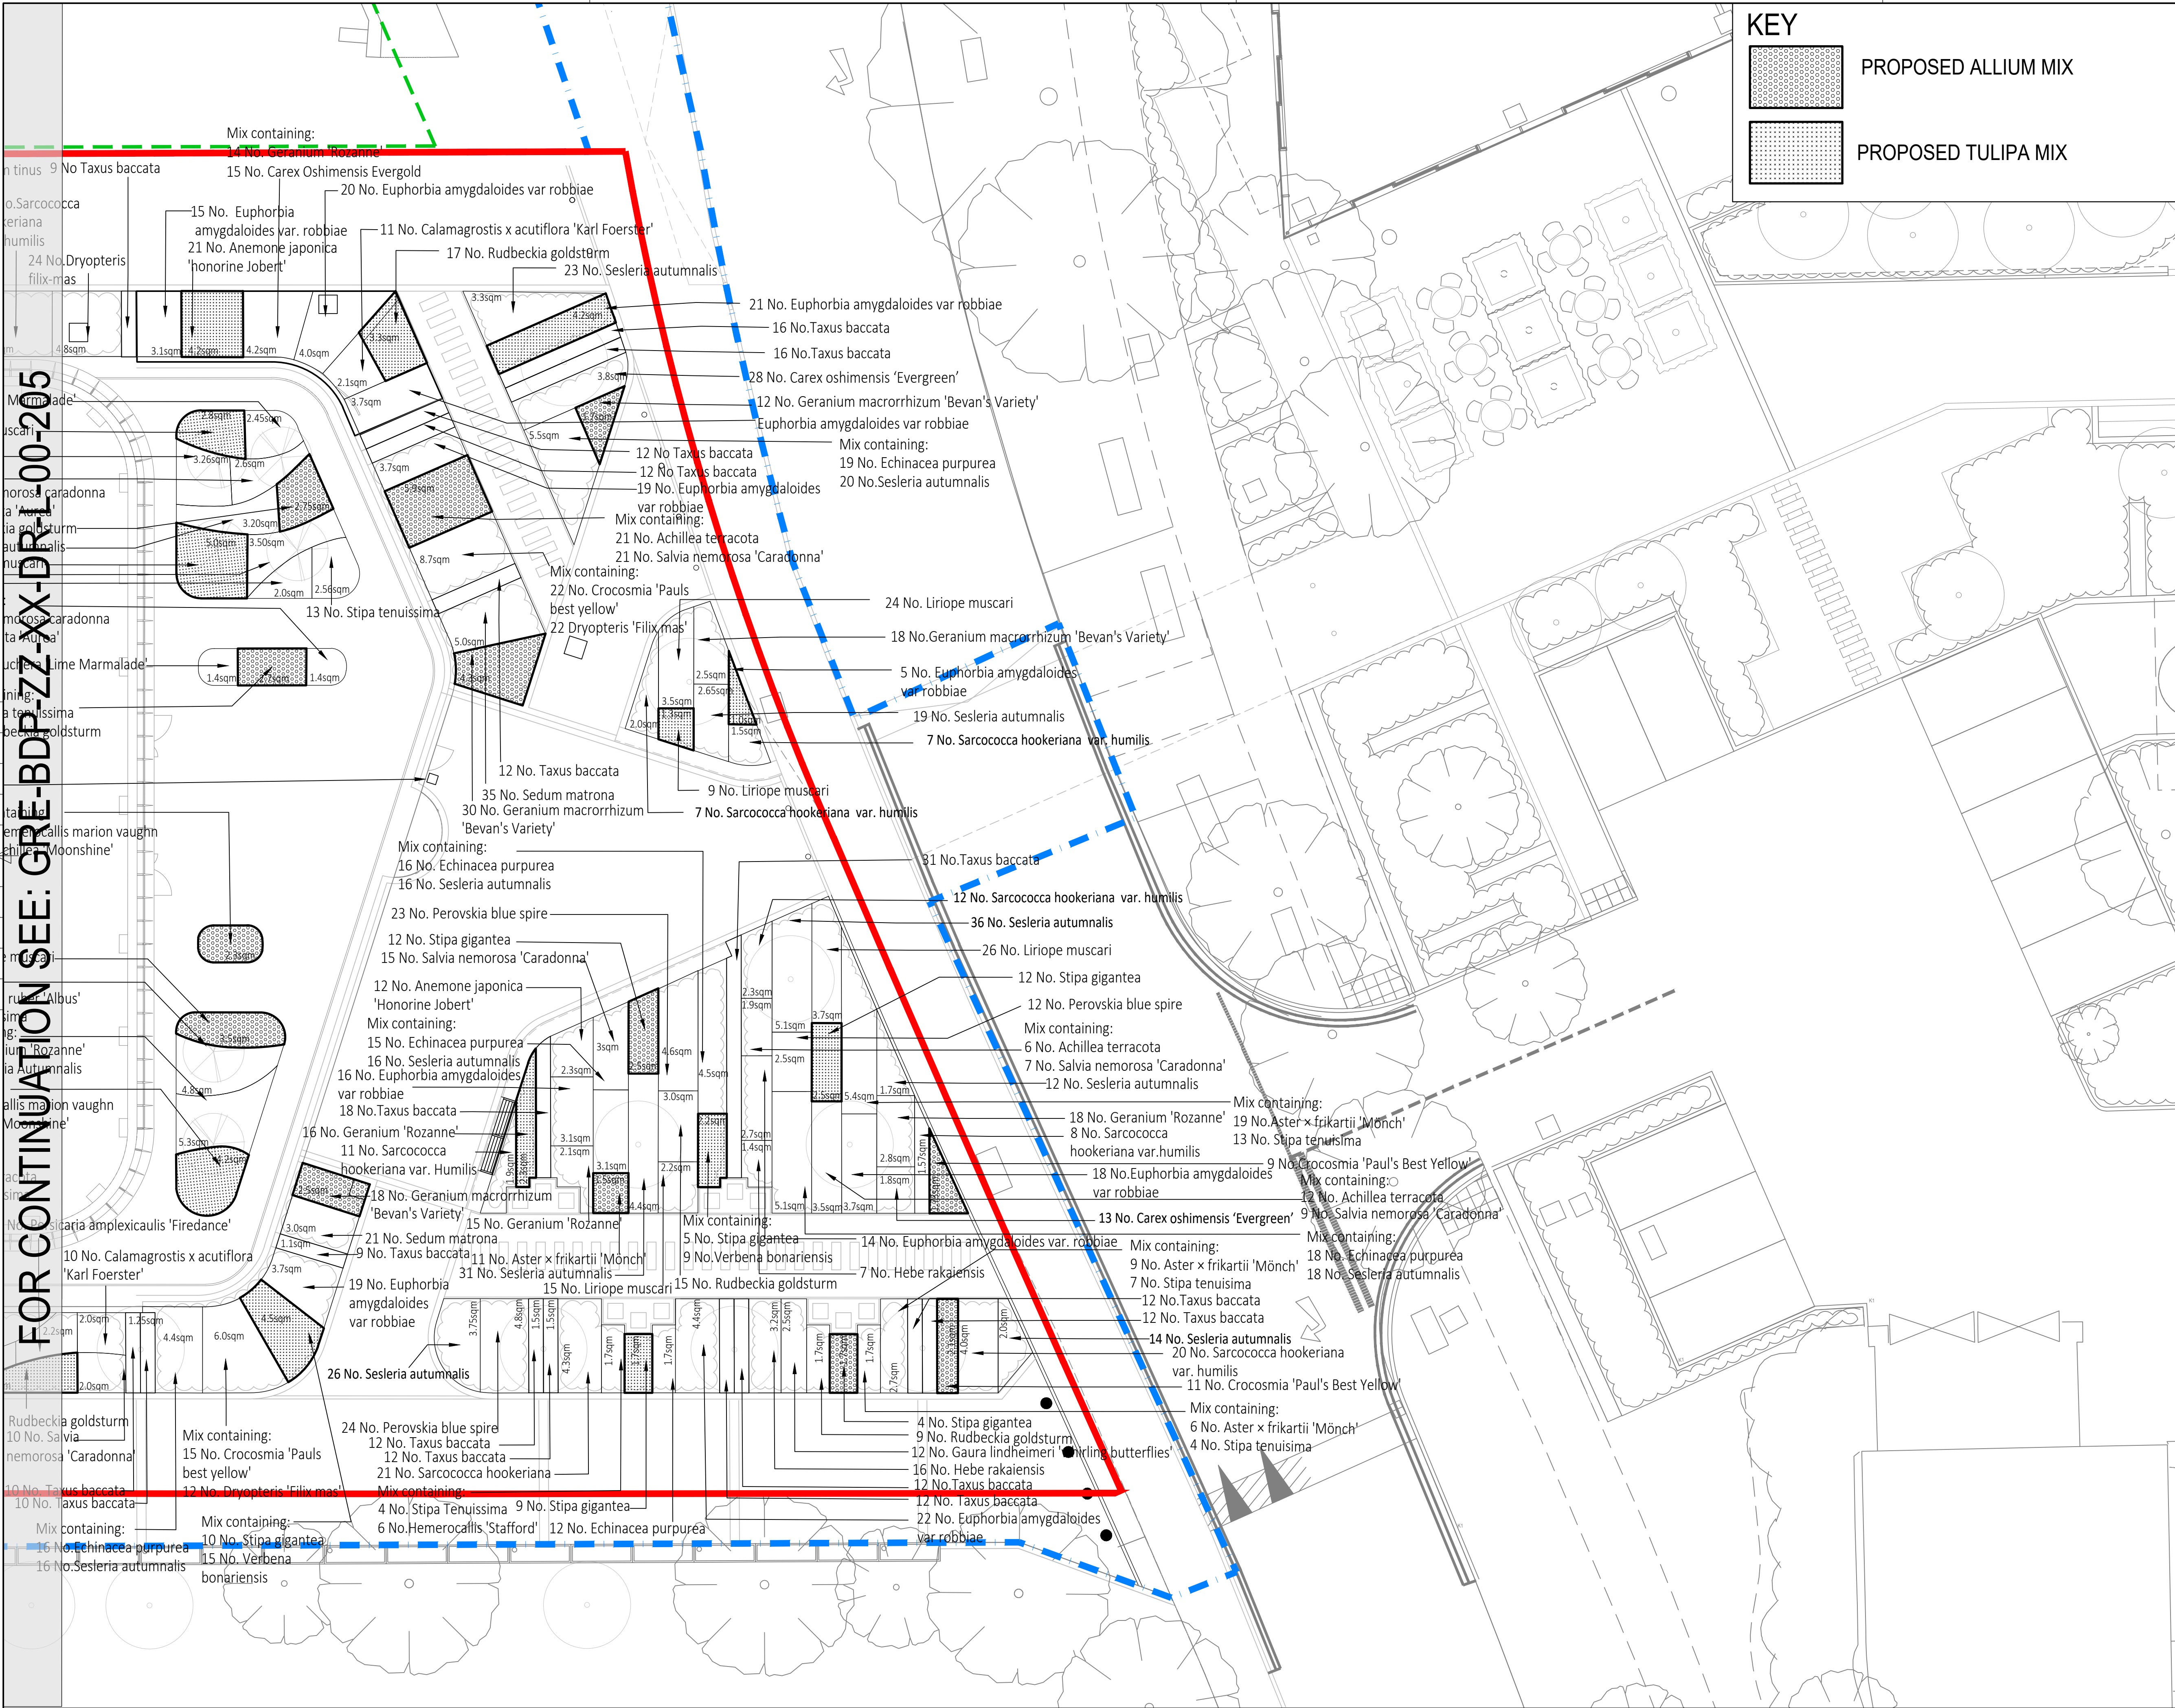

KEY

- PROPOSED ALLIUM MIX
- PROPOSED TULIPA MIX

NOTES

TO BE READ IN CONJUNCTION WITH PLANTING PLANS:

GRE-BDP-ZZ-XX-DR-L-00-202
GRE-BDP-ZZ-XX-DR-L-00-203
GRE-BDP-ZZ-XX-DR-L-00-204
GRE-BDP-ZZ-XX-DR-L-00-205

AND PLANTING SCHEDULE:

GRE-BDP-ZZ-XX-SC-L-00-001

PLANTING PLAN SHEET 4 OF 4

PLANTING SCHEDULE

GRE-BDP-ZZ-XX-SC-L-00-001

REVISIONS

NO.	DESCRIPTION	DATE
C01	PLANTING DETAILS ADDED FOR STAGE 5 DESIGN.	30.09.24
P01	ISSUED FOR TENDER	28.07.23

INDEX

203 204 205 206

BDP.

11 Ducie Street
P.O. Box 85, Piccadilly Basin
Manchester M60 3JA
United Kingdom
T +44 (0)161 828 2200
F +44 (0)161 828 2235
www.bdp.com

PROJECT FILE

Greenheys Development

PROJECT NUMBER

P3001624

DRAWING TITLE

LANDSCAPE PLANTING
PLAN SHEET 4 OF 4

SCALE

@ A1
1:100

DATE

JULY '23

REVISION

C01