


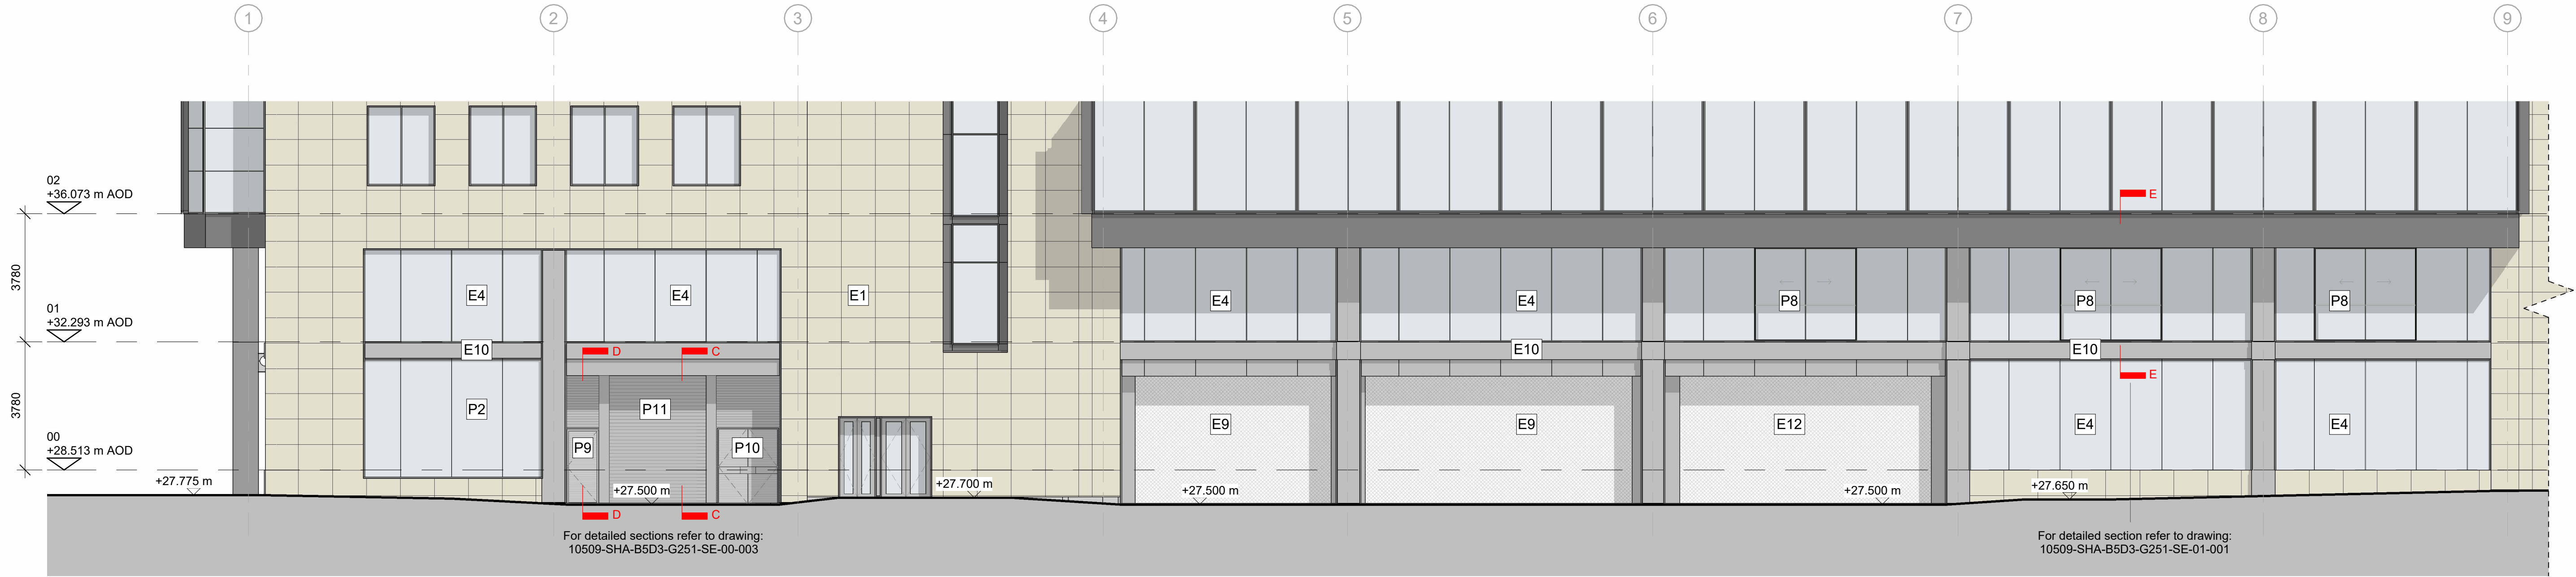

Proposed Ground Floor - South Elevation (1 of 2) (New College St)



Proposed Ground Floor - South Elevation (2 of 2) (New College St)

- Material Key:**
- Existing
- E1 Stone curtain walling
 - E2 Silver metallic clad columns
 - E3 Silver metallic flashing
 - E4 Capless double glazed curtain walling
 - E5 Silver metallic plant screen
 - E6 Silver metallic brise soleil
 - E7 Glass Canopy
 - E8 Access doors
 - E9 Open mesh roller shutters
 - E10 Stainless steel spandrel panel
 - E11 Stainless steel casings to columns
 - E12 Perforated metal roller shutter
 - E-S Existing signage zone - to be removed
- Proposed
- P1 New glass balustrading
 - P2 New double glazed curtain walling
 - P3 New green wall / planting (subject to detailed design)
 - P4 New BMU structure with dark grey metallic / painted finish
 - P7 New glazed door (to replace existing)
 - P8 New double glazed curtain walling with opening windows
 - P9 New dark grey metal louvered door and overpanel to service bay
 - P10 New dark grey metal louvered fire escape door and overpanel
 - P11 New dark grey metal roller shutter to service bay
 - P12 New revolving doors
 - P13 New seamless glazed escape door, frame to match existing
 - P14 New capless double glazed curtain walling to replace single glazing and existing door, to match existing adjacent
 - S New signage zone - external, fixed to underside of existing projecting spandrel panels