


Reference	Revision
C3016 - 24 - MS - 01.2	-

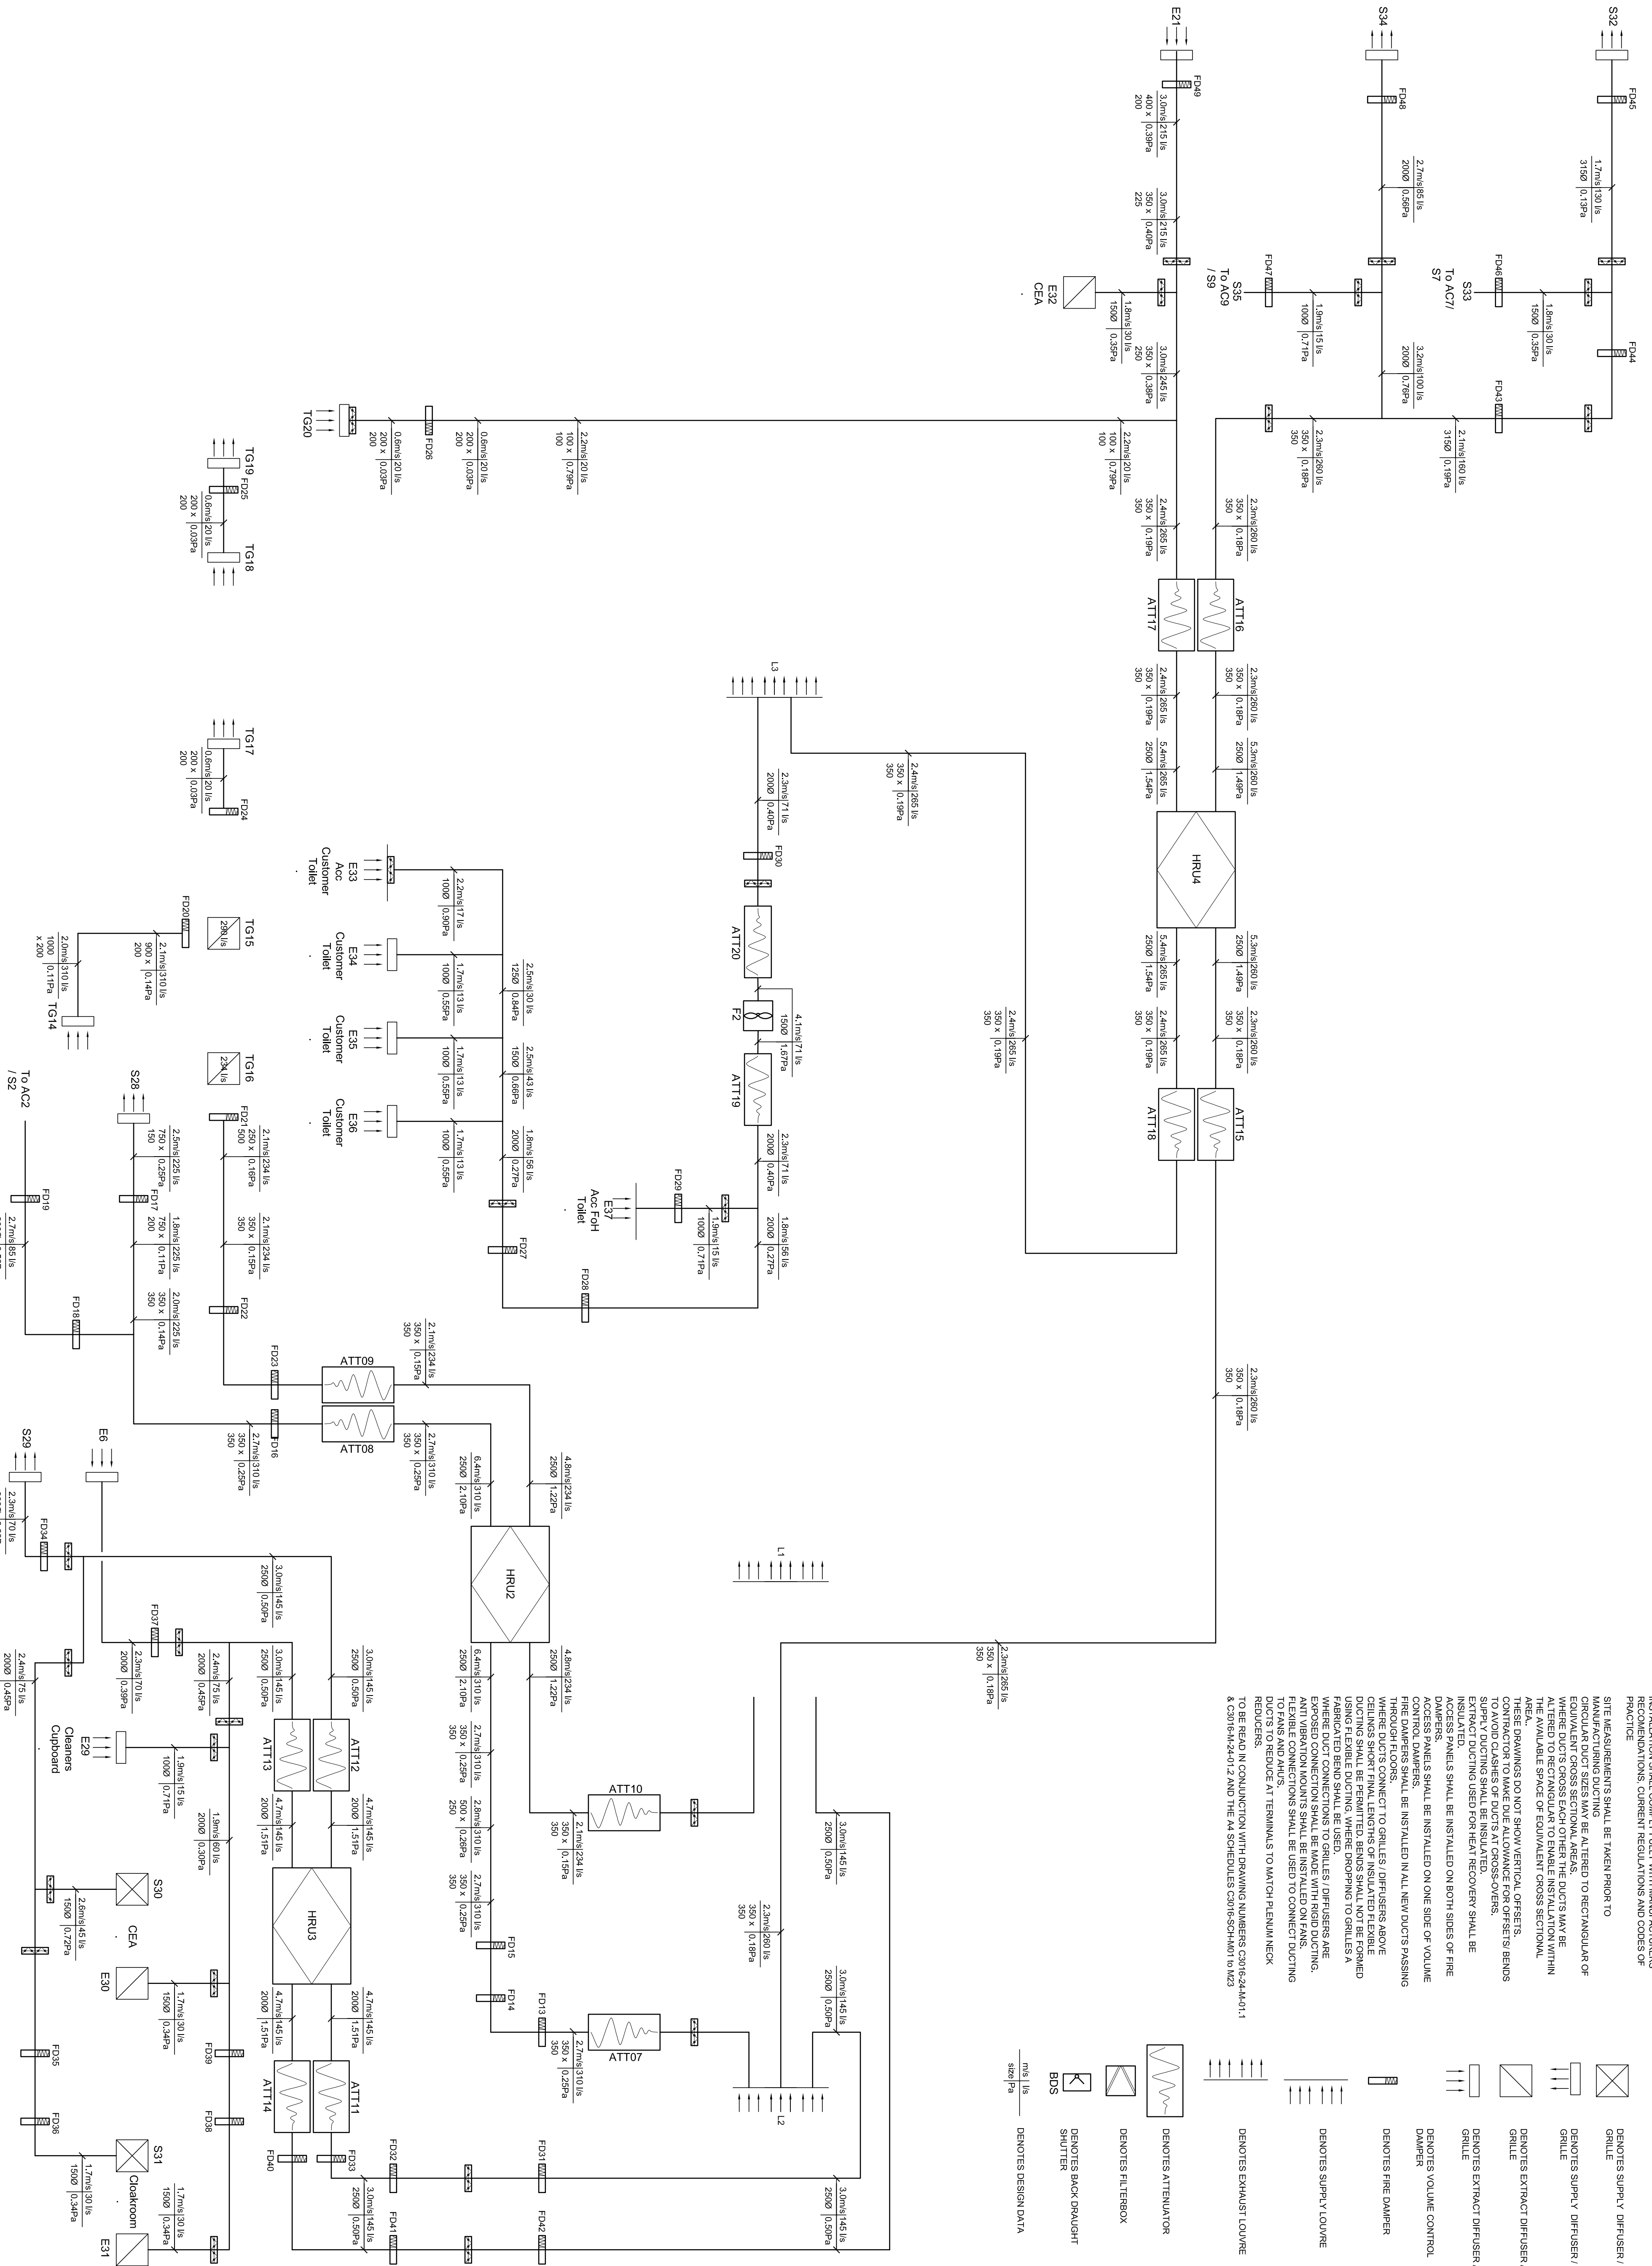

Rev	Date	Description	By	Chk
1	29/08/24	Final Issue	MT	-

FOR APPROVAL	
Status	

Oak Electrical
BUILDING SERVICES ENGINEERS
Warner Court, Blue Ridge Park, Glasshoughton
(M62 - J32) Castleford, West Yorkshire
Telephone (01977) 55 55 52 Fax (01977) 55 52 46
© CASTLEFORD OBRINGHAM
www.oak-electrical.com info@oak-electrical.com

Client
Watchers of Switzerland Group
2 Eiland Road
Braunstone
Leicester, LE3 1TT

Project
Midspin & Webb
17-21 St Ann's Square
Manchester
M2 7PW

Drawing Title
MECHANICAL SERVICES
Ventilation Schematic
(Right Side of Lift)

Drawn No	Scale	Date	Engineer	Checked
C3016 - 24 - MS - 01.2	MTS @ A1	Aug 2024	MT	BP