


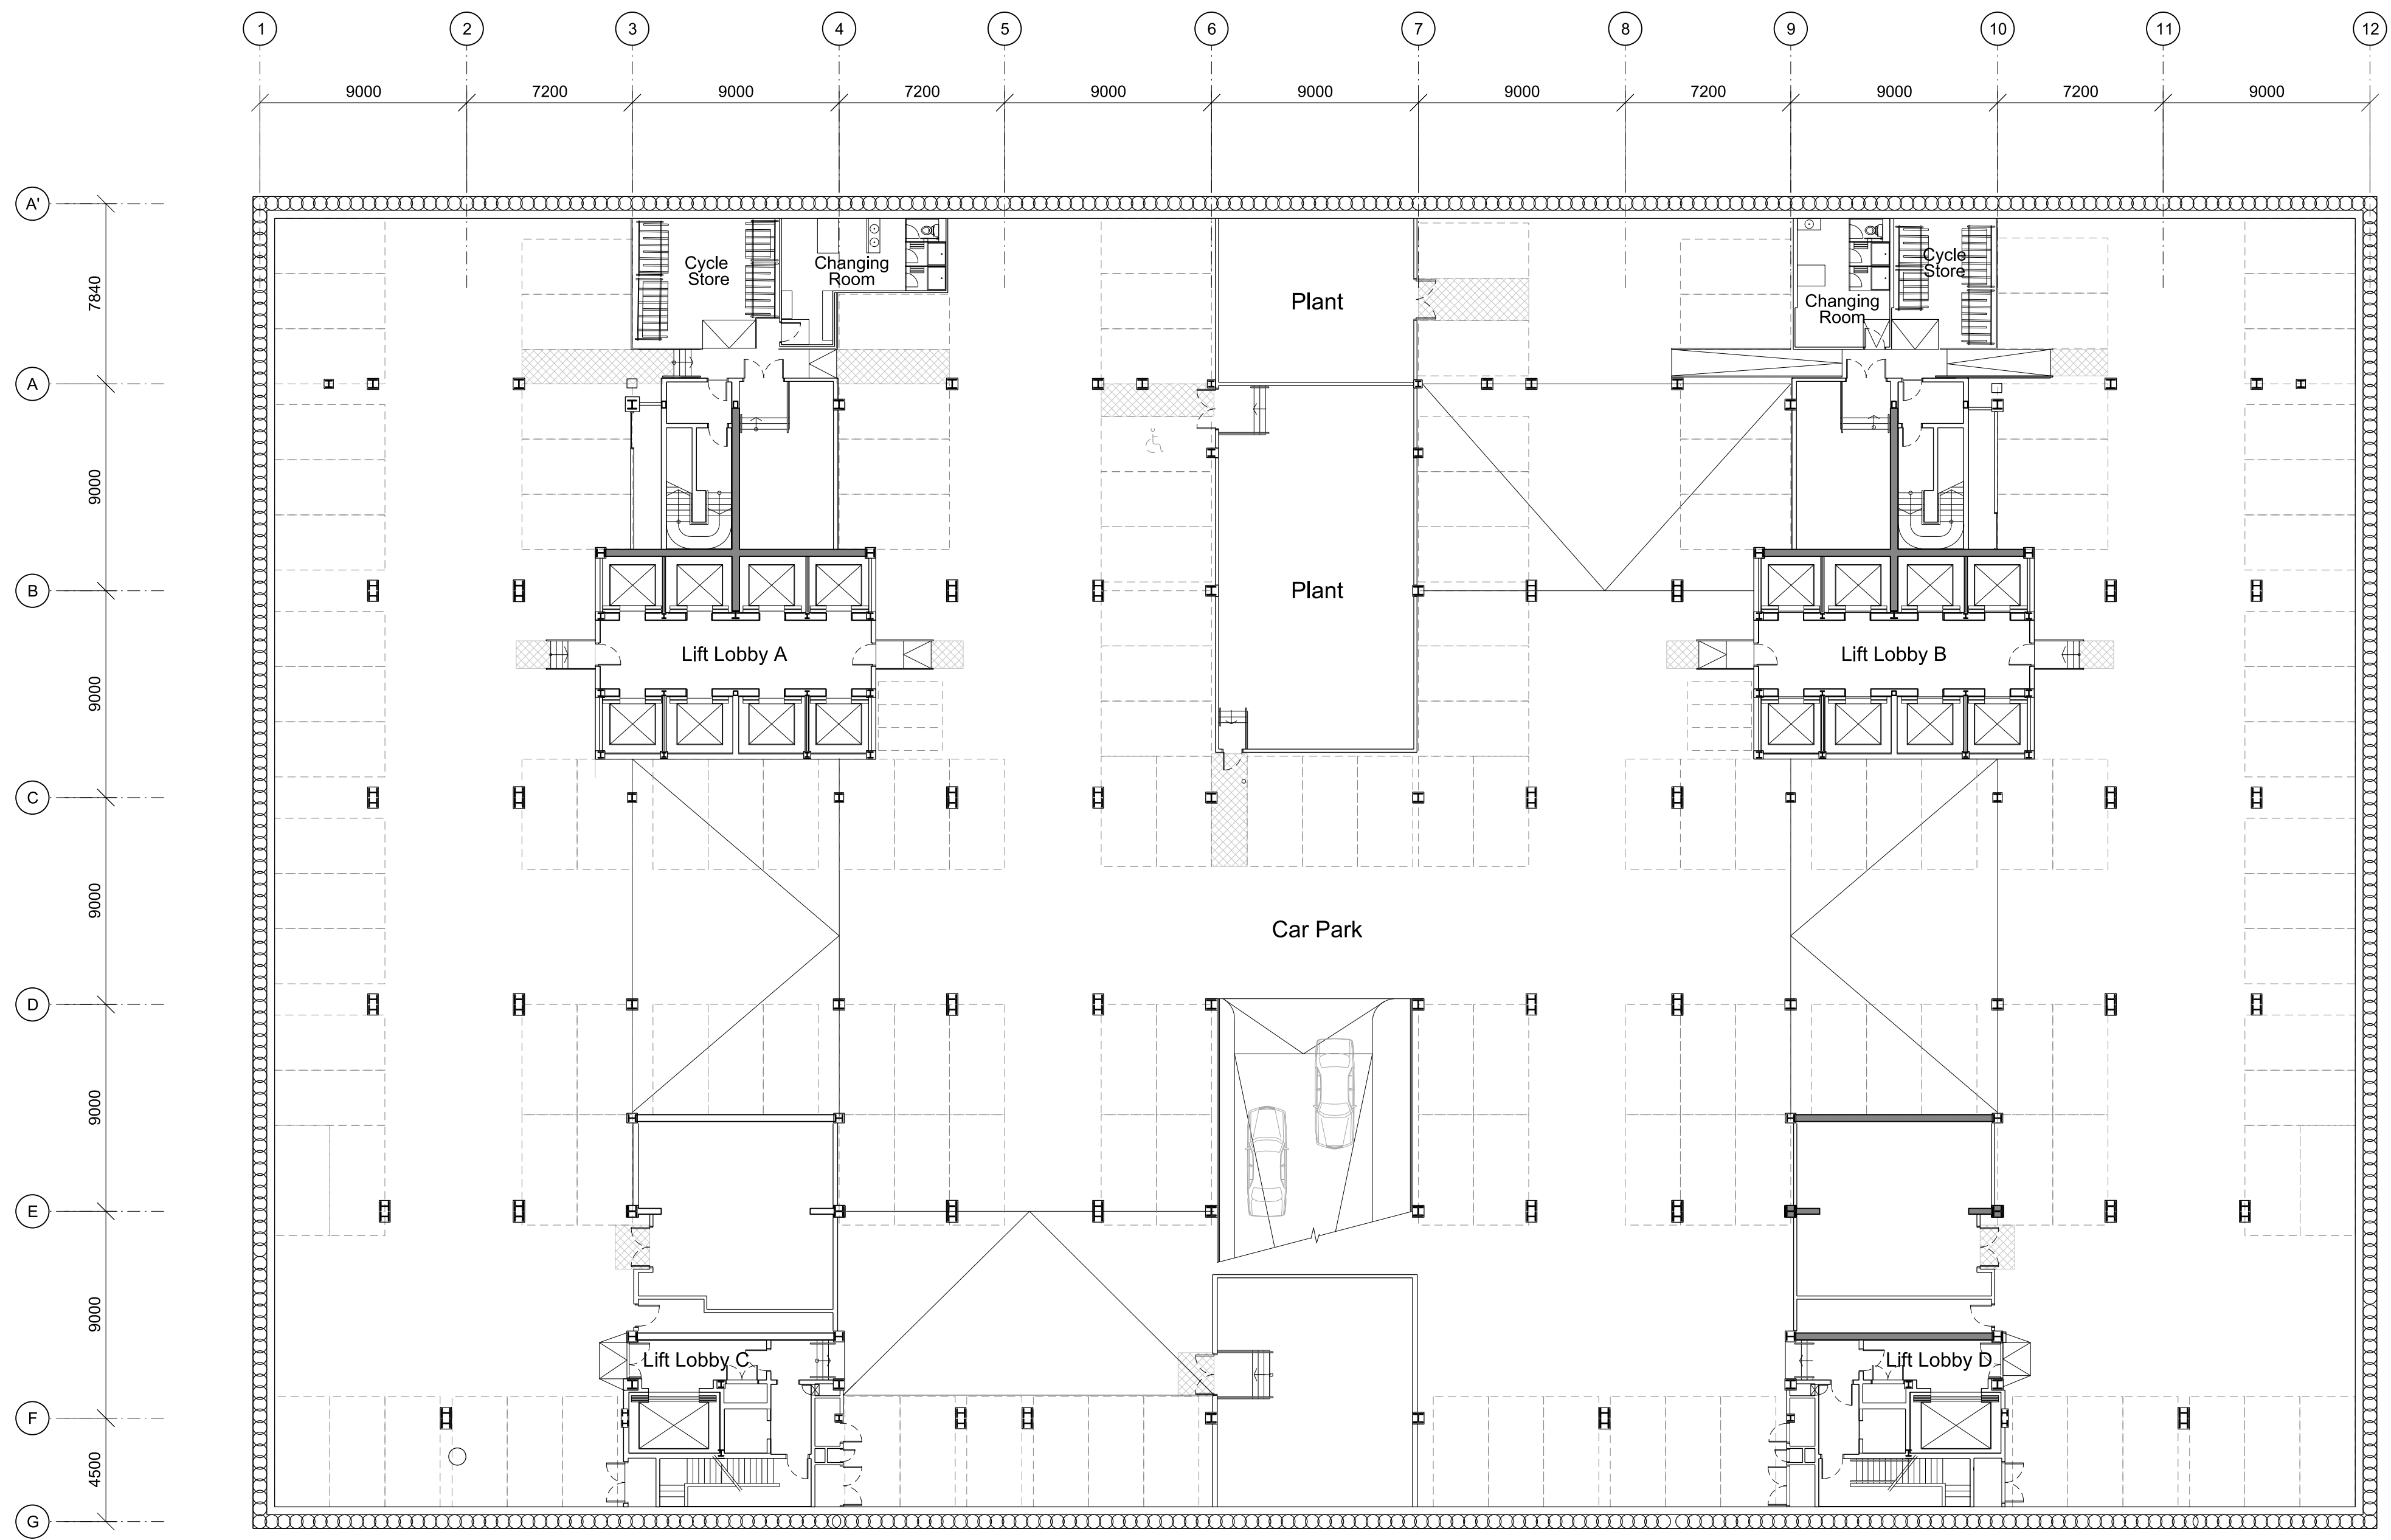

This drawing is copyright
Do not scale off dimensions.
All dimensions to be checked on
site by contractor.
Contractor to report any
dimensional discrepancies,
errors or omissions prior to
commencing on site.

NOTE:

NORTH

Rev	Date	Description
P01	30-09-2024	Planning Submission

Project Title
**ONE HARDMAN BOULEVARD
MANCHESTER**

Status
PLANNING

Drawing Title
**General Arrangement Plan
Existing Plan
Basement Level**

Job No 10509	Scale 1:200 @ A1	Date
------------------------	----------------------------	------

Drawing No 10509-SHA-ZZ-A-B5D3-G200-XP-B1-001	Revision P01
---	------------------------

simpsonhaugh

MANCHESTER
Riverside, 4 Commercial St
Manchester M15 4RQ
+44 (0)161 835 2345
www.simpsonhaugh.com

LONDON
5-8 Roberts Place
London EC1R 9BB
+44 (0)20 7549 4000
mail@simpsonhaugh.com