



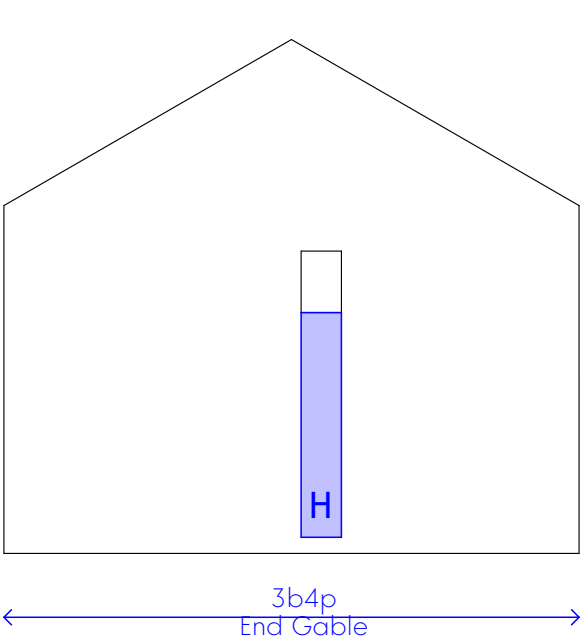

This drawing is the property of GWP Architecture. Copyright is reserved by them and the drawing is issued on the condition that it is not copied, reproduced, retained, or disclosed to any unauthorised person, either wholly or in part, without the consent in writing of GWP Architecture.
All drawings and specifications should be read in conjunction with the project contract. Any plan, any possible conflict should be presented to the planning authority.
All work to be carried out in accordance with current Building Regulations. Contractors must verify all dimensions at the job before commencing any work or making this drawing.
Written dimensions should be taken.
Do not scale off drawing.
Do not take digital dimensions from this drawing.
Any discrepancies to be reported to the Architect.

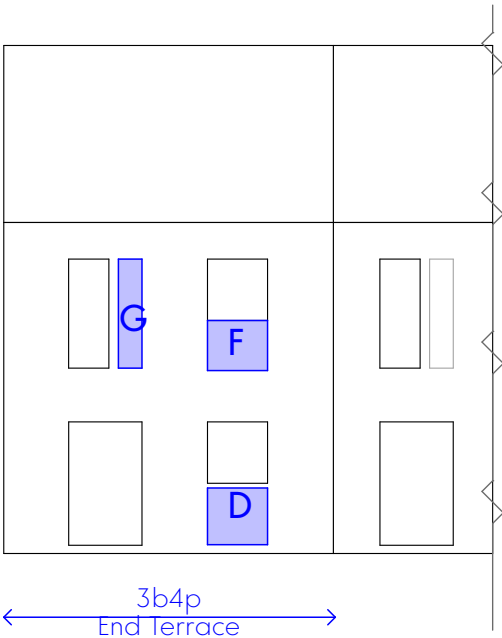


Drawing relevant for Unit 12 (Handed)

Key:

- 1 Cut brick
- 2 Projecting bricks detailing*
- 4 Cut Projecting bricks detailing*
- 5 Staggered soldier bricks detailing*
- 6 Cut staggered soldier bricks detailing*

For feature brick location and setting out refer to: (20)00118, (20)0021
* All main, projecting and set back bricks to be Blockley lakeland mixture.

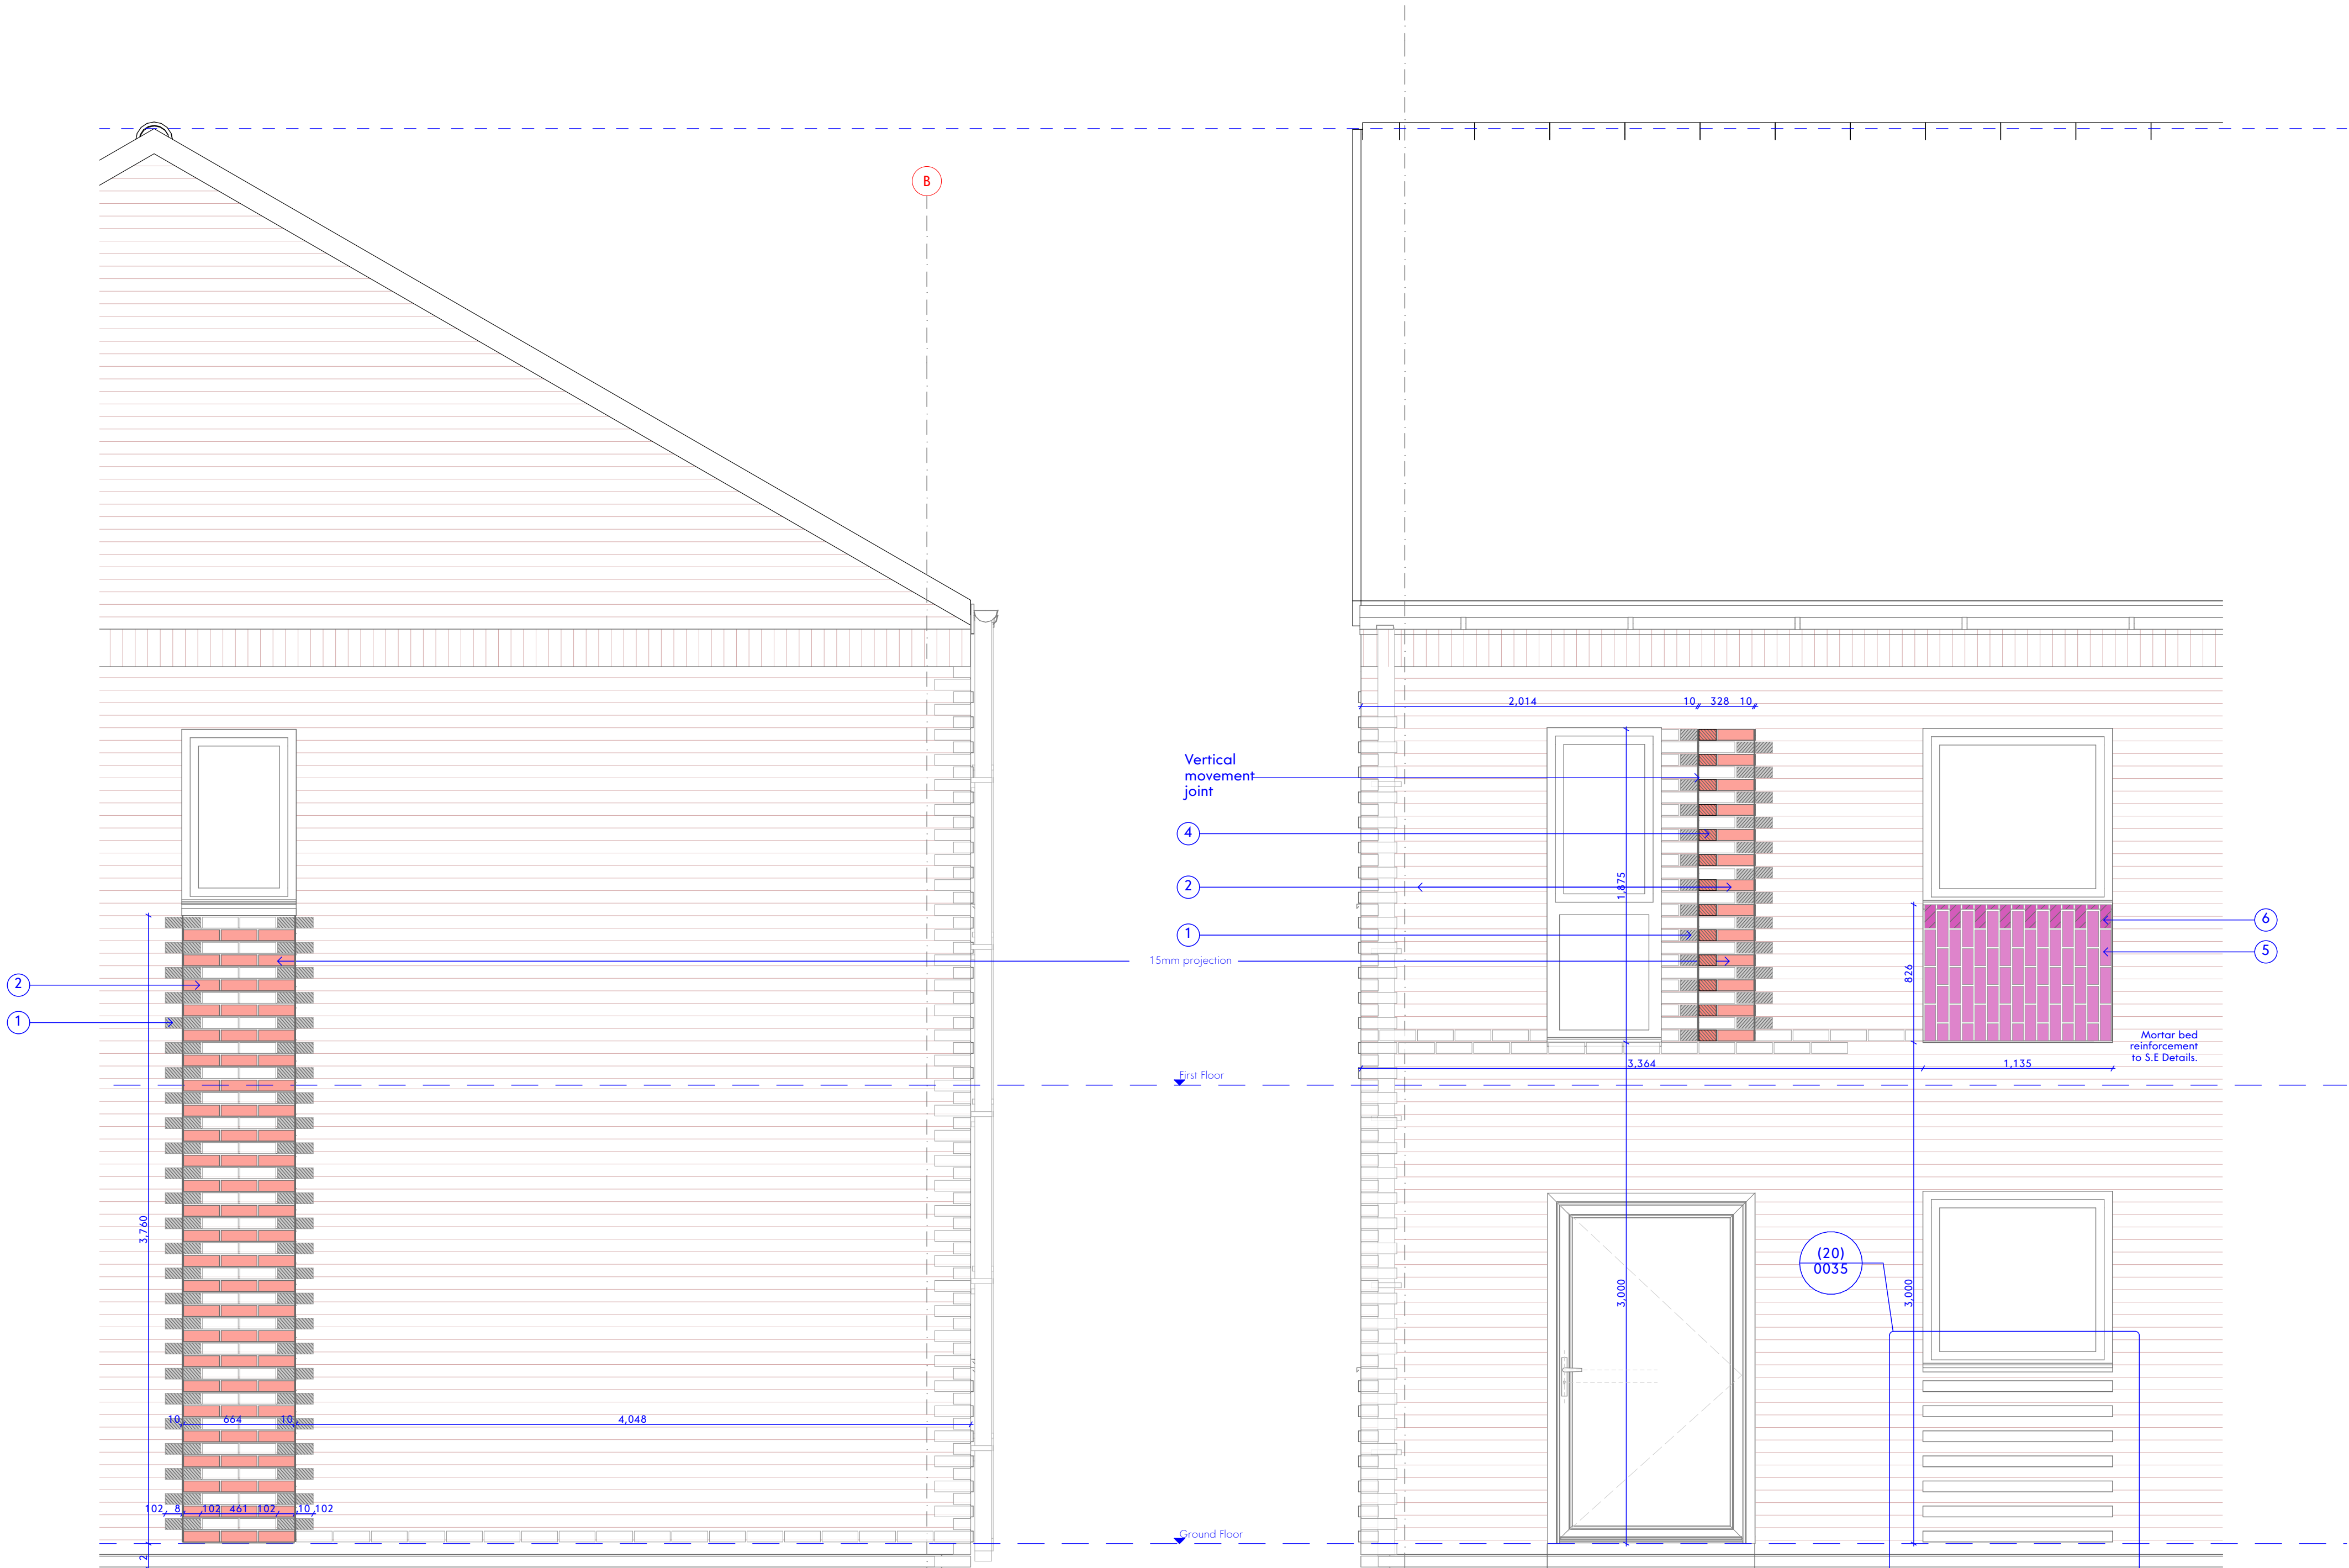

P02	04.12.24	Revised to contractor comments	CT	DT
P01	08.11.24	First Issue	CT	DT
Rev	Date	Comment	Dr	Ch



CHARTERED ARCHITECTS
INTERIOR DESIGNERS
SPACE PLANNERS
PROJECT MANAGERS
LANDSCAPE ARCHITECTS

Brackley House, Ludgate Lane, Leeds LS6 1PQ
+44(0)113 268 6044 (M) +44(0)113 268 1859 (F)
architectural@gwp-arch.com | www.gwp-arch.com

GWPA Ref

(515)2421

Job Title

Princedom Street

Client



Brick Detail Panel 3b4p 2 of 2

Name	(515)2421-GWP-ZZ-ZZ-D-A-(20)-0036
Scale	1:25@A1
Revision	P02
Drawn/Checked	CT / RT
First Issue	08.11.24
Drawing Status	A4 - Construction

BIMcloud - NewBIMServer - BIMcloud Basic for Archicad 26/Princedom Street - (515)2421-GWP-P01-Rev.002-4-R02