






Proposed Front
1 : 100

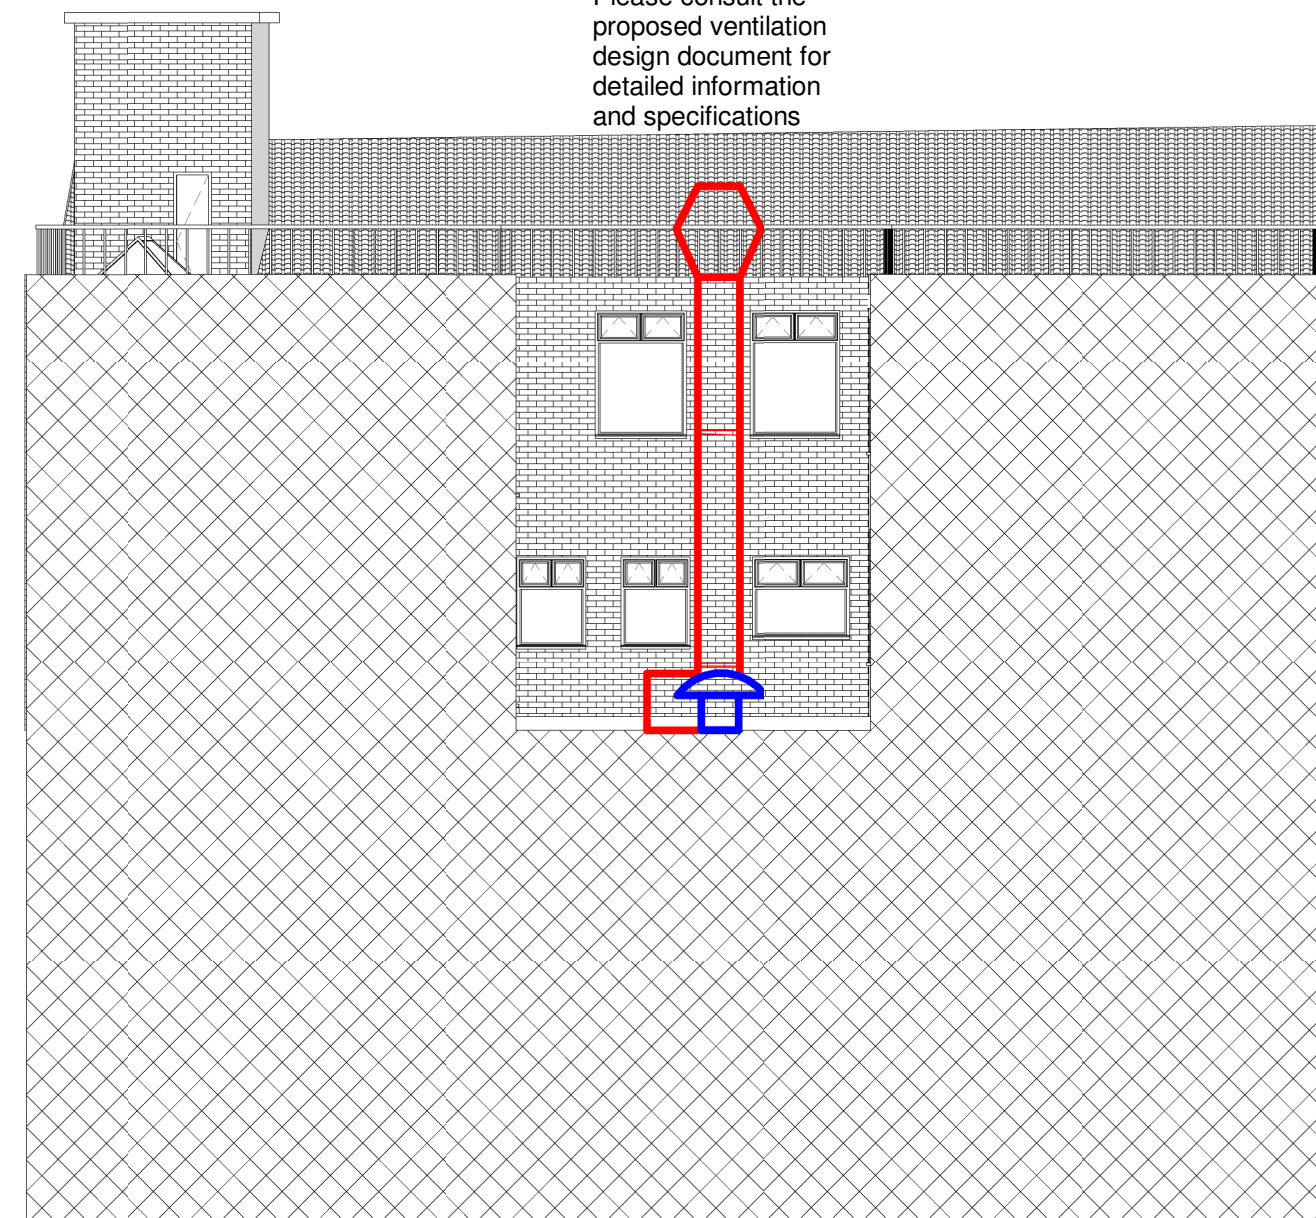


Proposed Rear
1 : 100

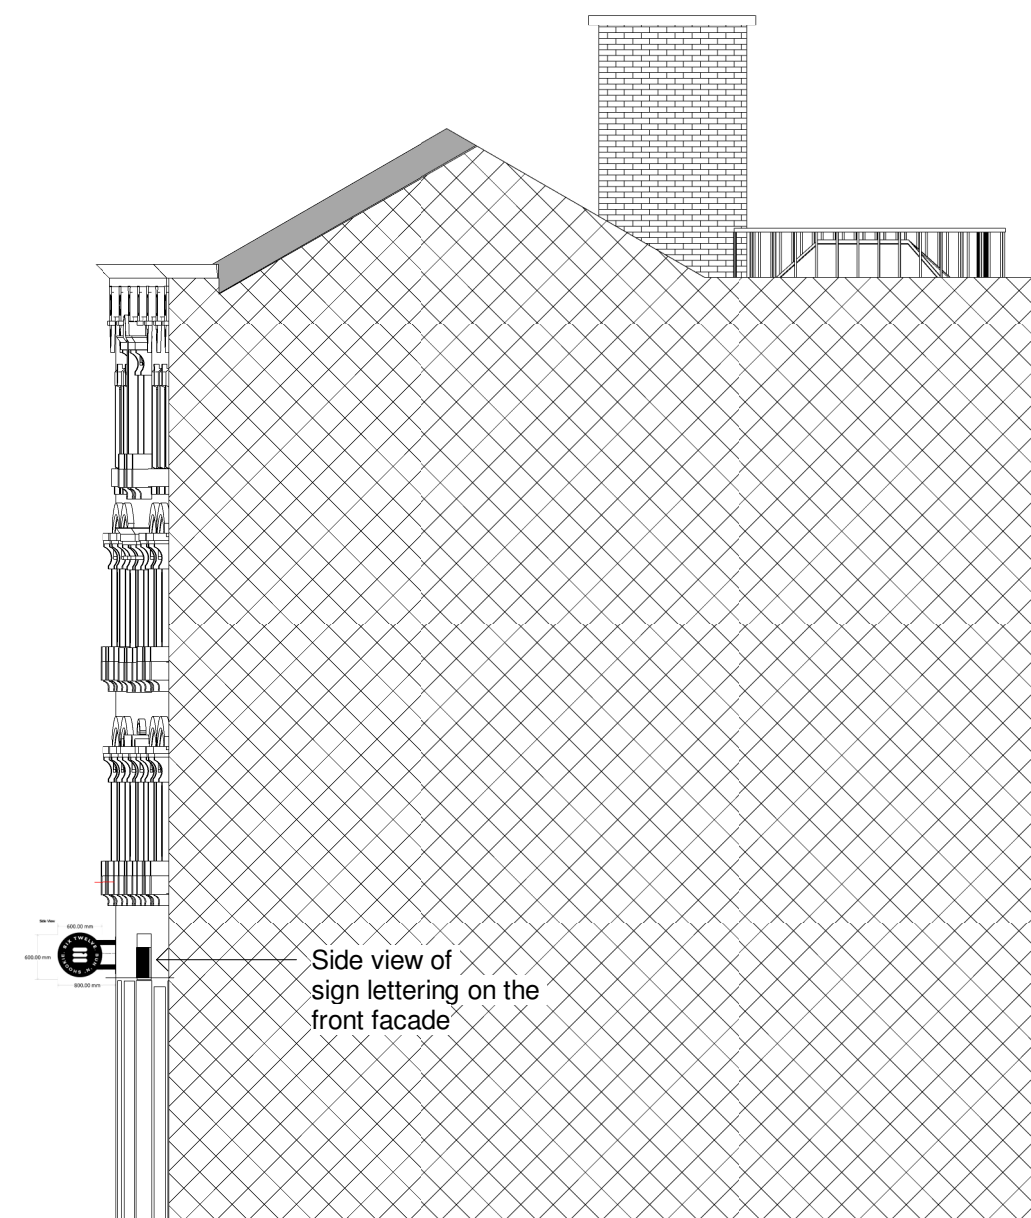


Proposed Side
1 : 100

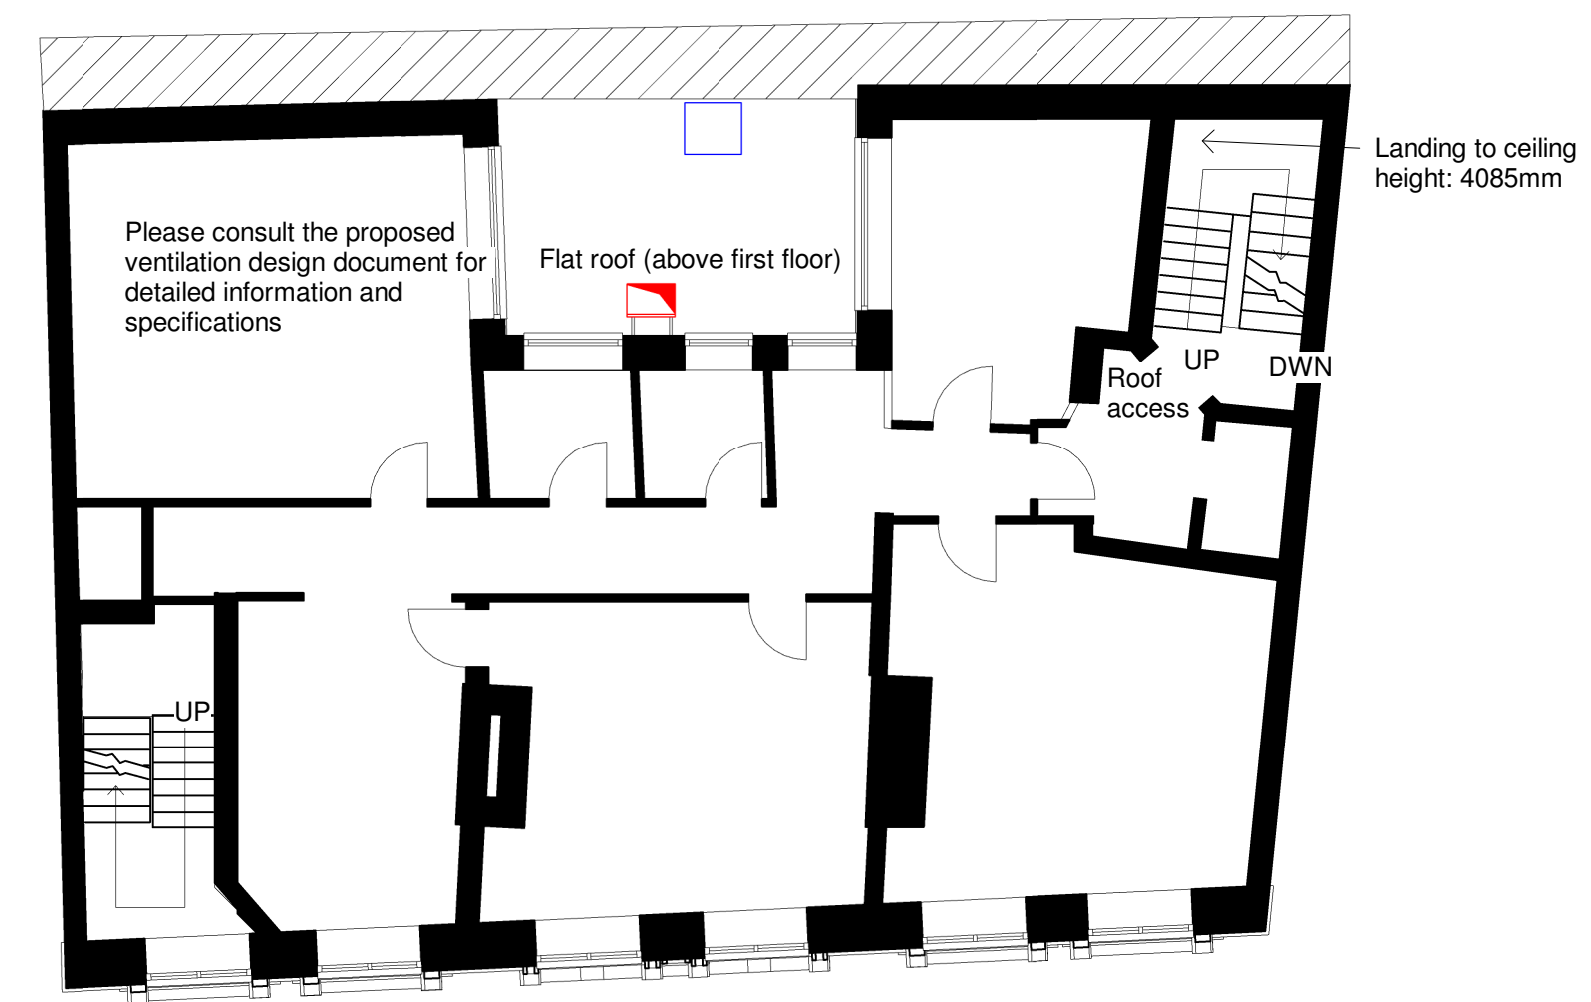

Proposed Second Floor
1 : 100

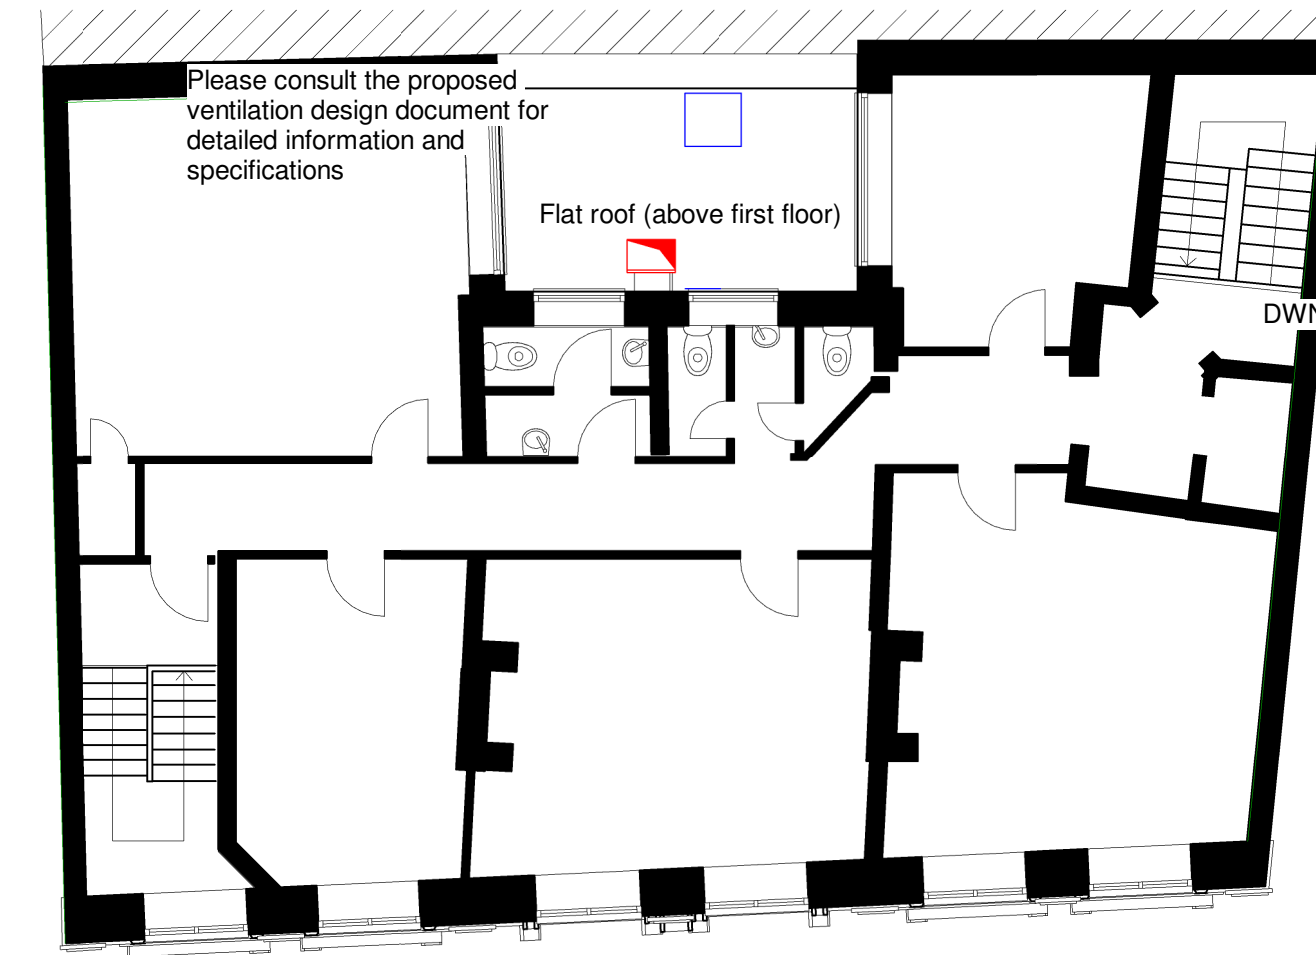

Proposed Third Floor
1 : 100

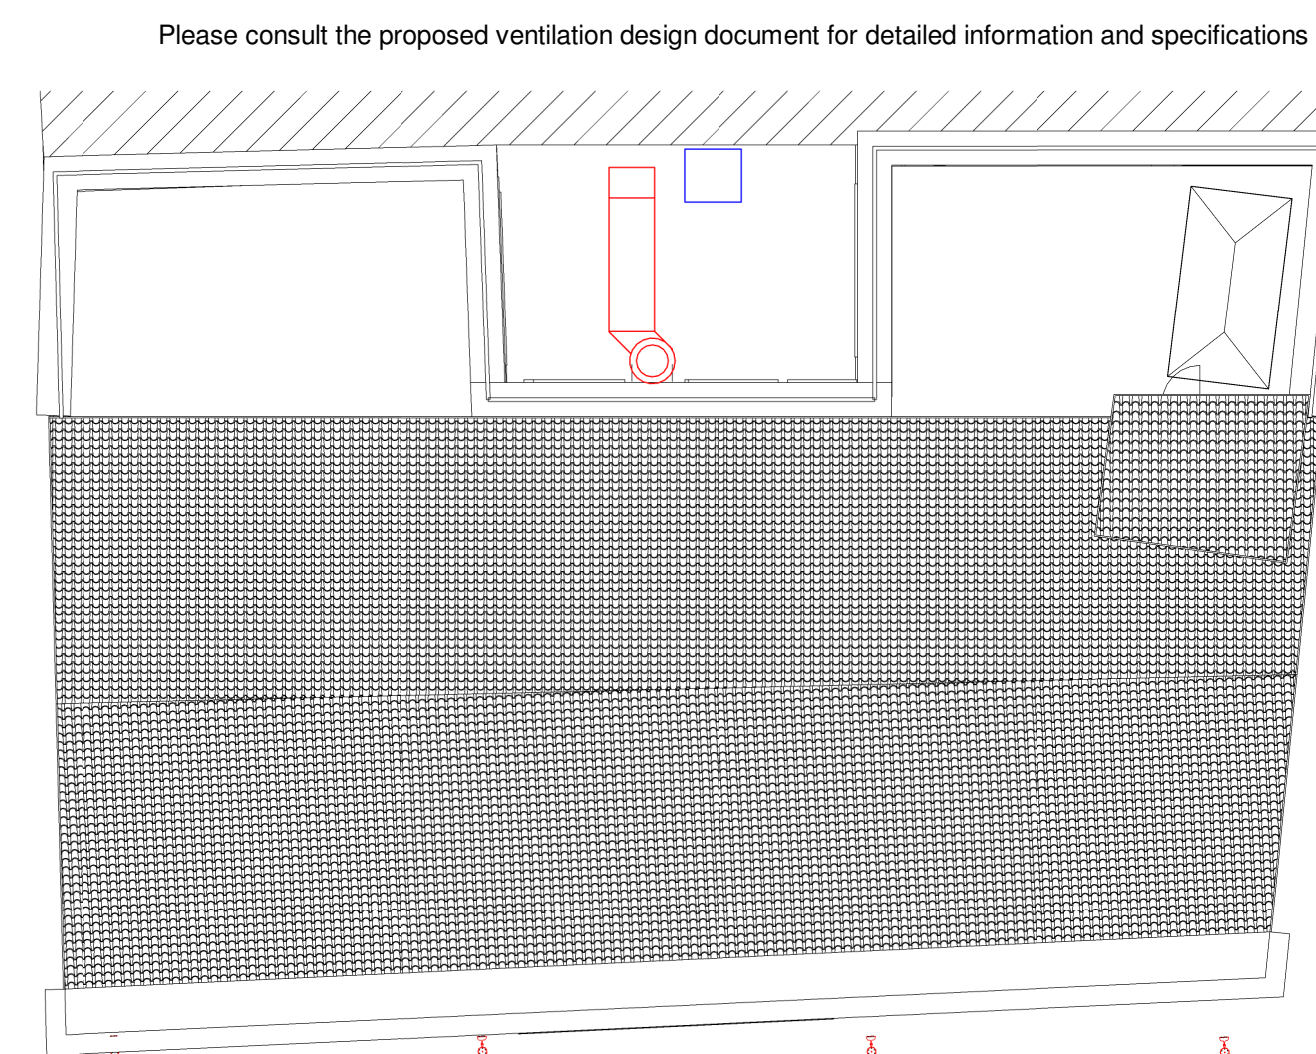

Proposed Roof
1 : 100

Scale: @ A1.
Do NOT scale from this drawing.
If in doubt, ask.
Dimensions must be checked by contractor before work is commenced.

This drawing remains the property of Belal Rashid Technical Architecture and should not be reproduced in full or in part without prior consent from Belal Rashid Technical Architecture.

Client:
ML5 Ltd

Project:
Alterations and other works

Project Address:
6-12 Fountain Street
Manchester
M2 2AA

Drawing Name: Proposed
Drawing Number: A102
Drawing Date: 20/11/24
Author: M.Tamzid. B.Rashid

BRTA
11 Queen Street
Oldham
Greater Manchester
OL1 1RD

Email: belal.rashid@brta.co.uk
Tel: 0161 241 9650

