

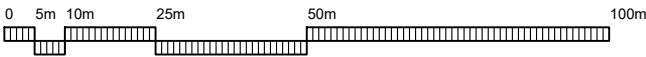
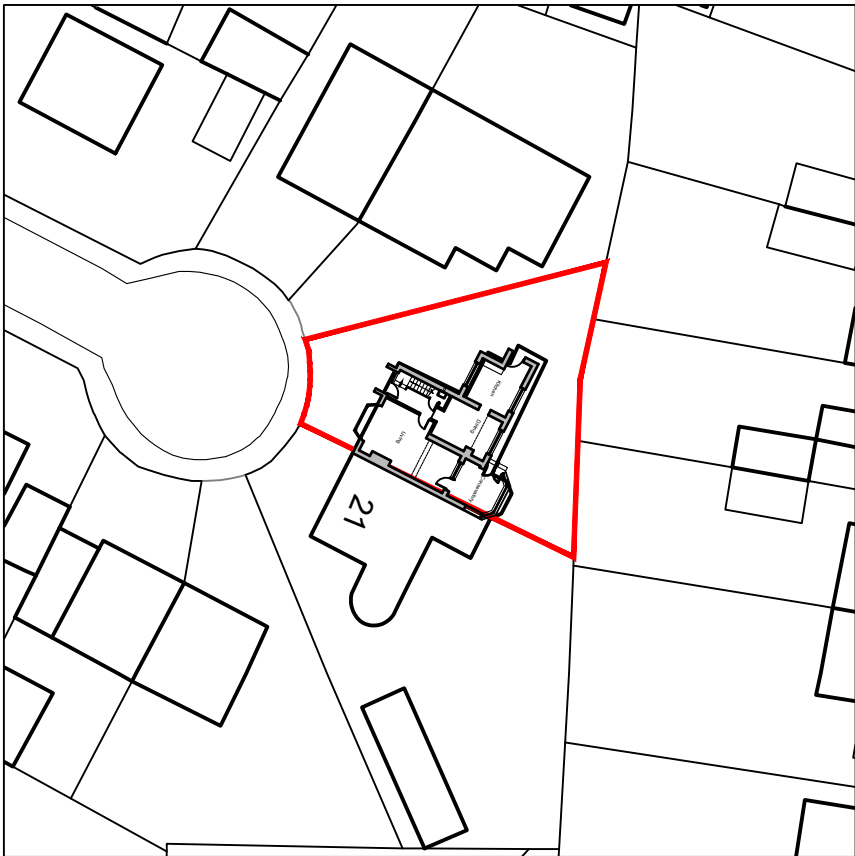



1:1250 Location Plan

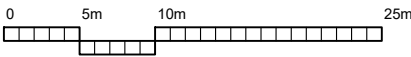


1:500 Site Plan Existing

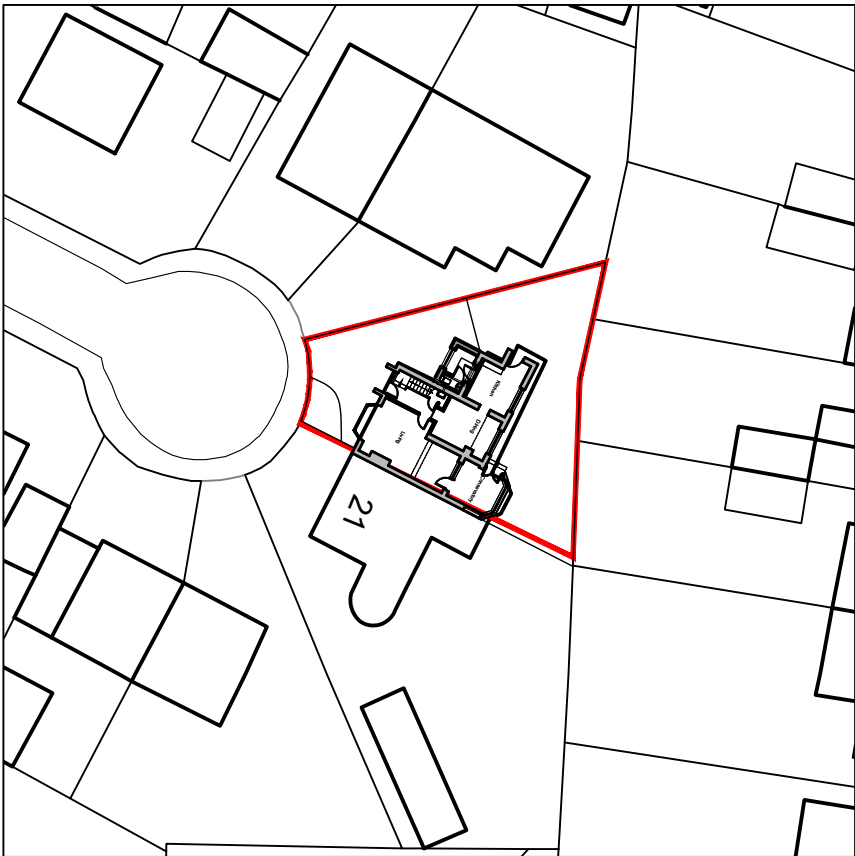


1:500 Site Plan Proposed

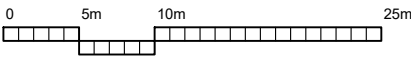

Ground Floor

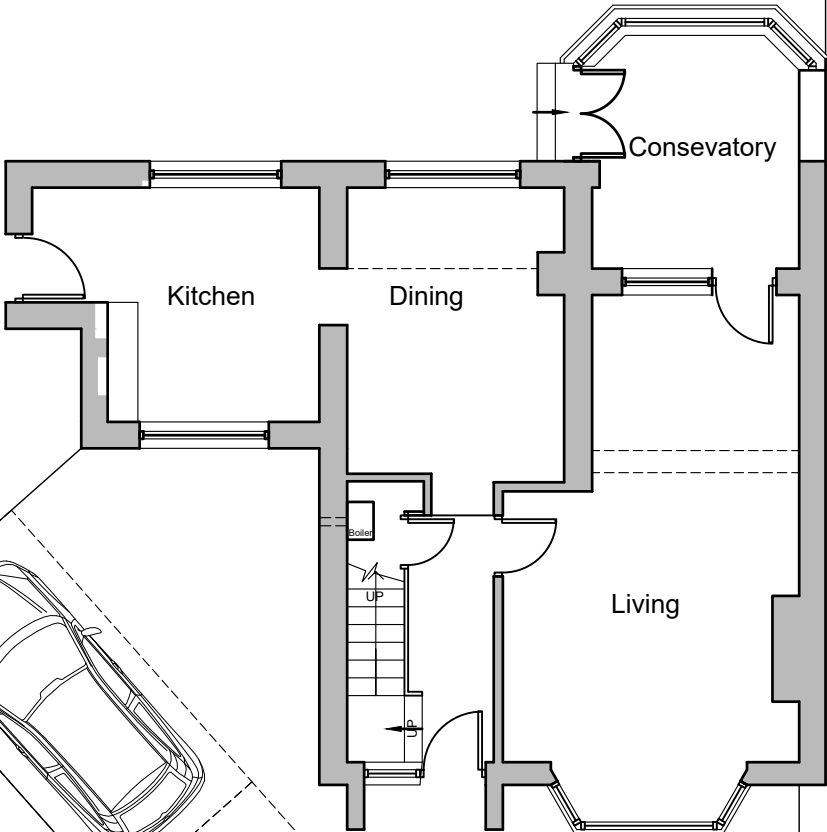

First Floor

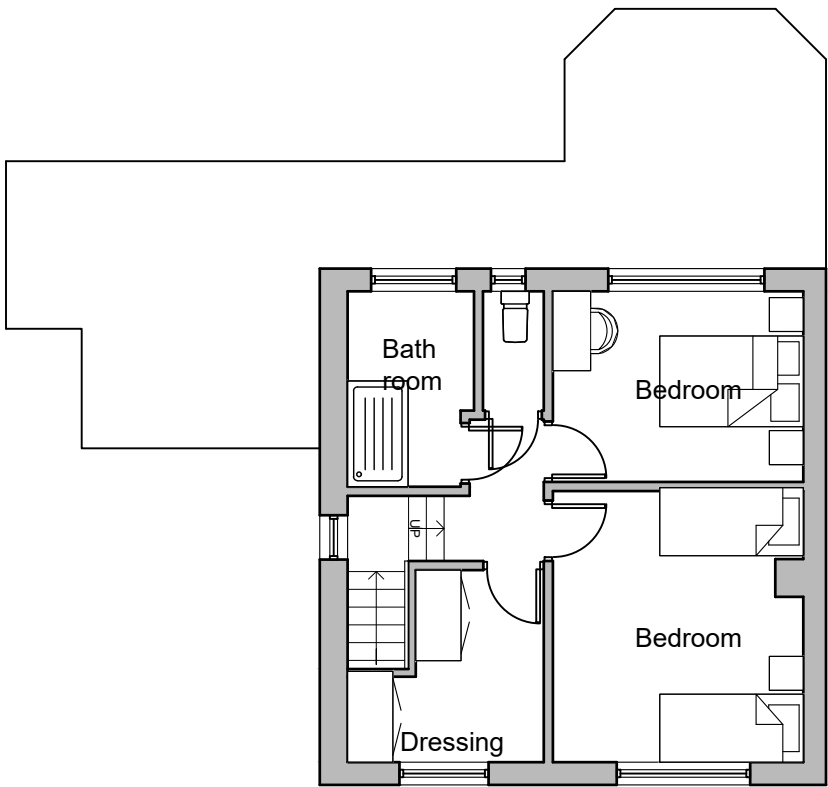




Front Elevation




Side Elevation

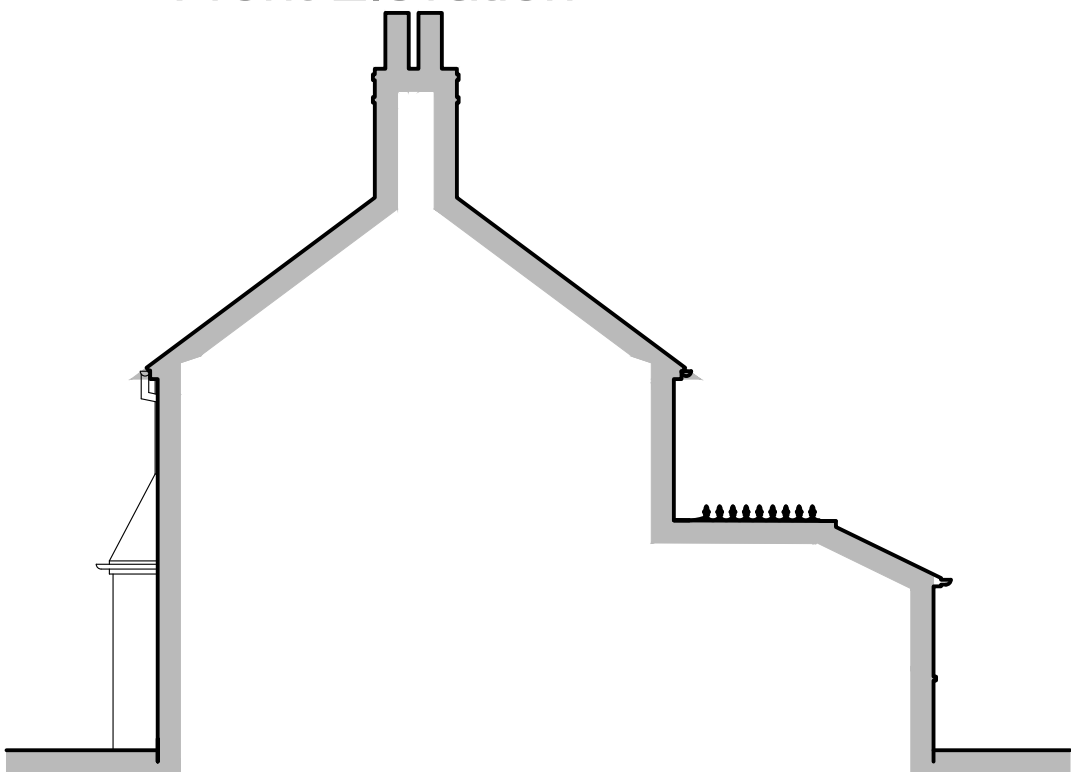


Side Elevation



Rear Elevation

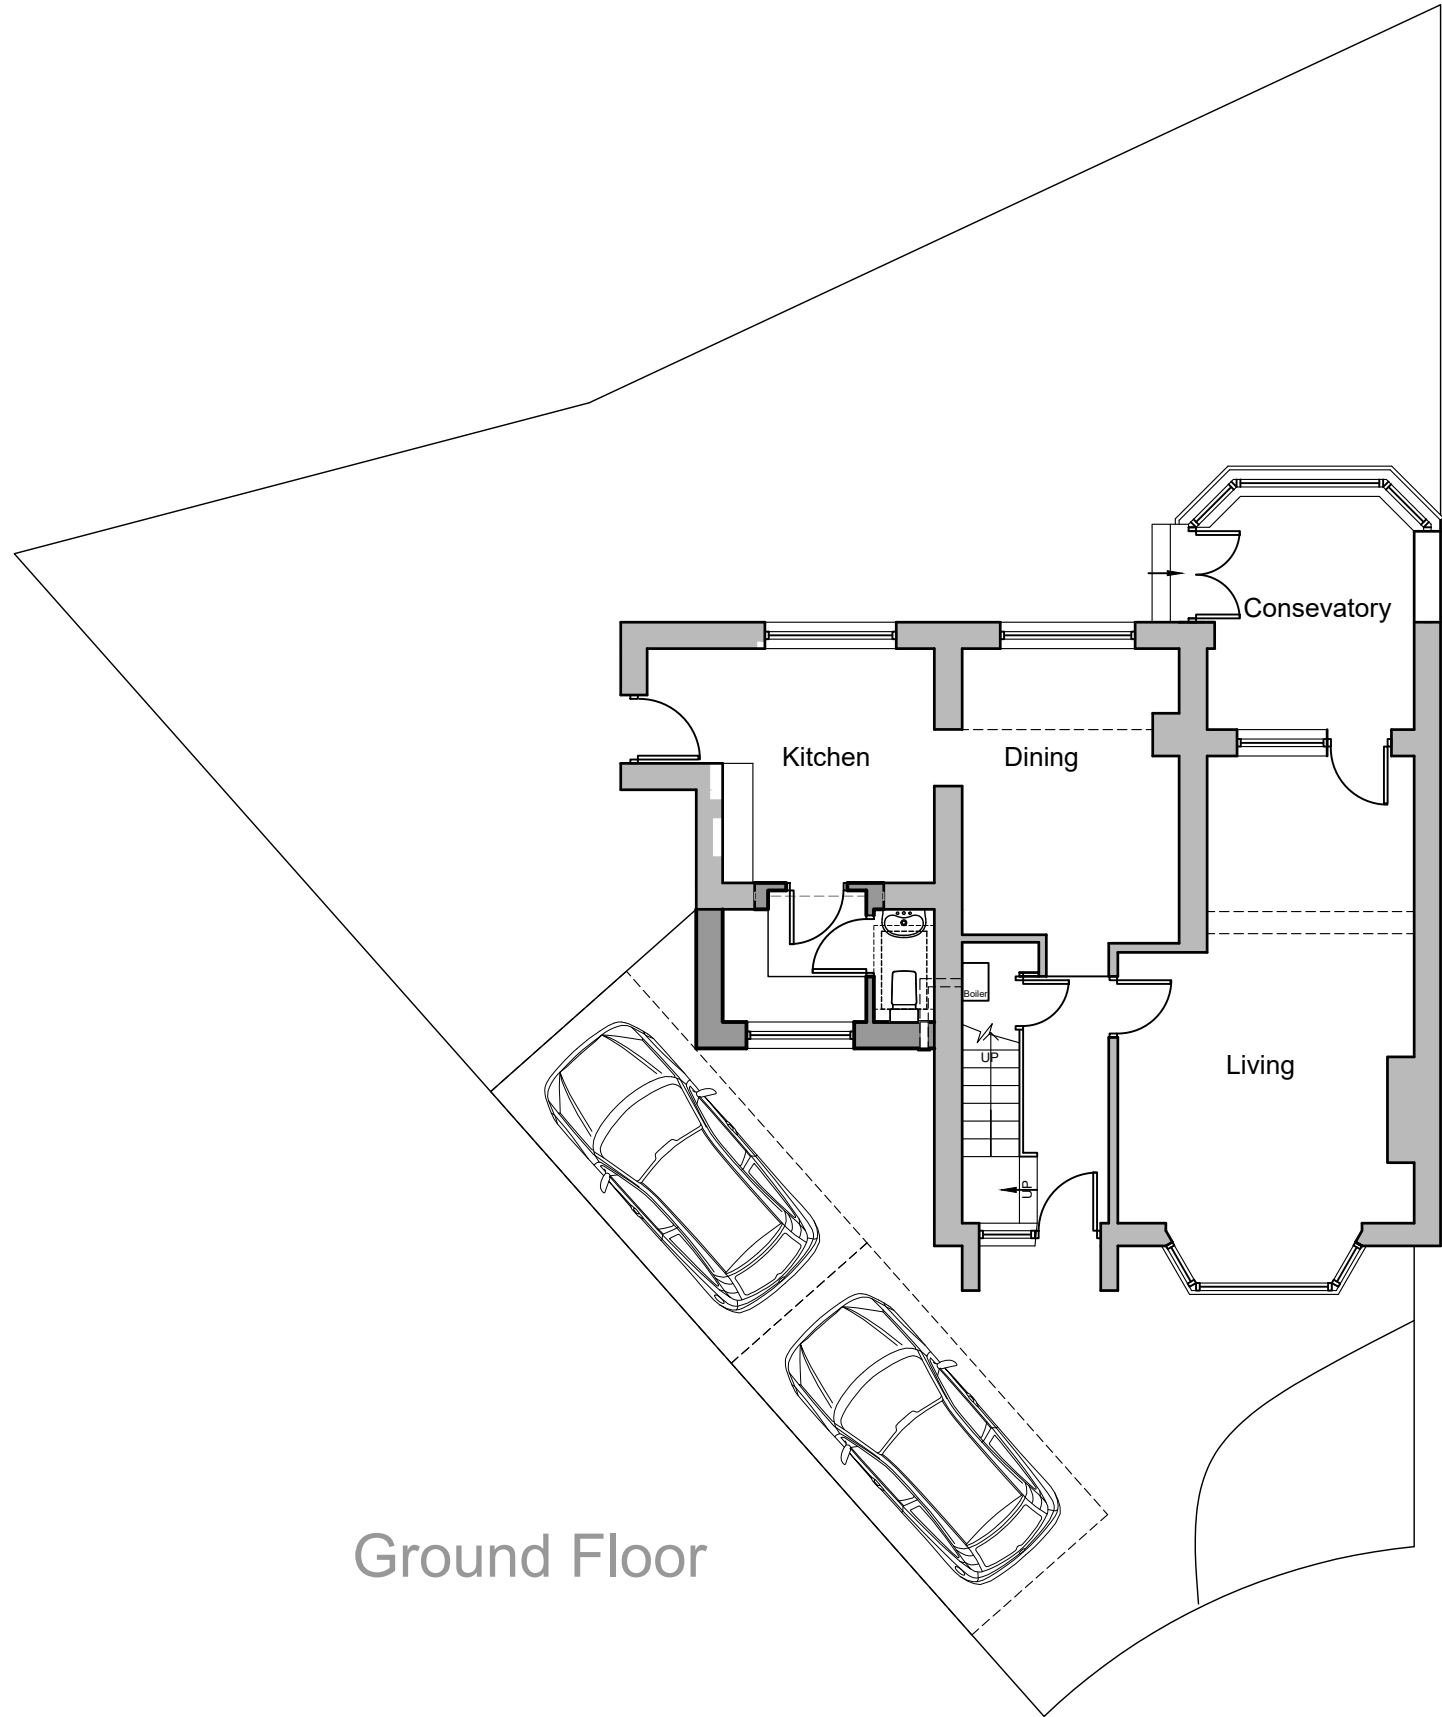

Ground Floor

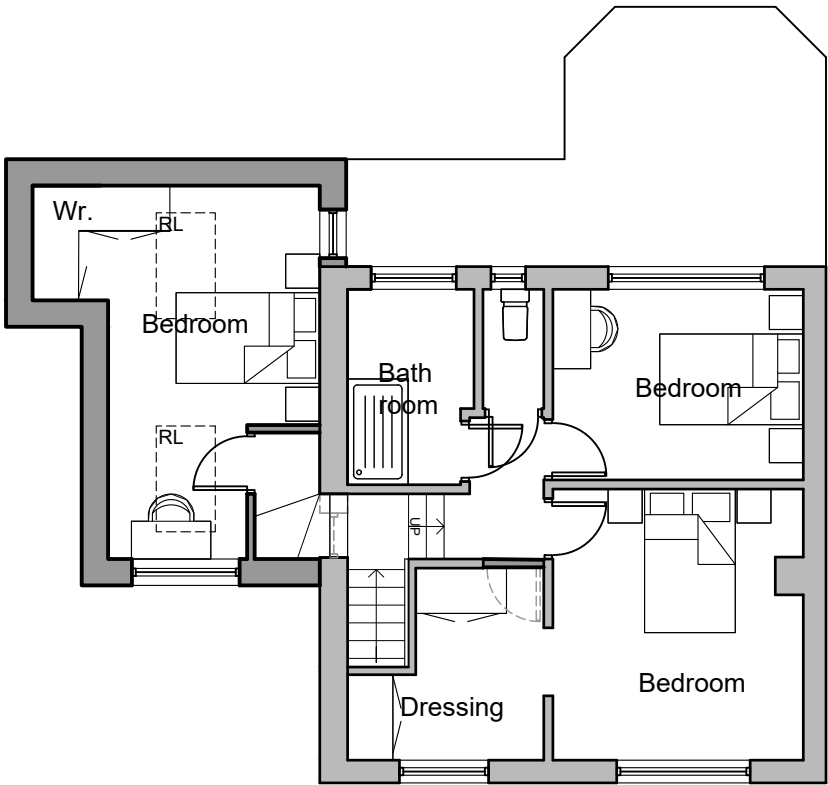


First Floor



Front Elevation



Side Elevation

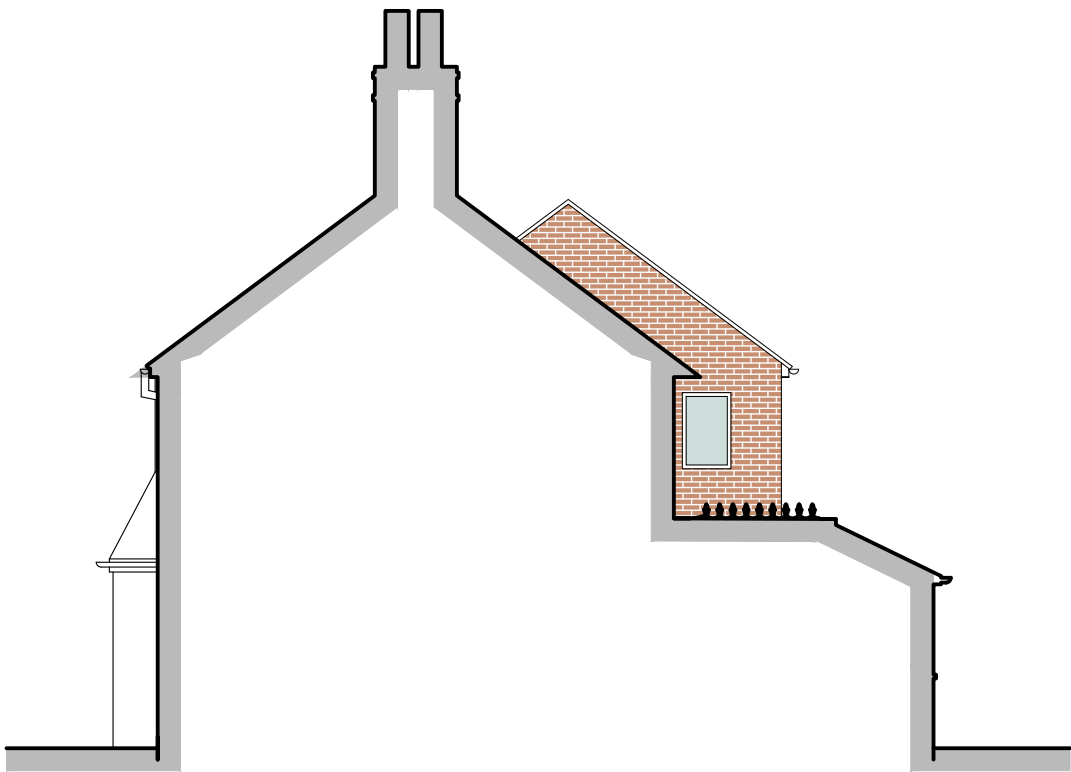

Side Elevation



Rear Elevation