


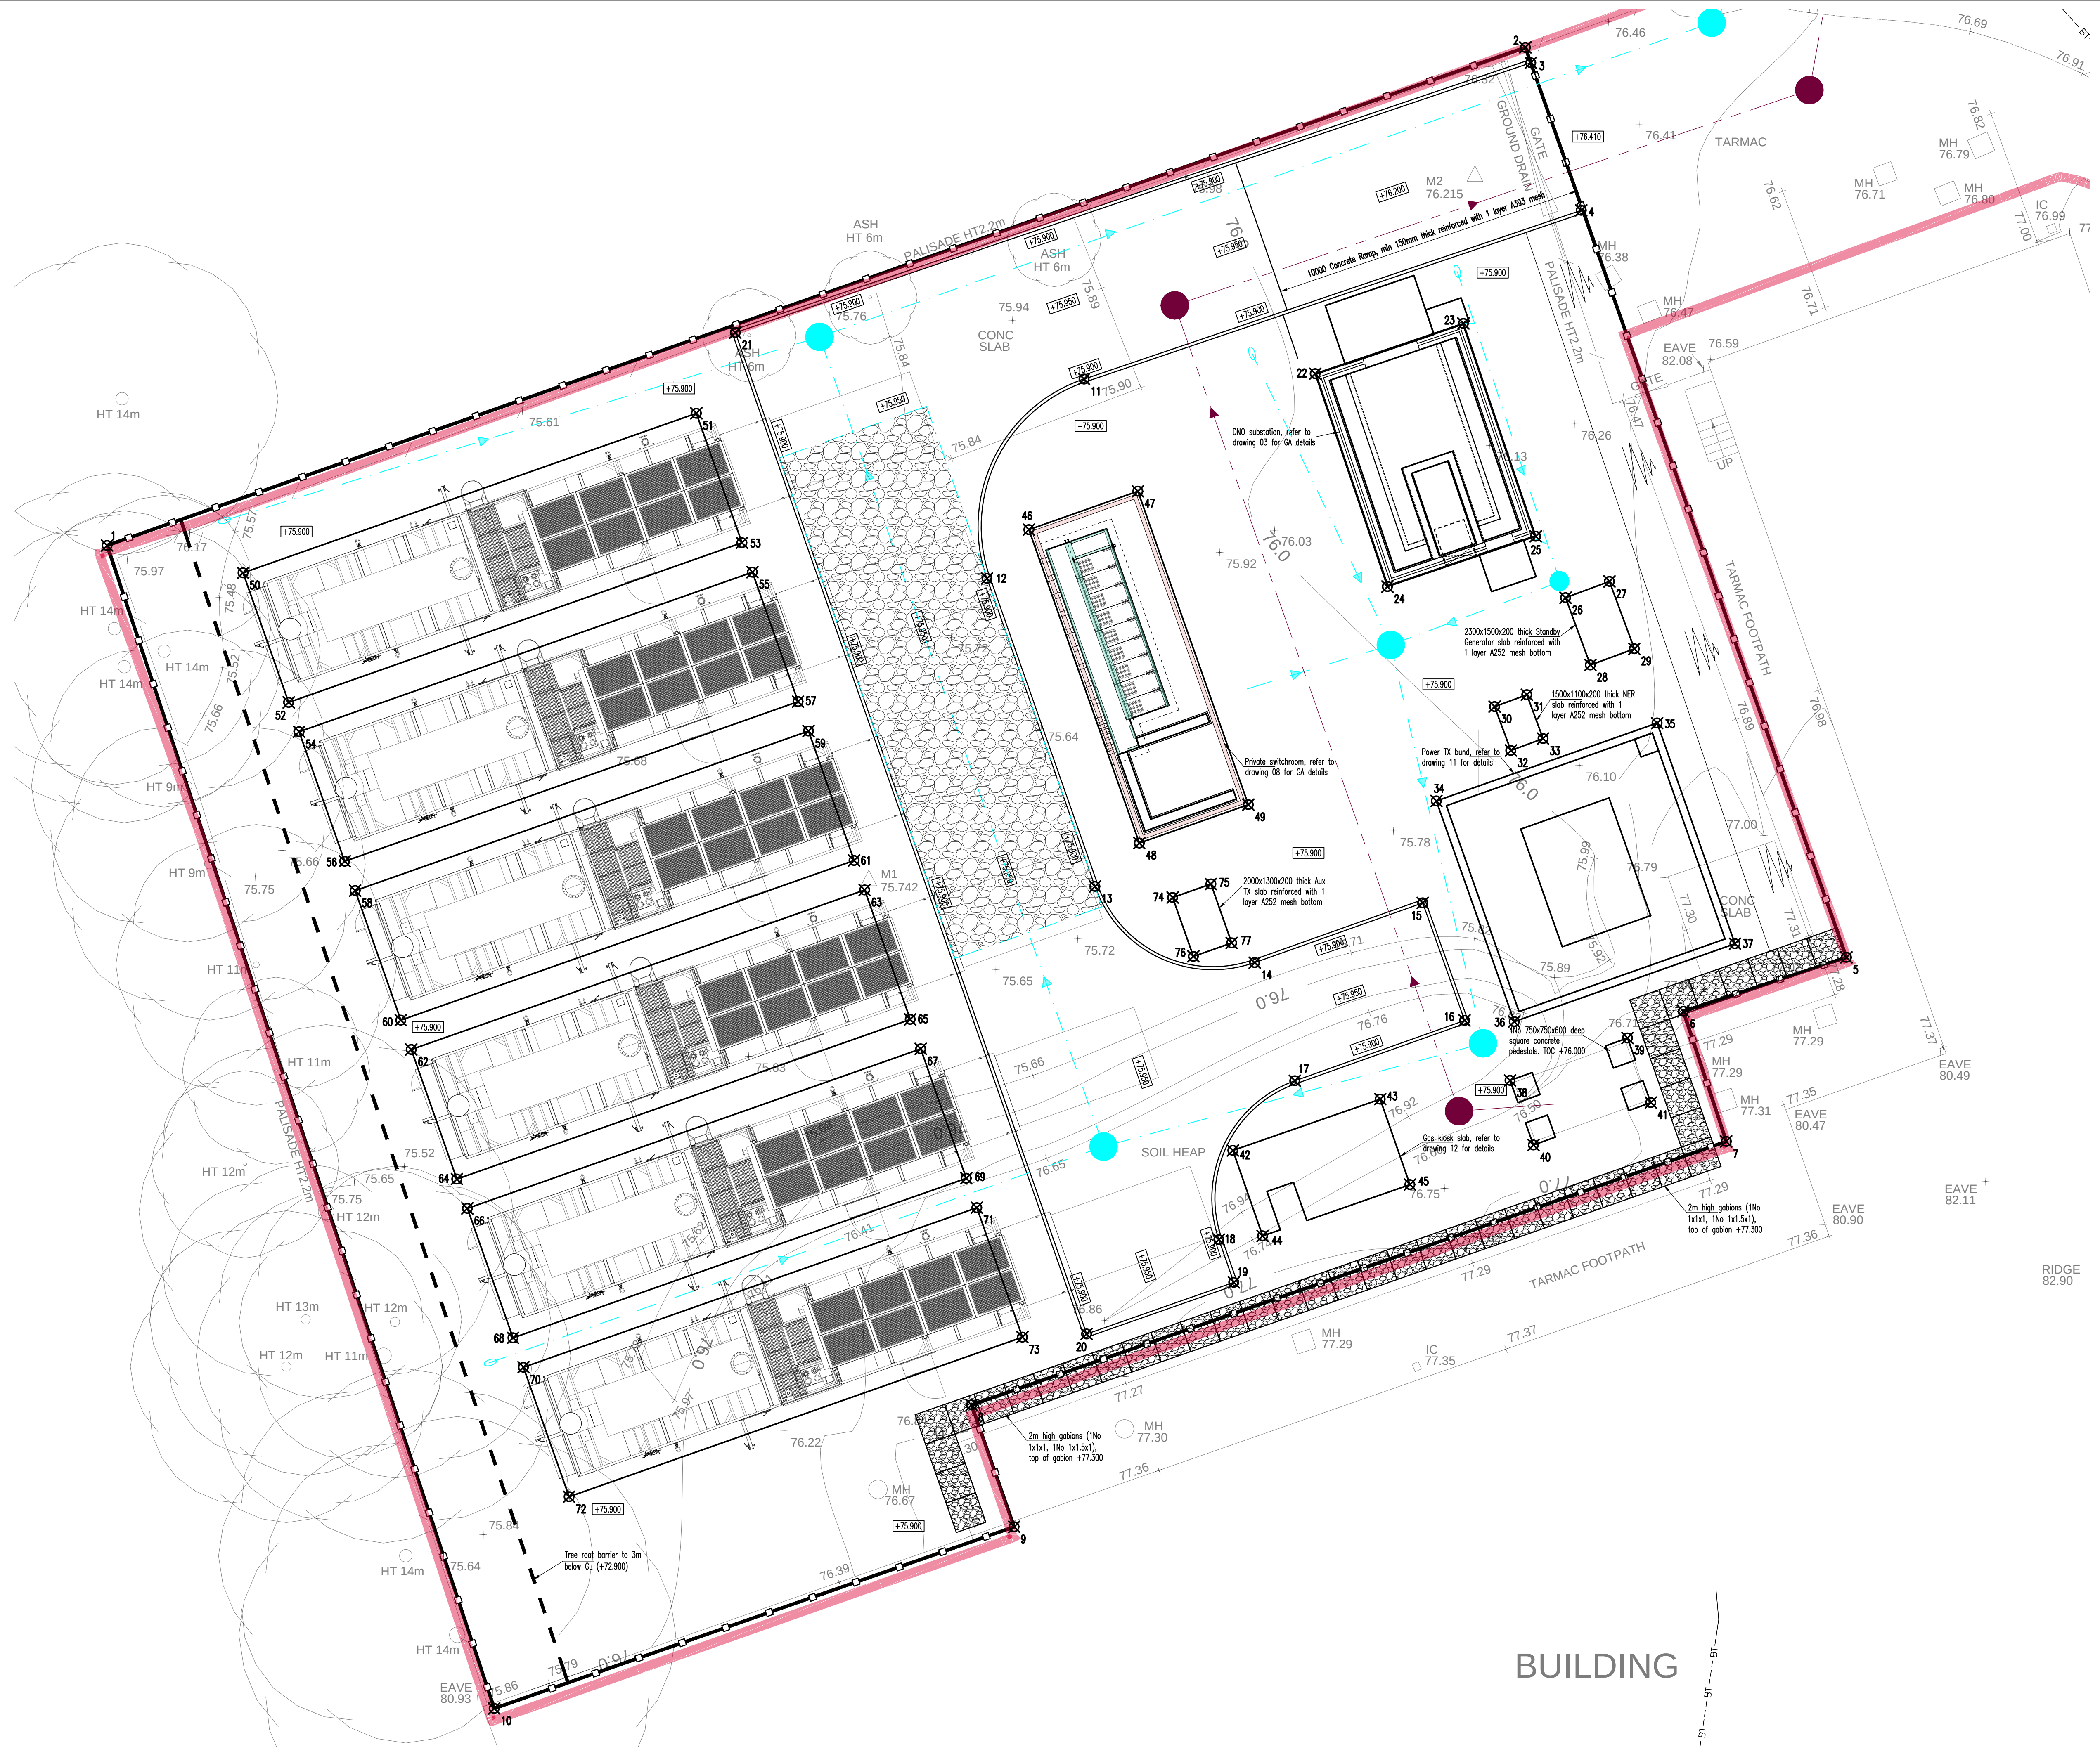

NOLAN ASSOCIATES

CONSTRUCTION
DRAWING

A	Construction	K.Hall	ARW	14.07.23
T1	Tender	K.Hall	ARW	24.02.23
REV	DESCRIPTION	BY	CHKD	DATE

Green Frog Connect
Ashton Old Road, Manchester

Site Layout



NOLAN ASSOCIATES
CONSULTING CIVIL & STRUCTURAL ENGINEERS
54 HAGLEY ROAD, EDGBASTON, BIRMINGHAM B16 8PE
TEL: 0121-454 3099 FAX: 0121-454 3059
E-MAIL: enquiries@nolanassociates.co.uk

Drawn by K.Hall	Date Feb 23	Plot Date Feb 23	Scale 1: 100@A1
Checked by ARW	Project No 2022-178	Dwg No 02	A