


Notes

This document is © Falconer Chester Hall Limited
All drawing measurements shall not be obtained by scaling. Any discrepancies on this document to be immediately reported to the Architect. Verify all dimensions and levels prior to construction. This Document shall be read in conjunction with related documents, specifications and associated models.

This drawing contains the following model files:
P20064-FCH-XX-XX-M3-A-0001 [P0.1] [80]

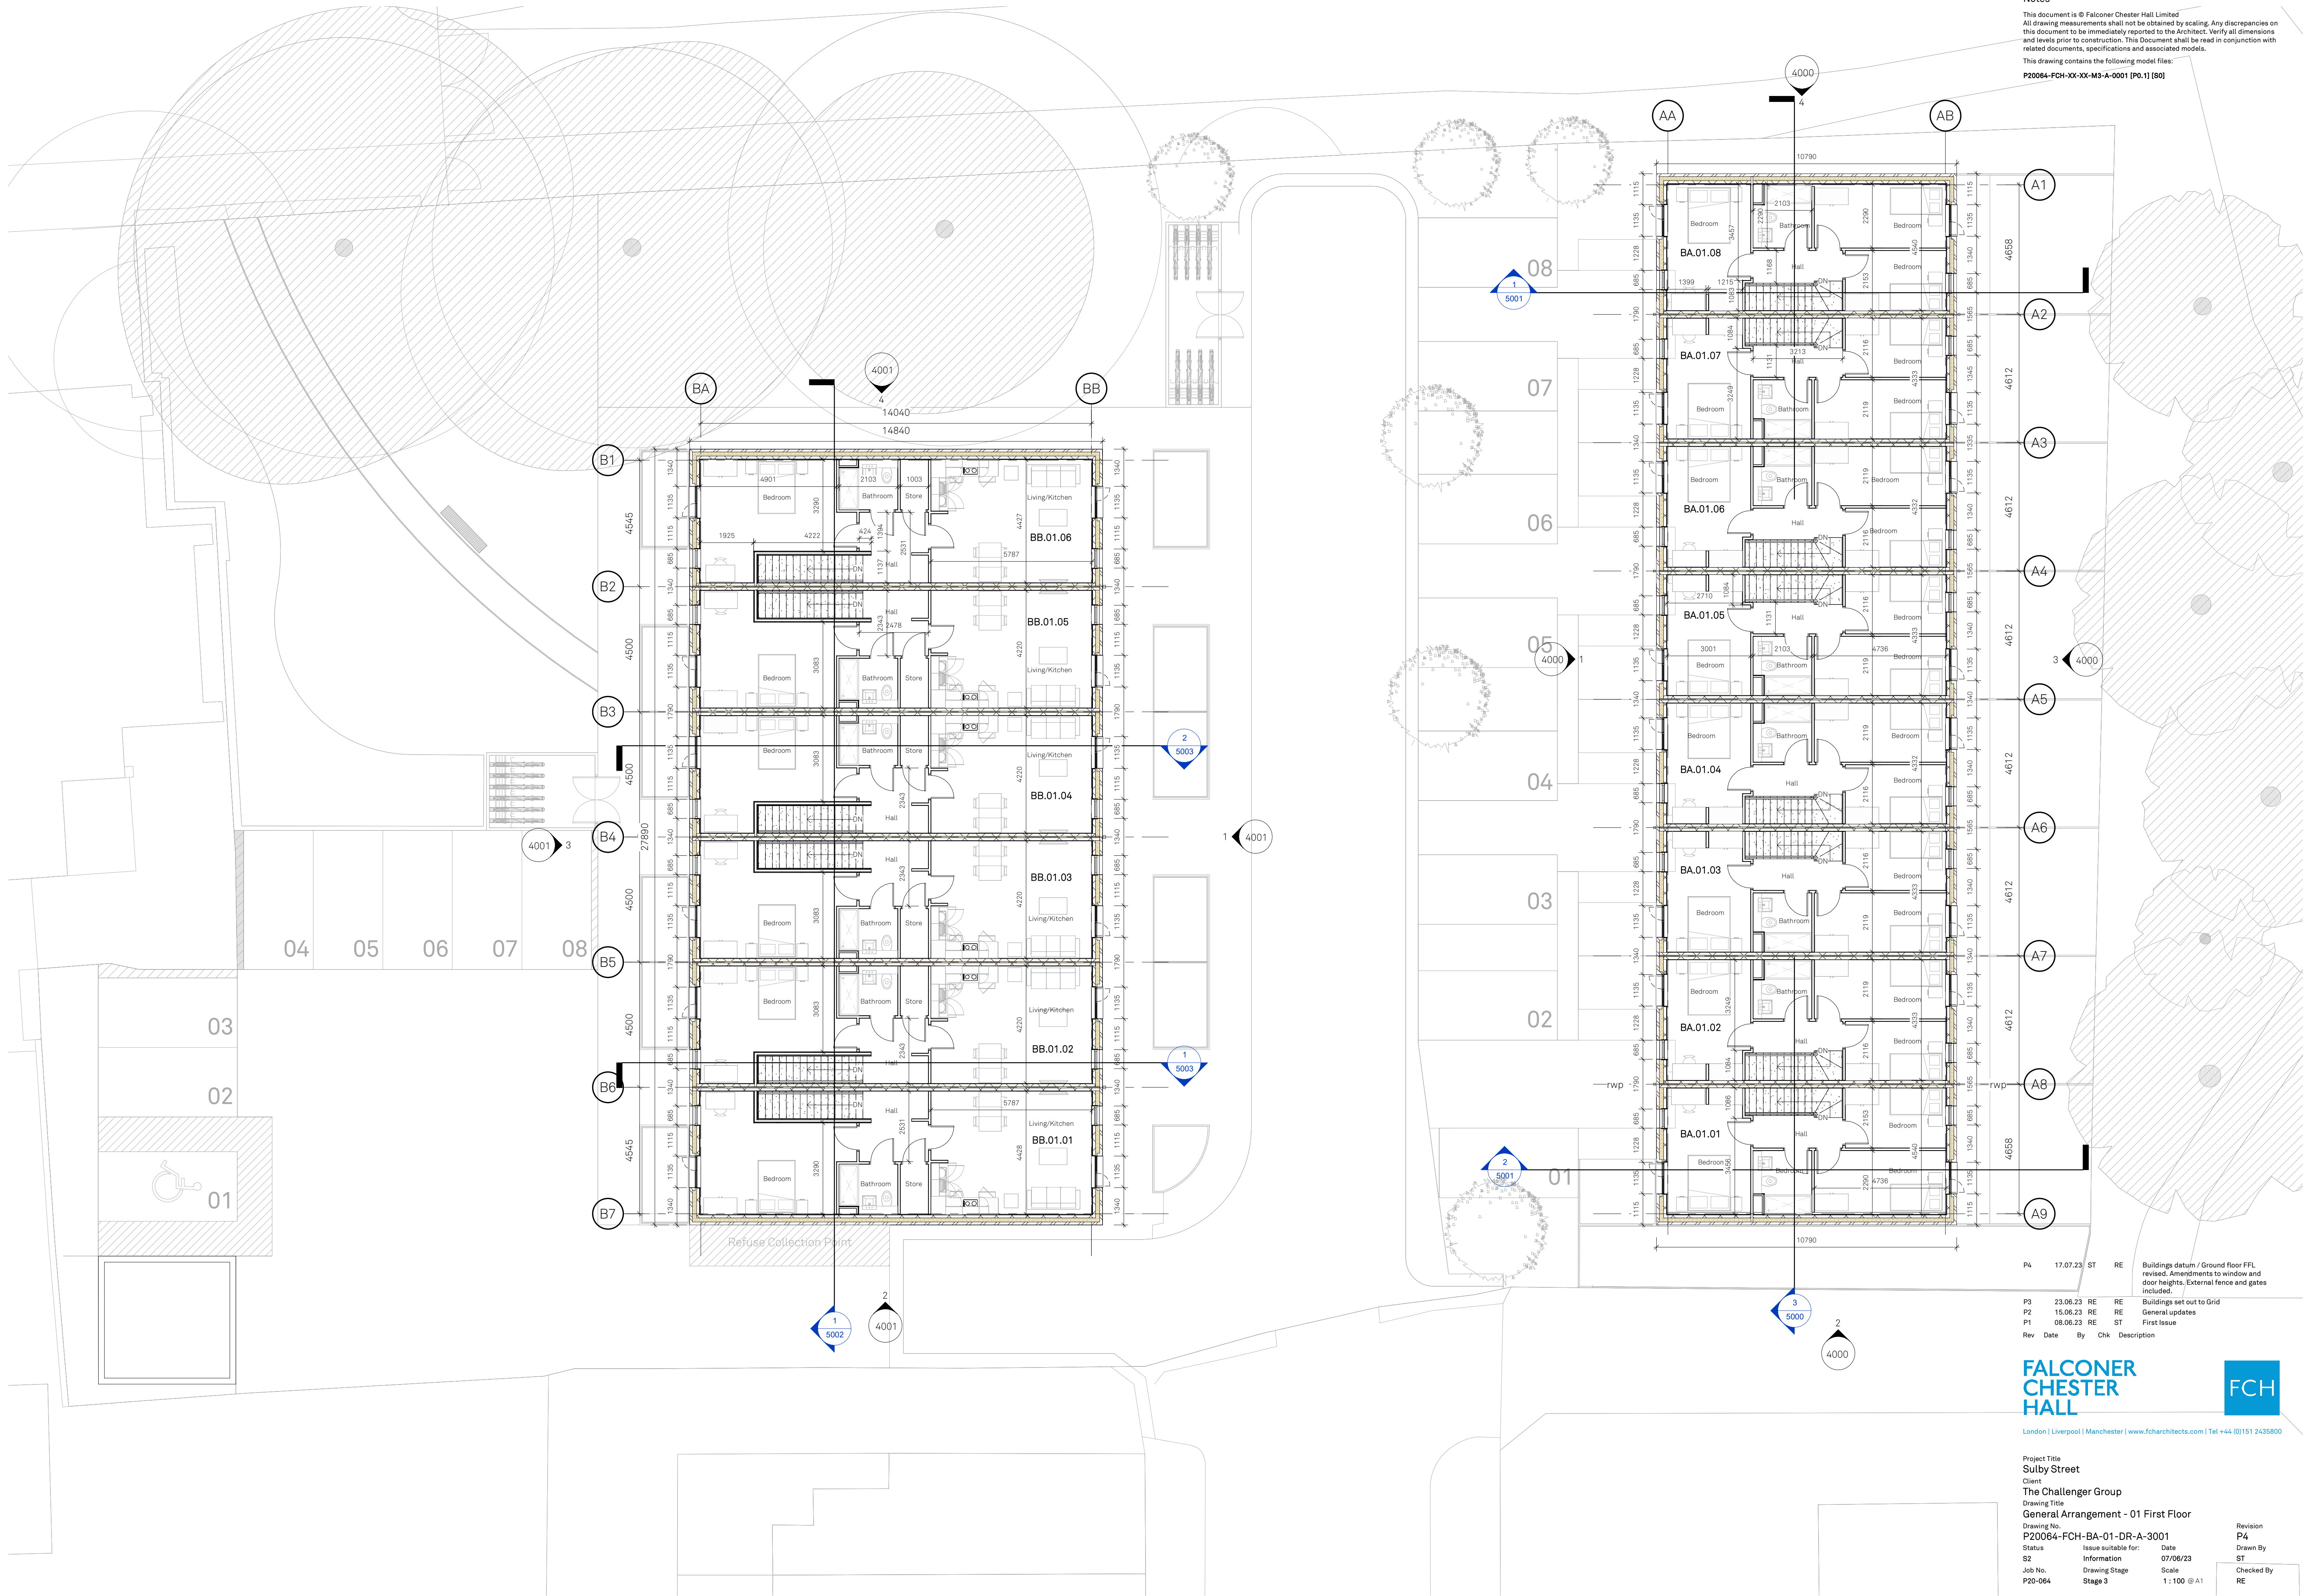

P4	17.07.23	ST	RE	Buildings datum / Ground floor FFL revised. Amendments to window and door heights. External fence and gates included.
P3	23.06.23	RE	RE	Buildings set out to Grid
P2	15.06.23	RE	RE	General updates
P1	08.06.23	RE	ST	First Issue
Rev	Date	By	Chk	Description

**FALCONER
CHESTER
HALL**

London | Liverpool | Manchester | www.fcharchitects.com | Tel +44 (0)151 2435800

Project Title	Sulby Street	Revision	P4
Client	The Challenger Group	Drawn By	ST
Drawing Title	General Arrangement - 01 First Floor	Checked By	RE
Drawing No.	P20064-FCH-BA-01-DR-A-3001		
Status	Issue suitable for:	Date	07/06/23
S2	Information	Scale	1:100 @ A1
Job No.	P20-064	Stage	3