


Drawing Original Size
A1

Notes
Unless indicated, this drawing is for information only and should not be used for construction. Do not scale, use figured dimensions only. All dimensions to be checked on site. This drawing should be printed and read at the original size, as stated. Cartwright Pickard Architects accepts no responsibility for errors that occur as a result of reviewing this drawing at any other size.

Cartwright Pickard Architects prepared this drawing using Revit 2023 and does not accept liability for any loss or degradation of that information held in the drawing resulting from the translation from the original file format to any other file format or from the recipient's reading of it in any other programme or an earlier version of the programme referred to above. Cartwright Pickard Architects accepts no liability for use of this drawing by parties other than the party for whom it was prepared or for purposes other than those for which it was prepared.

DWG Issues
When this drawing is issued in DWG format it is an uncontrolled version and is provided to enable the recipient to prepare its own documents/drawings for which it is solely responsible. It is based on background information current at the time of issue.

Cartwright Pickard Architects accepts no liability for any alterations to, additions to or discrepancies arising out of changes to such background information which occur after it has been issued by Cartwright Pickard Architects.

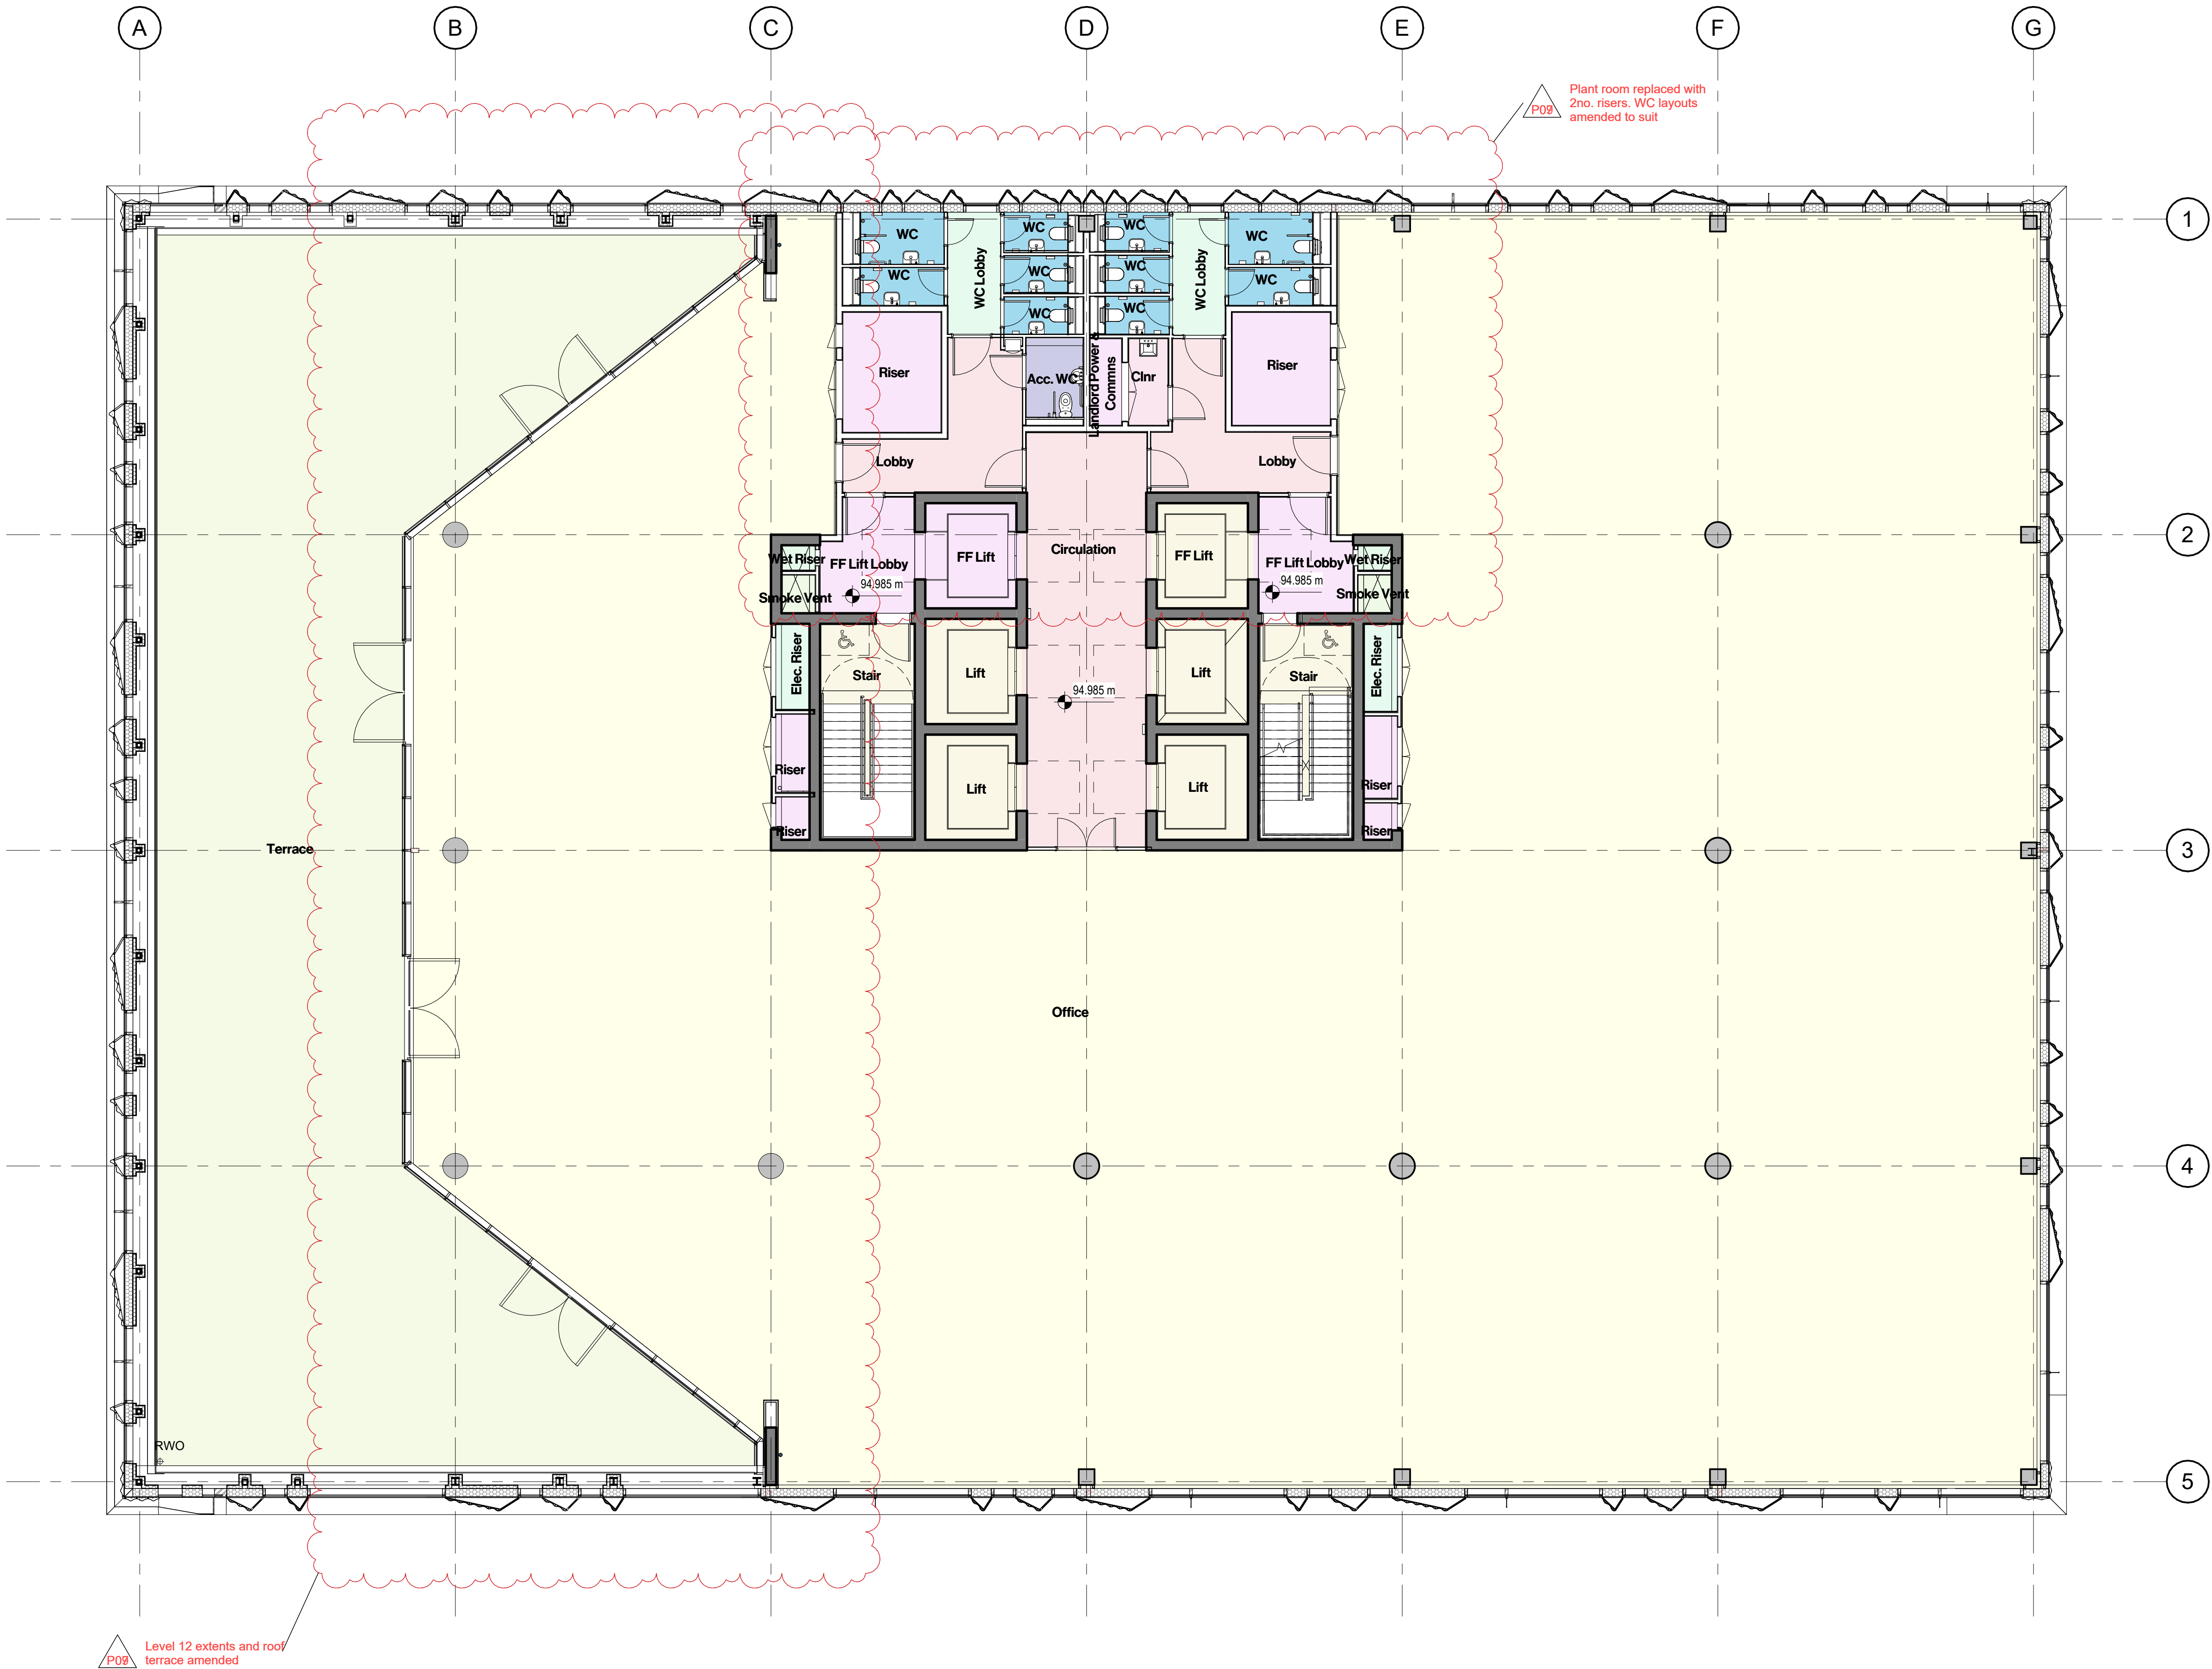

Drawing Revisions			
Date:	Rev:	Note:	Check:
08.06.22	P01	Draft Planning Application	RO
21.06.22	P02	Planning Issue	RO
09.09.22	P03	Planning Issue	RO
08.12.22	P04	GA Review	RO
01.09.23	P05	NMA Update Notes	RO
01.09.23	P06	NMA Update	RO
09.08.24	P07	MMA Update Notes	RO
09.08.24	P08	MMA Update	RO
27.08.24	P09	MMA Update Notes	OO

CARTWRIGHT
PICKARD

Client
MEPC

Project
947 | Angel Square Plots 2 & 3

Building Name
Plot 2

Drawing Title
GA Plan - Level 12

Scale
1:100 @ A1

Drawing Created
03/21/22

Revision
P09

Drawing No.
AS-CPA-P2-13-DR-A-0213

Manchester Office
Unit 3/5/6 Duxford House
Duxie Street
Manchester M12 2JW
Tel 0161 944 7444
© Cartwright Pickard Architects Ltd.

cartwrightpickard.com

