


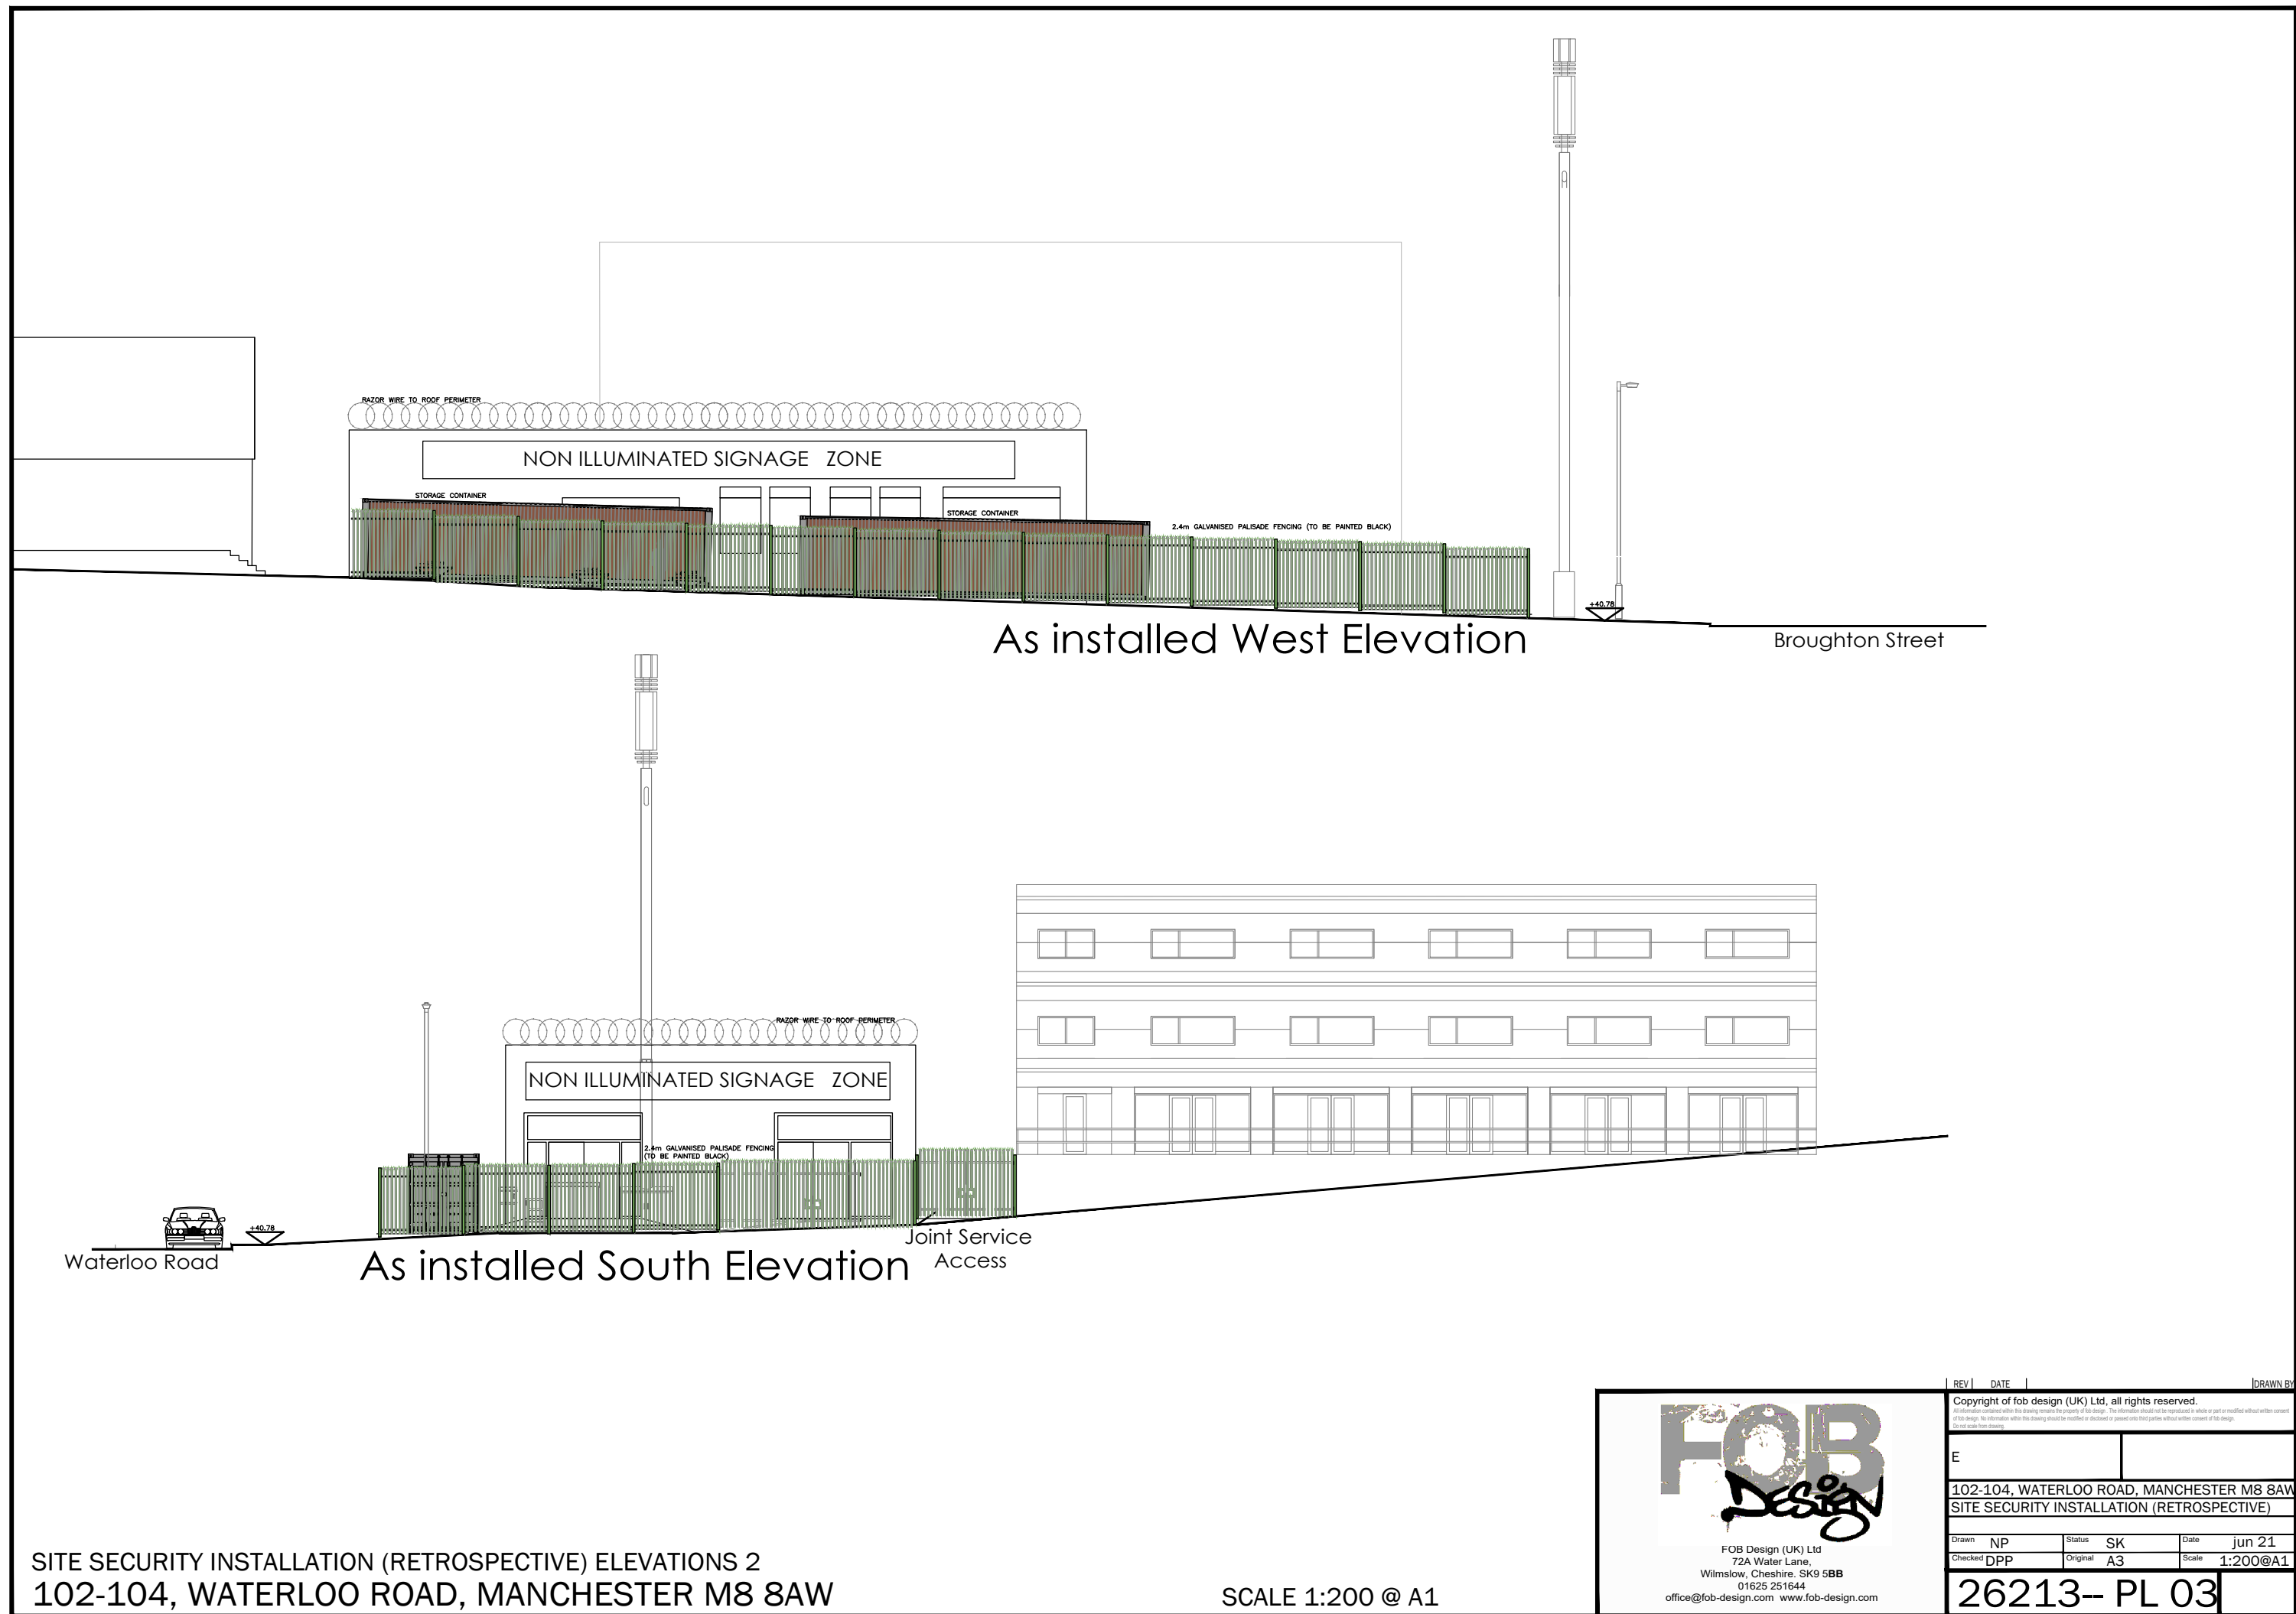

SITE SECURITY INSTALLATION (RETROSPECTIVE) ELEVATIONS 2
102-104, WATERLOO ROAD, MANCHESTER M8 8AW

SCALE 1:200 @ A1



FOB Design (UK) Ltd
72A Water Lane,
Wilmslow, Cheshire, SK9 5BB
01625 251644
office@fob-design.com www.fob-design.com

REV		DATE		DRAWN BY	
Copyright of fob design (UK) Ltd, all rights reserved. All information contained within this drawing remains the property of fob design. The information should not be reproduced in whole or part or modified without written consent of fob design. No information within this drawing should be modified or disclosed or passed onto third parties without written consent of fob design. Do not trade from drawing.					
E					
102-104, WATERLOO ROAD, MANCHESTER M8 8AW SITE SECURITY INSTALLATION (RETROSPECTIVE)					
Drawn	NP	Status	SK	Date	jun 21
Checked	DPP	Original	A3	Scale	1:200@A1
26213-- PL 03					