


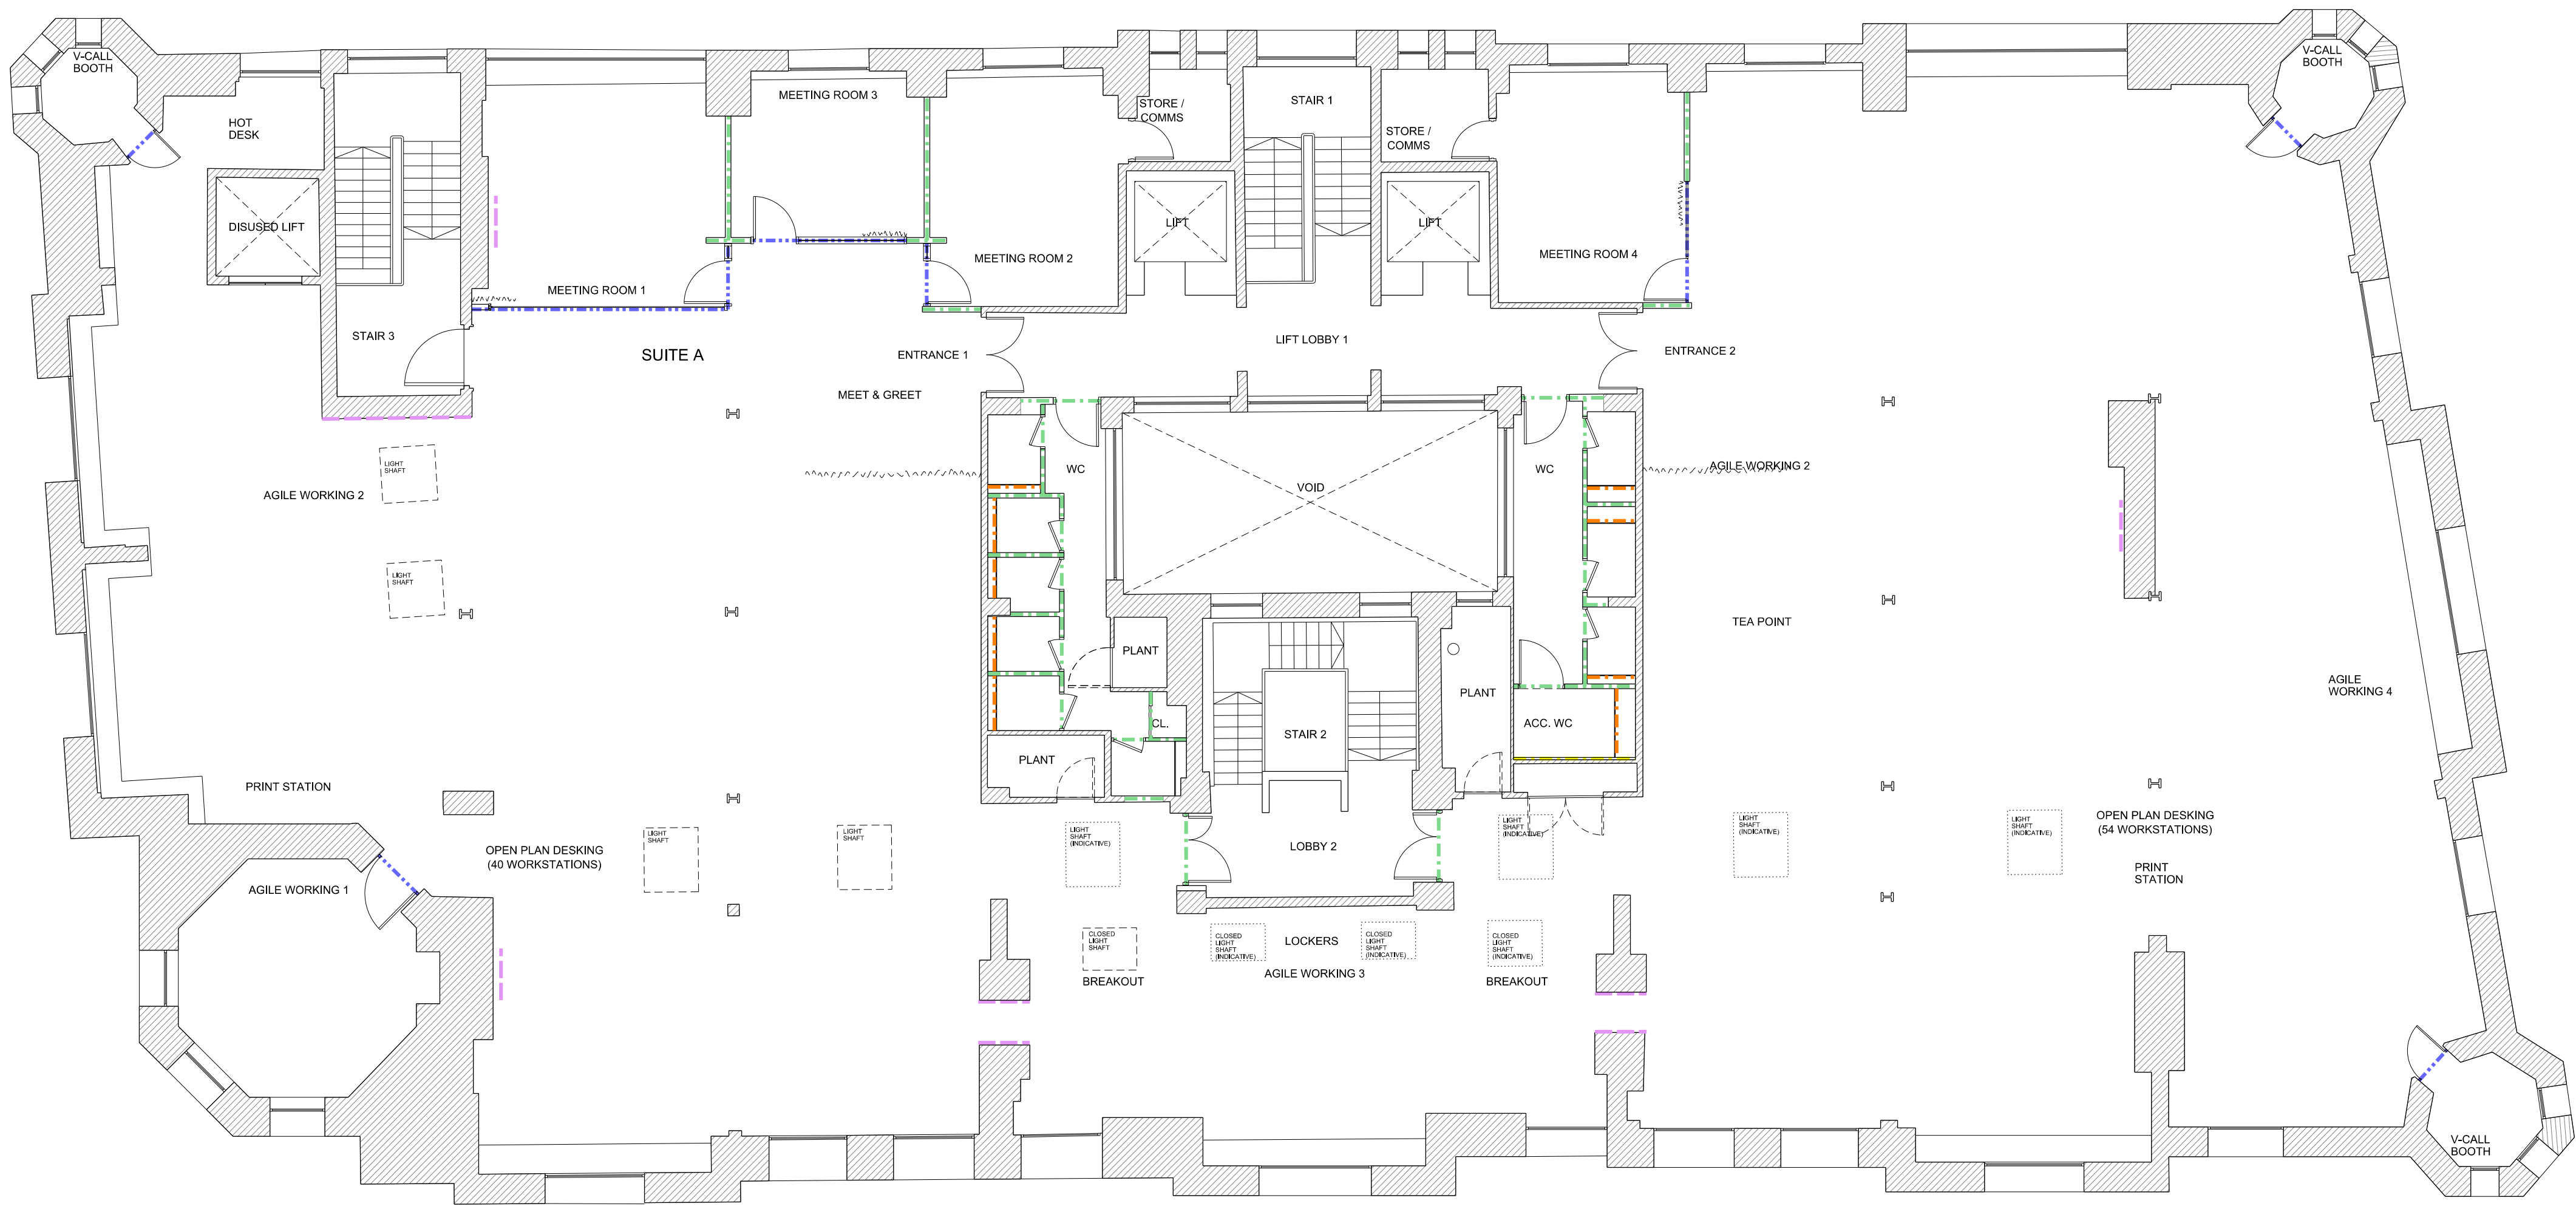

NOTES / REVISION

PROPOSED WALL TYPES KEY

All new partitions and bulkheads to feature a 10/15mm shadow gap detail to express new against heritage fabric. In accordance with the HPA. Refer to detail present elsewhere in the building.

1. PARTITION TYPE A - SOLID ACOUSTIC METAL FRAME PARTITION

2. PARTITION TYPE B - IPS SYSTEM WC CUBICAL PANELS

3. PARTITION TYPE C - GLAZED PARTITION

4. PARTITION TYPE D - LINING

5. PARTITION TYPE D - MAKING GOOD OF EXISTING MASONRY

0		1000	2500	5000	
PROJECT ROYAL LONDON HOUSE, DEANSGATE, MANCHESTER					
CLIENT AM ALPHA					
TITLE PROPOSED 5TH FLOOR WALL TYPES PLAN					
SCALE 1:100@A1 1:200@A3			DATE AUGUST 2024		
JOB No 1573		DWG No AL(05)5056		REV	
ISSUE FOR PLANNING					

JB+CO ARCHITECTS
+ DESIGNERS

Jeffrey Bell Architects
3 Cobourg Street
Manchester
M1 3GY