


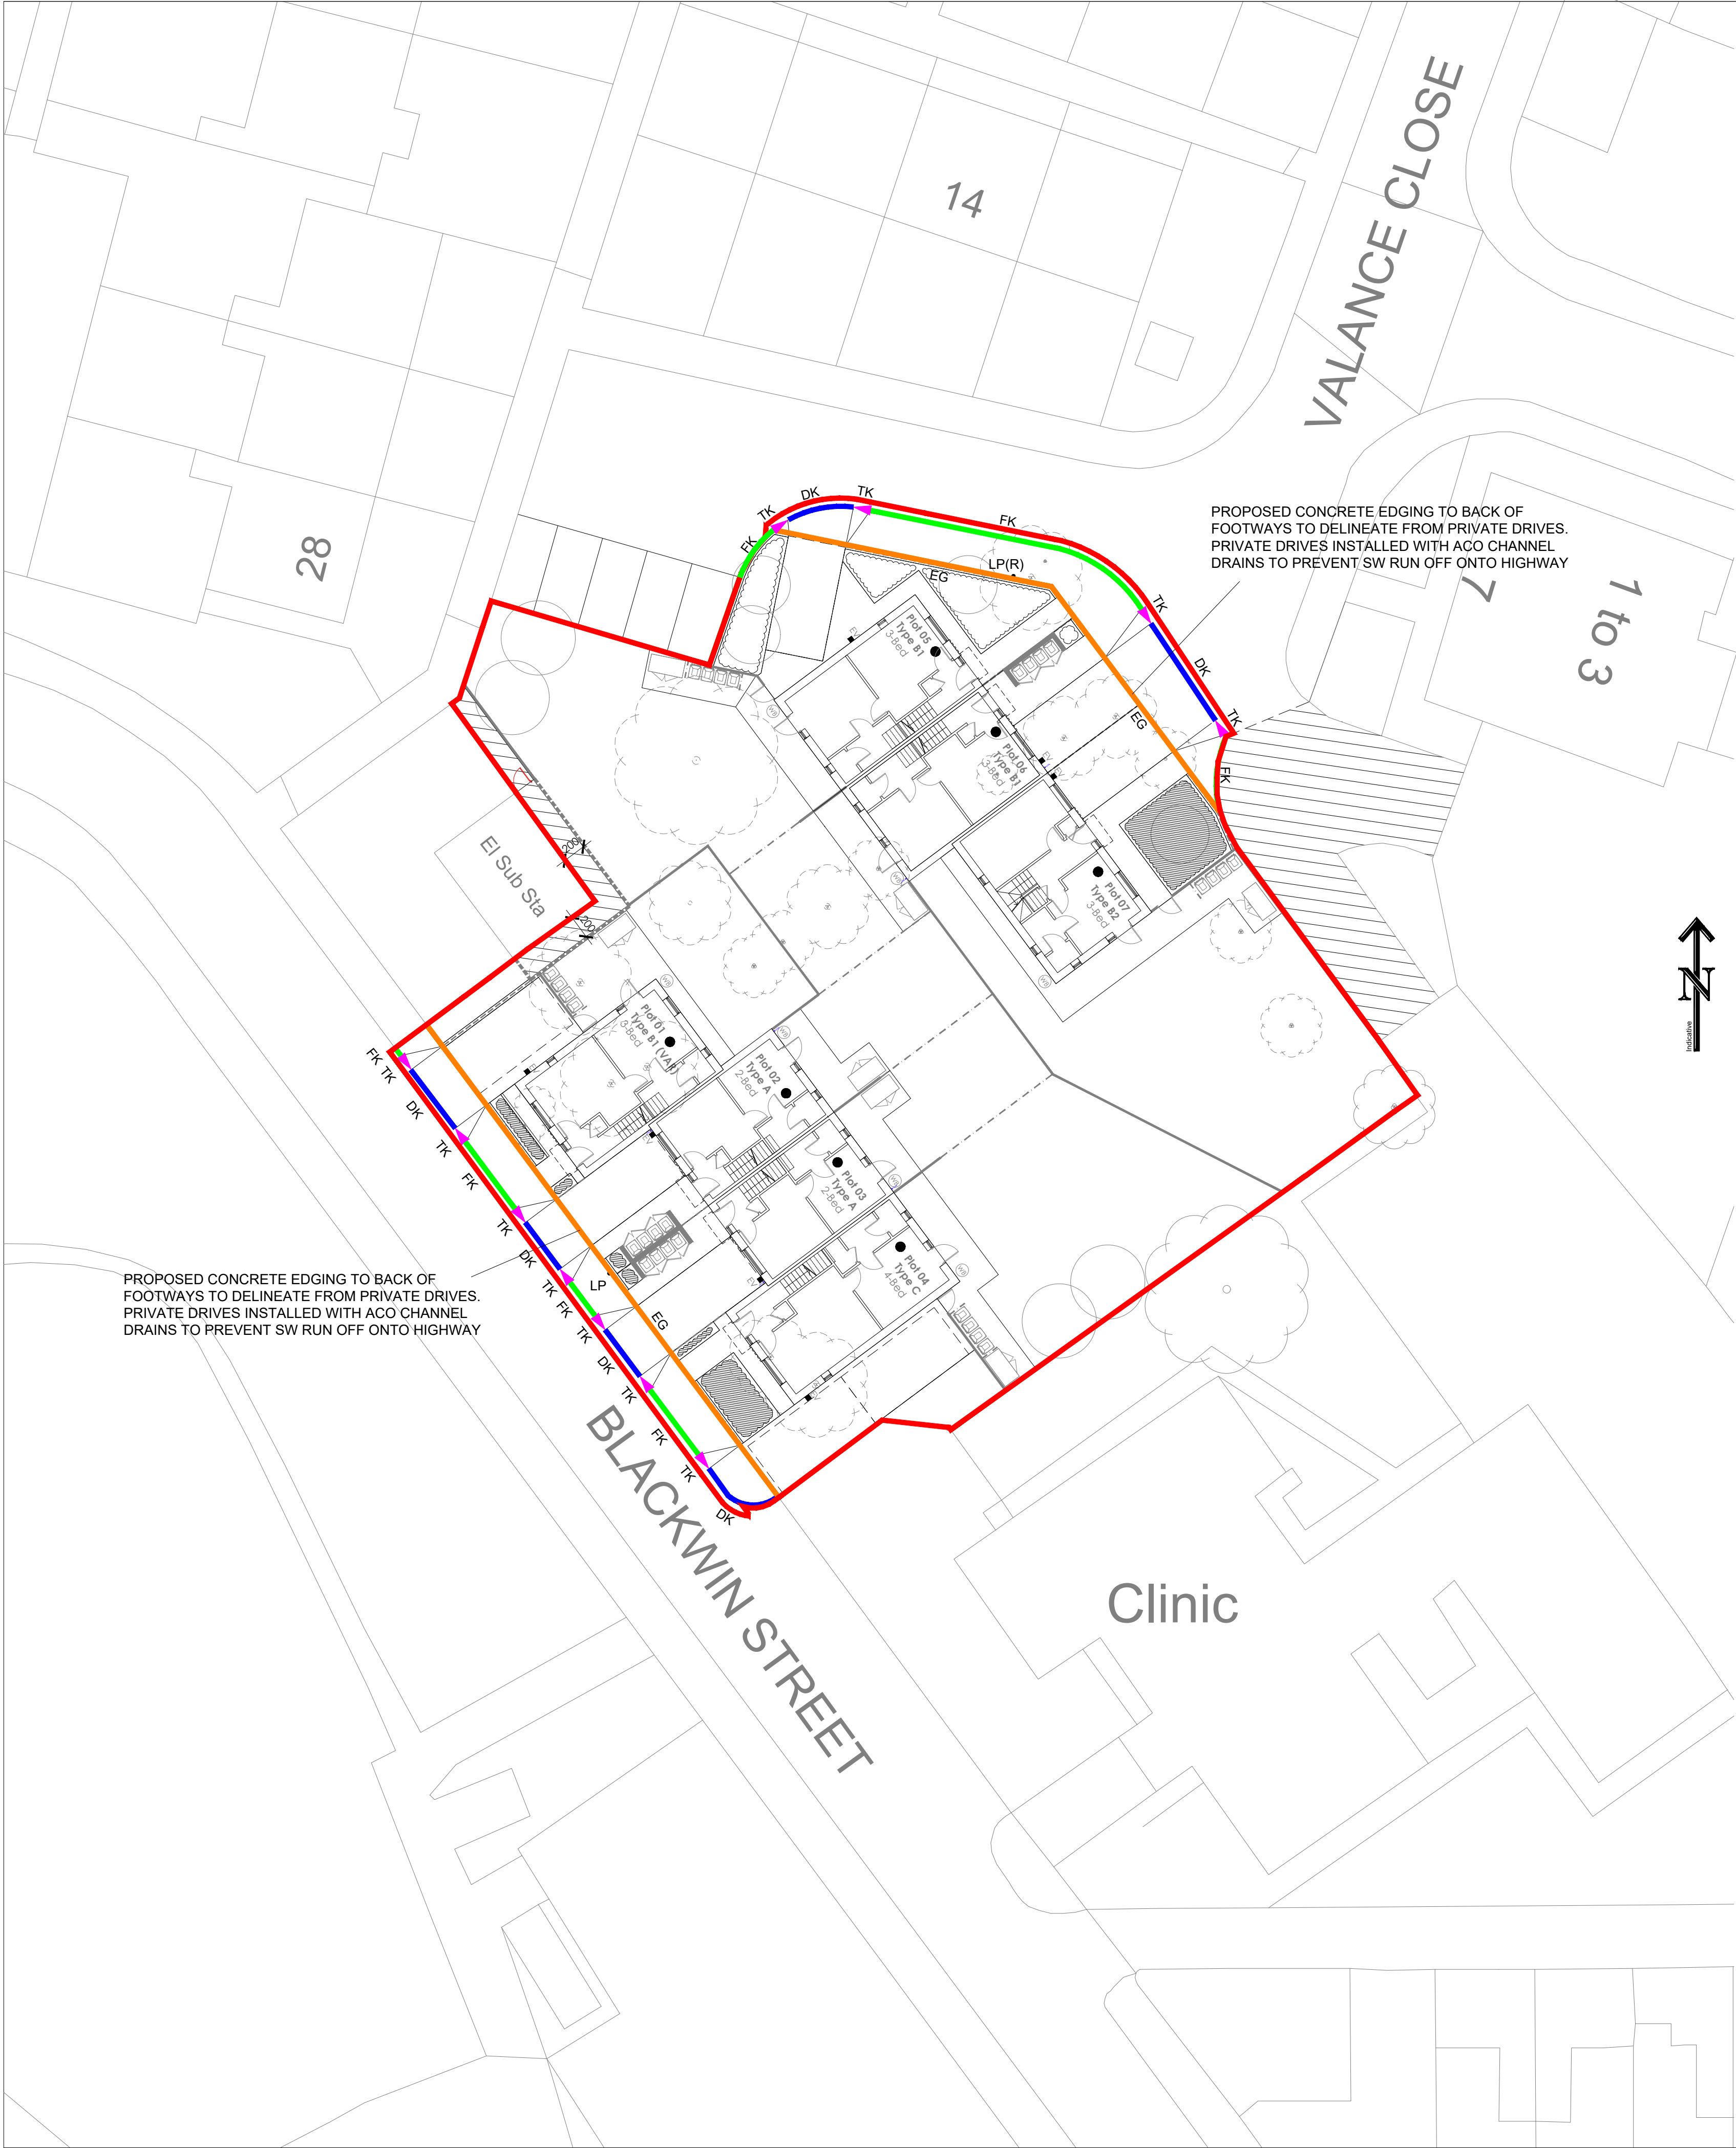

S278 WORKS BOUNDARY

- FK FULL KERB (K1)
- TK TRANSITION KERB
- DK DROPPED KERB (K2)
- EG CONCRETE FOOTWAY EDGING (K5)

DESIGN NOTE

FOR PROPOSED S278 SITE CLEARANCE PLAN, SEE CARLEY DAINES DRAWING 13126-103.
FOR CONSTRUCTION DETAILS SEE 13126-100, TO BE CONSTRUCTED IN ACCORDANCE WITH MANCHESTER CITY COUNCIL HIGHWAYS DRAWINGS.

DESIGN NOTE

NO WORKS TO EXISTING ADOPTED HIGHWAY ARE TO BE CARRIED OUT UNTIL SECTION 278 LEGAL APPROVAL HAS BEEN COMPLETED, RELEVANT TRAFFIC MANAGEMENT IS APPROVED AND ROADSPACE PERMITS ARE IN PLACE WITH MANCHESTER CITY COUNCIL.

NOTES		
DO NOT SCALE OFF THIS DRAWING IF IN DOUBT - ASK		
A	28/06/24	AMENDED TO MCC HIGHWAYS COMMENTS
-	03/06/24	INITIAL ISSUE FOR MCC S278 REVIEW
REV.	DATE	DESCRIPTION
CLIENT		
ONE MANCHESTER		
Carley Daines and Partners Limited Consulting Civil and Structural Engineers 11 Bridgewater Road Walkden Worsley Manchester M28 3JE Tel 0161 799 2720 Fax 0161 790 3474 E-mail mail@carleydaines.co.uk		
TITLE		
DEVELOPMENT AT BLACKWIN STREET GORTON		
SECTION 278 DRAWINGS KERBING ARRANGEMENT		
Drawn	M.HOLE	Checked A. MULLIGAN
Date	JUNE 2024	Date JUNE 2024
Scale	1:200	
Drawing No.	22-B-13126/102	A