


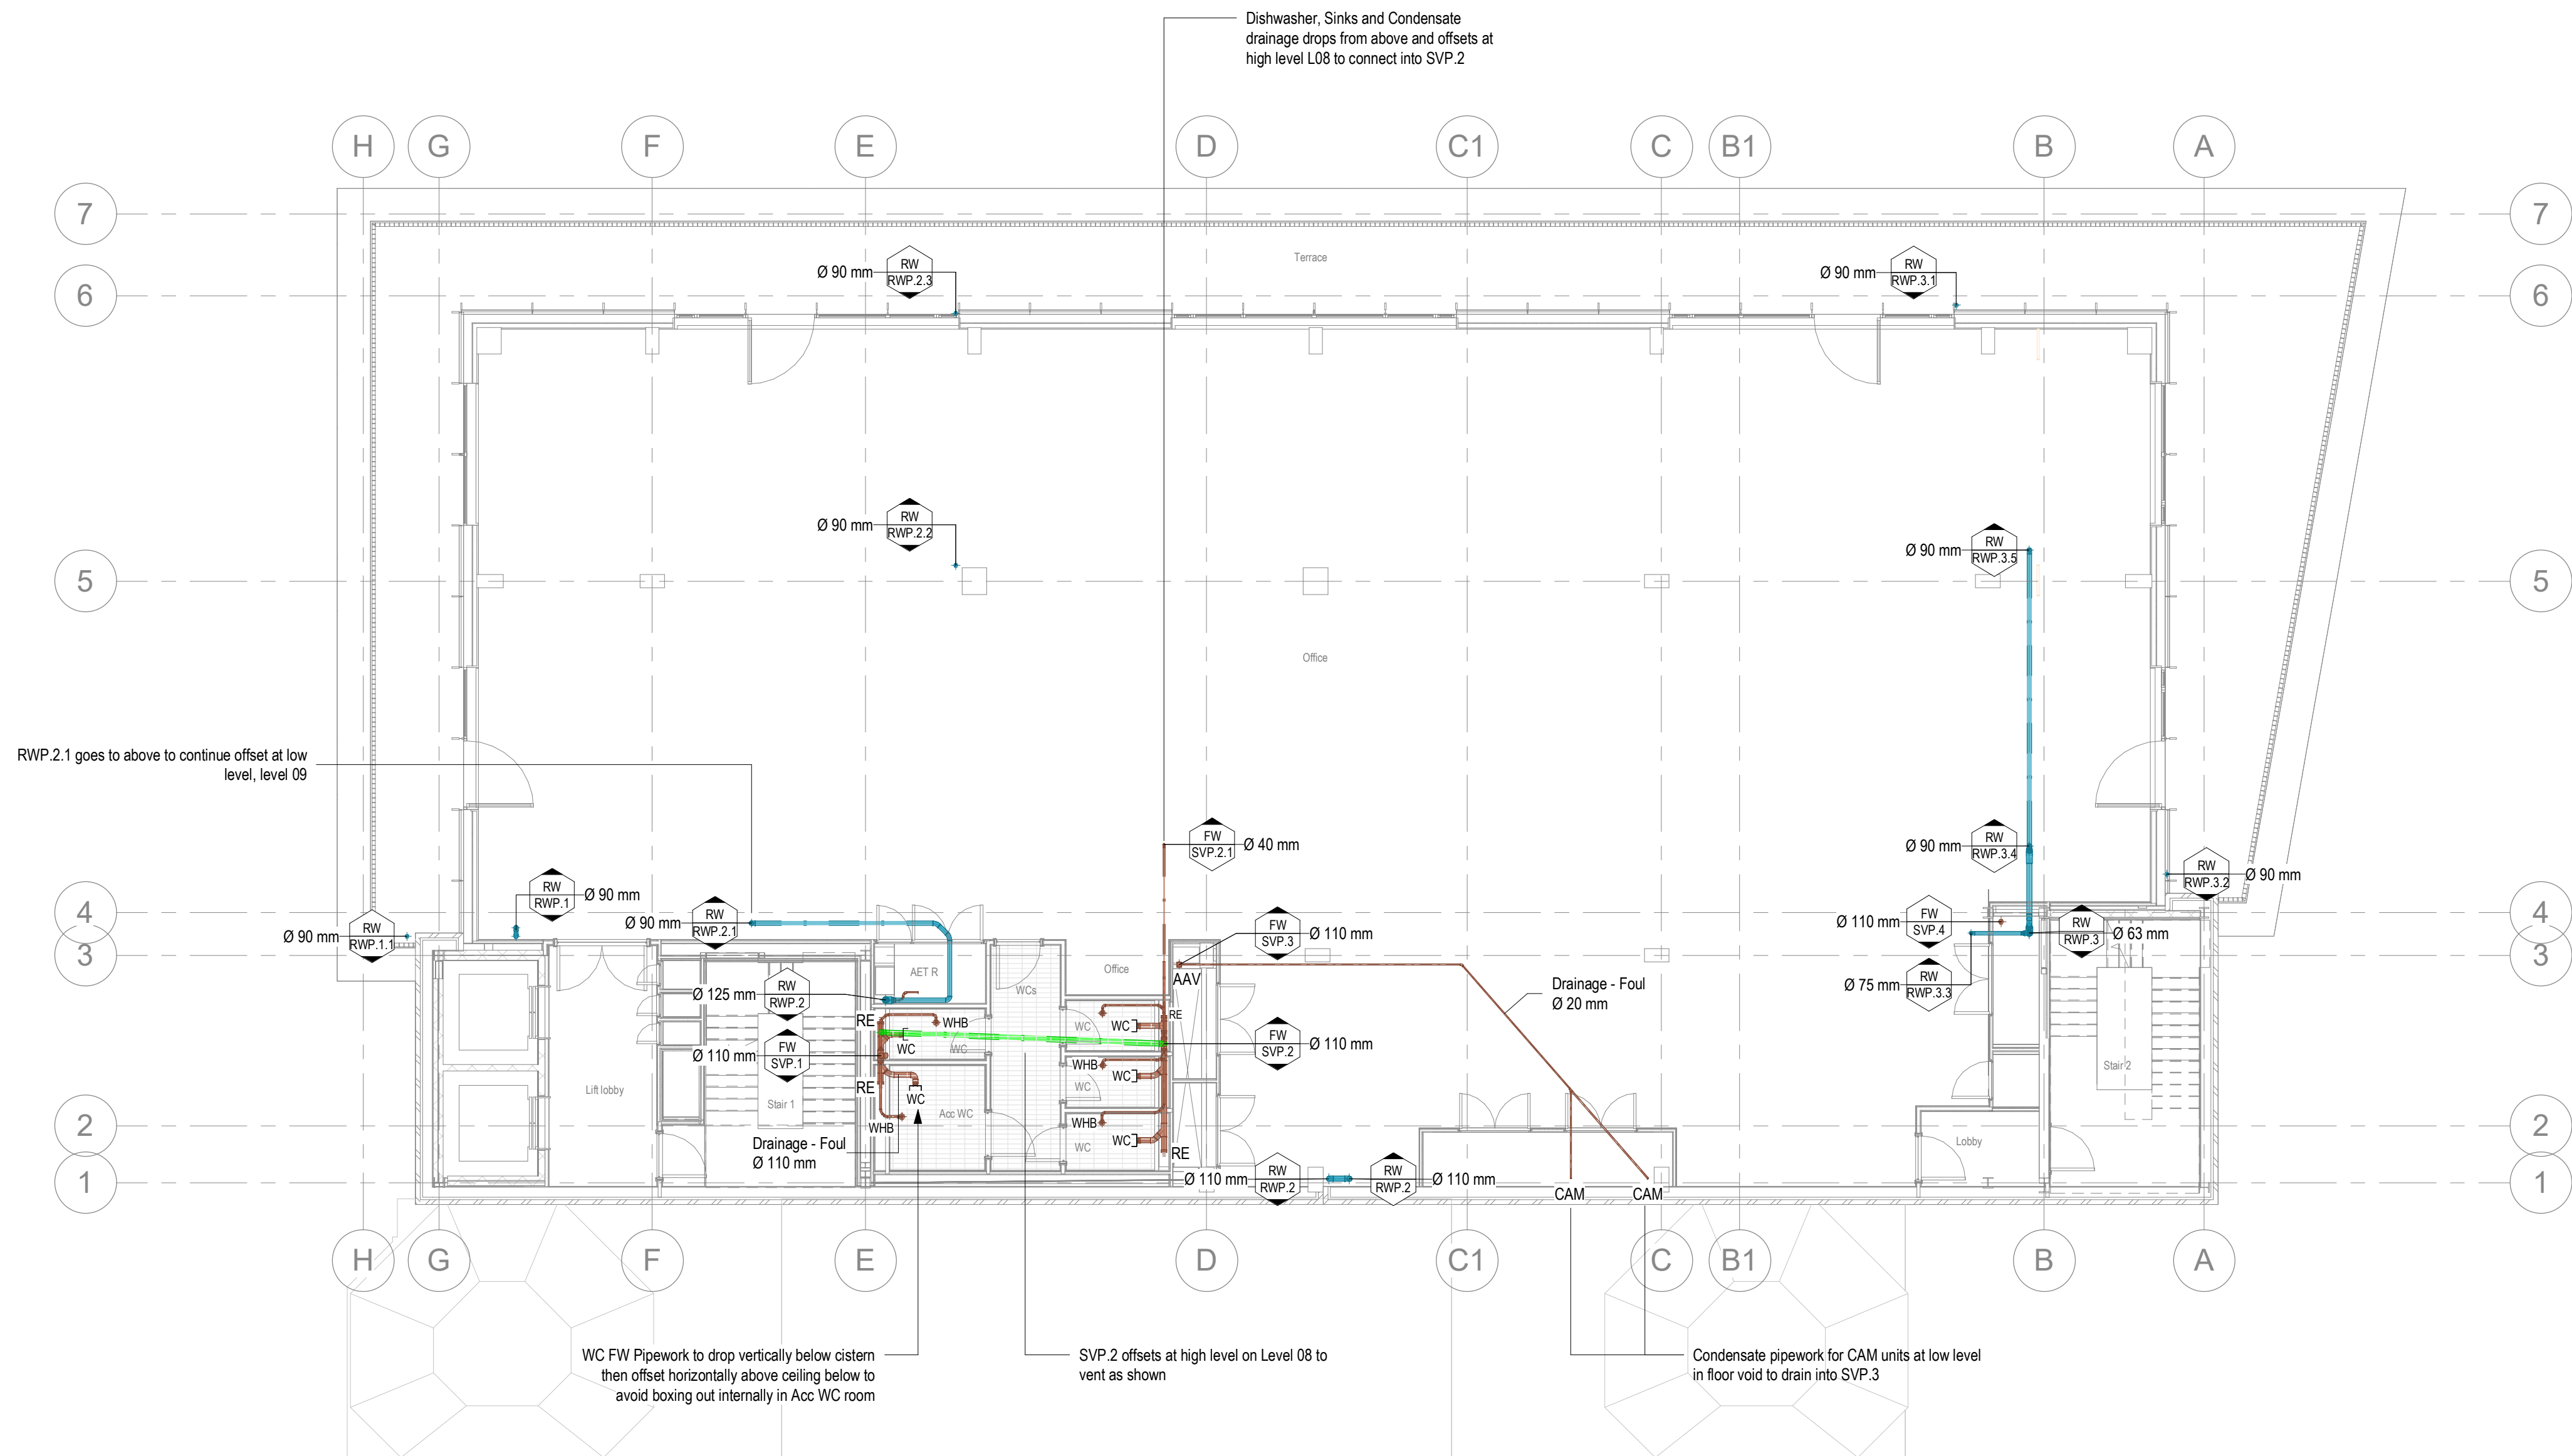

GENERAL NOTES

- Do not scale from this drawing.
- Print this drawing in colour.
- This drawing is to be read in conjunction with all other MXF documents (drawings, schedules and specification) along with other design team documentation.
- Level 2 drawings are typical of level 01-07
- For details of below ground drainage installation and associated connections, refer to Structural Engineer's package.
- For details of rainwater outlets, channels, external downpipes and general rainwater installation, refer to Architect's package.
- All Soil Vent Pipes shown are new unless indicated otherwise.
- All Branch Discharge Pipes are drawn with fall recommended in Table 6 of EN 12056-2.
- All Drains drawn with a fall to achieve self-cleaning velocities as per BS EN 16399-2.
- Pipework sizing - all main stacks and final branch sizes to standard fittings as listed below unless stated otherwise on layouts: RWP to pass through occupied areas to be acoustically insulated.

Main Stacks


SVP	110mm
SS	110mm

Final Connections

WC	110mm
WHB	40mm
Sink	40mm
Shower	50mm
Dishwasher	40mm
Washing Machine	40mm
Condensate	22mm

KEY

- Soil vent pipe
- Vent pipe
- Rainwater Pipe
- High Level Pipe
- WC Connector
- Rodding Eye
- FA From above
- TB To below
- DW Dish Washer
- RE Rodding Eye
- FG Floor Gully
- WHB Wash Hand Basin
- WC Water Closet
- CSK Cleaners Sink
- SNK Kitchen Sink
- FCU Fan Coil Unit

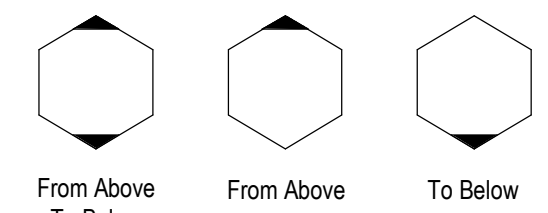

MAX FORDHAM

www.maxfordham.com

client: Bywater Properties Ltd

job no. J7424 project leader IJS scale at A1 1 : 100

status code and description A1 - For Tender

project name: 35 Fountain Street

issue date: 29/11/2024 revision: C02 classification: Ss_50_30_04_00

drawing title: Above Ground Waste Water Drainage Level 08

project code: 35FS orig. - MXF volume: - ZZ level: - 08 type: - DR role: - P number: 12100