


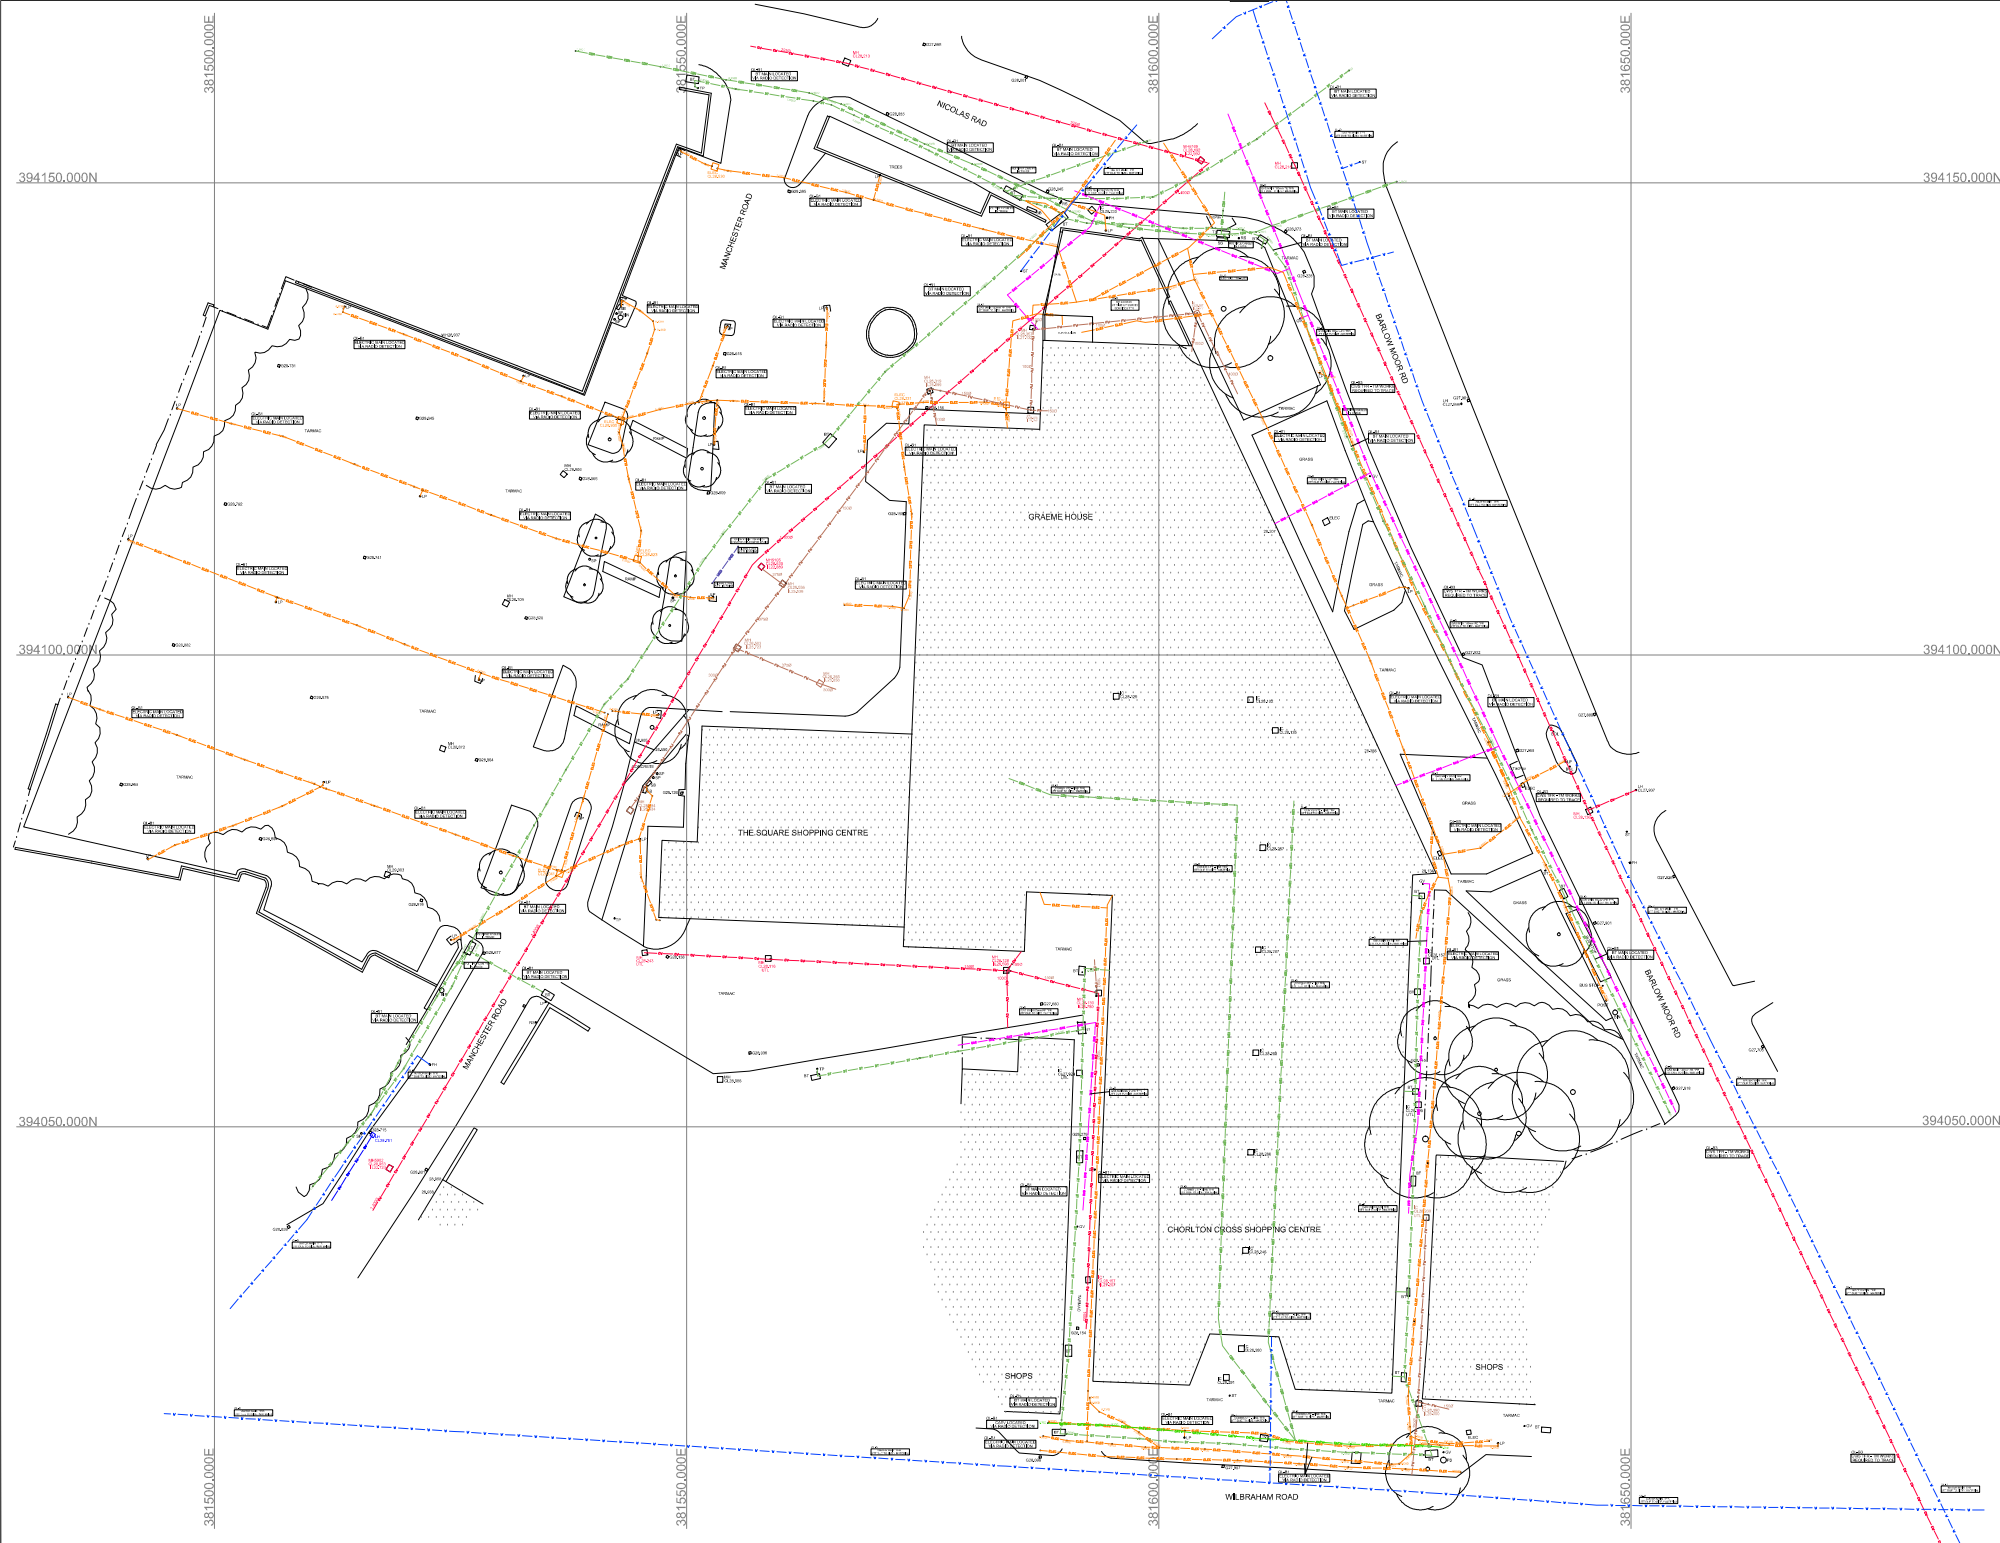

SURVEY ORIENTATED TO REAL TIME GPS







JLP Surveying


Manchester Road
Chorlton

PAS 128 Utility Survey

Drawn By	Checked By	Scale	Project No.
JLP	JLP	1:100	S23-0370

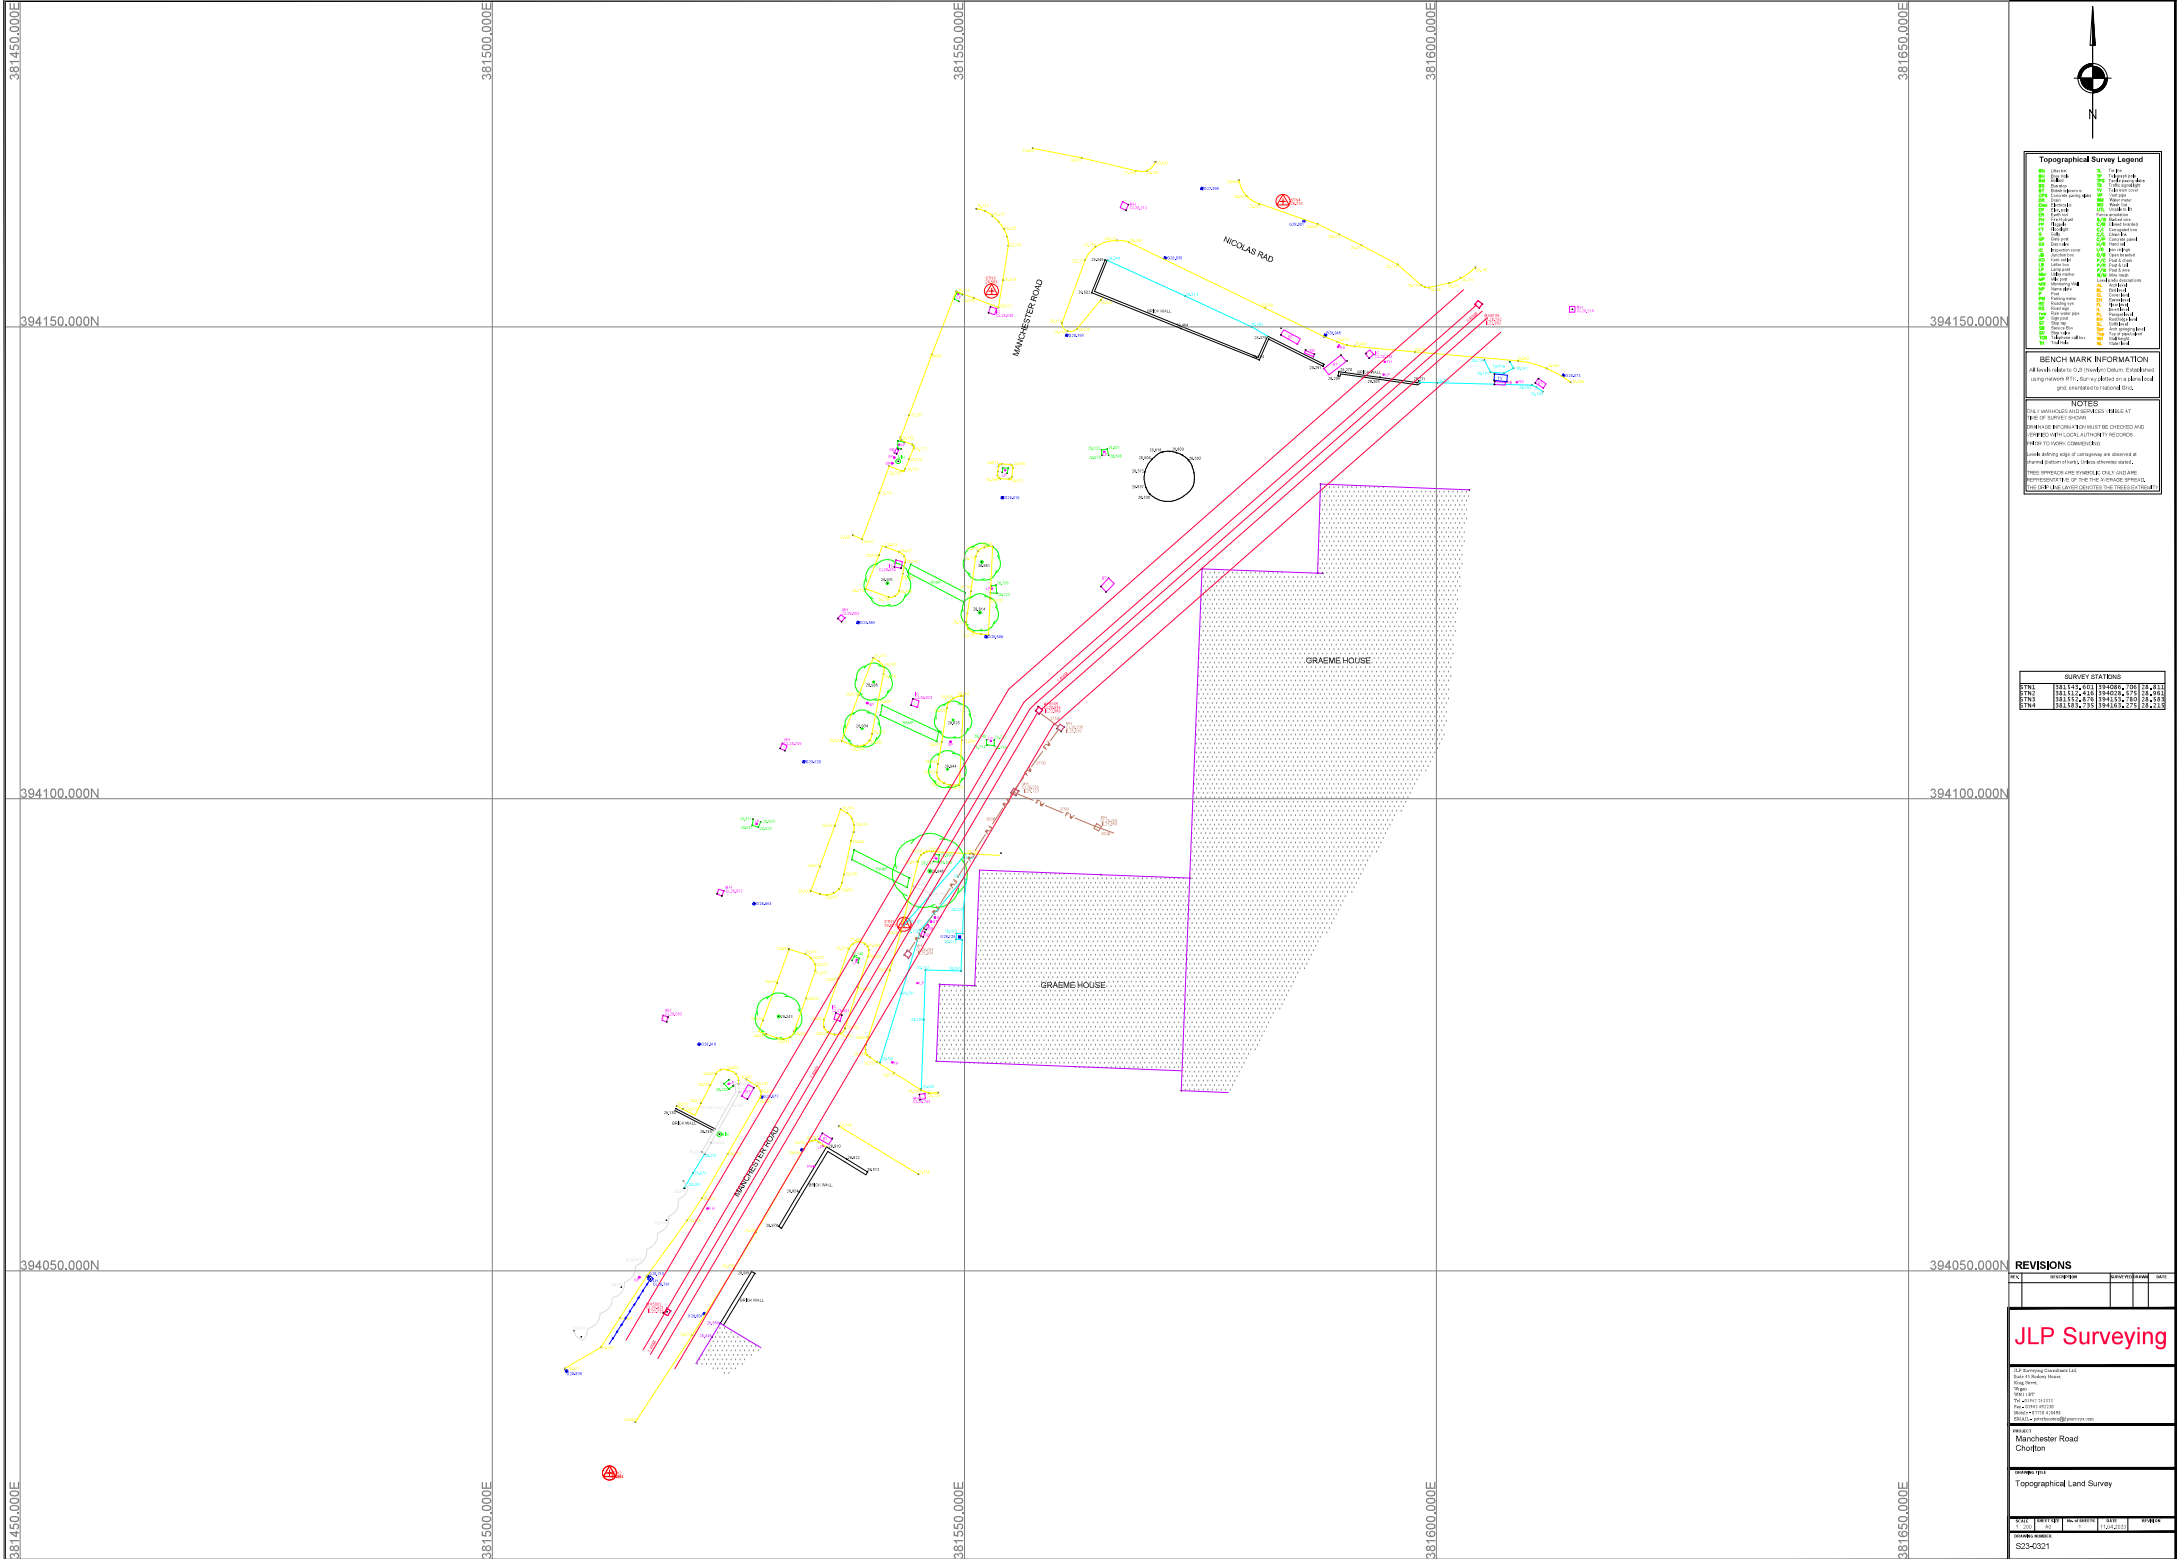[illegible]

BENCH MARK INFORMATION
All levels relate to O.S. (Newlyn) Datum. Established using network RTTY. Survey plotted on a plane table grid, orientated to National Grid.

NOTES





SURVEY STATIONS			
STN1	381.543.601	394086.706	28.813
STN2	381.512.416	394028.575	28.903
STN3	381.552.876	394153.780	28.583
STN4	381.583.735	394163.275	28.213

REVISIONS



ULP Surveying


Manchester Road
Topographical Land Survey

REV	DATE	REV OF	DATE	REVISION
200	8-0	1	11/04/2023	

DWG NUMBER:
23-0321

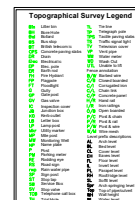

All levels relate to O.S. (Newlyn) Datum. Established using network RTK. Survey plotted on a plane grid, orientated to National Grid.

TRISE SPREADS ARE SYMBOLIC ONLY AND ARE REPRESENTATIVE OF THE THE AVERAGE SPREAD.

SURVEY STATIONS			



JLP Surveying Consultants Ltd,
Suite 45 Redway House,
King Street,
Wigan
WN2 1BT


Topographical Land Survey

SCALE	DATE	NO. OF SHEETS	SHEET	
1:200	AD	1	11.04.2023	

DRAWING NUMBER

S23-0321

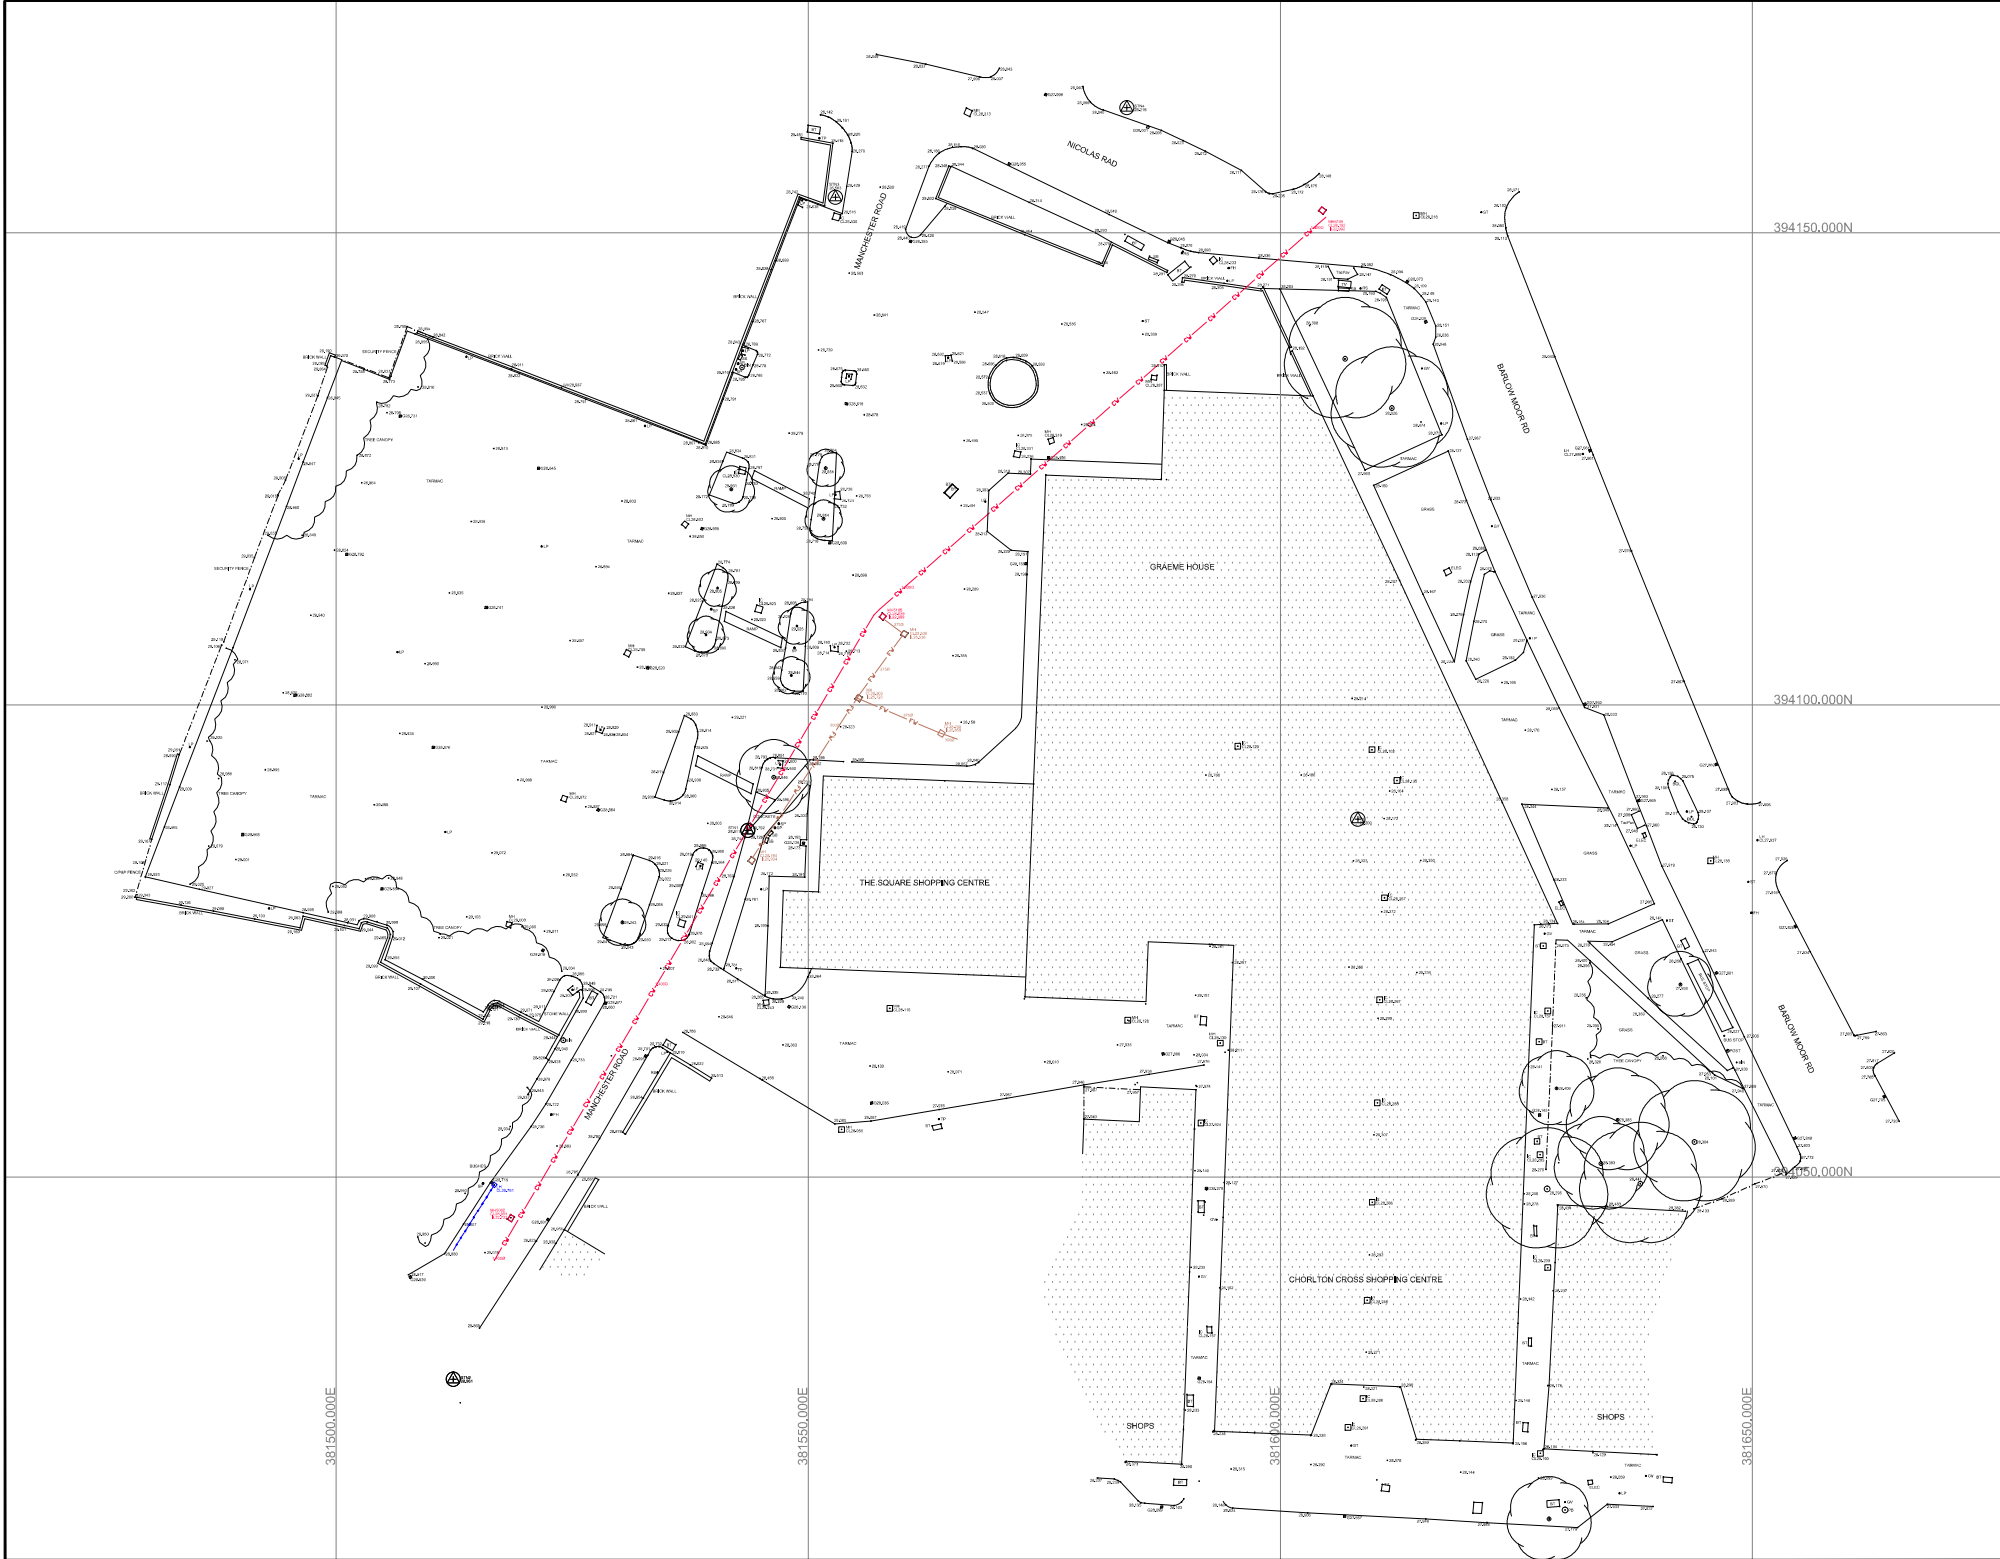

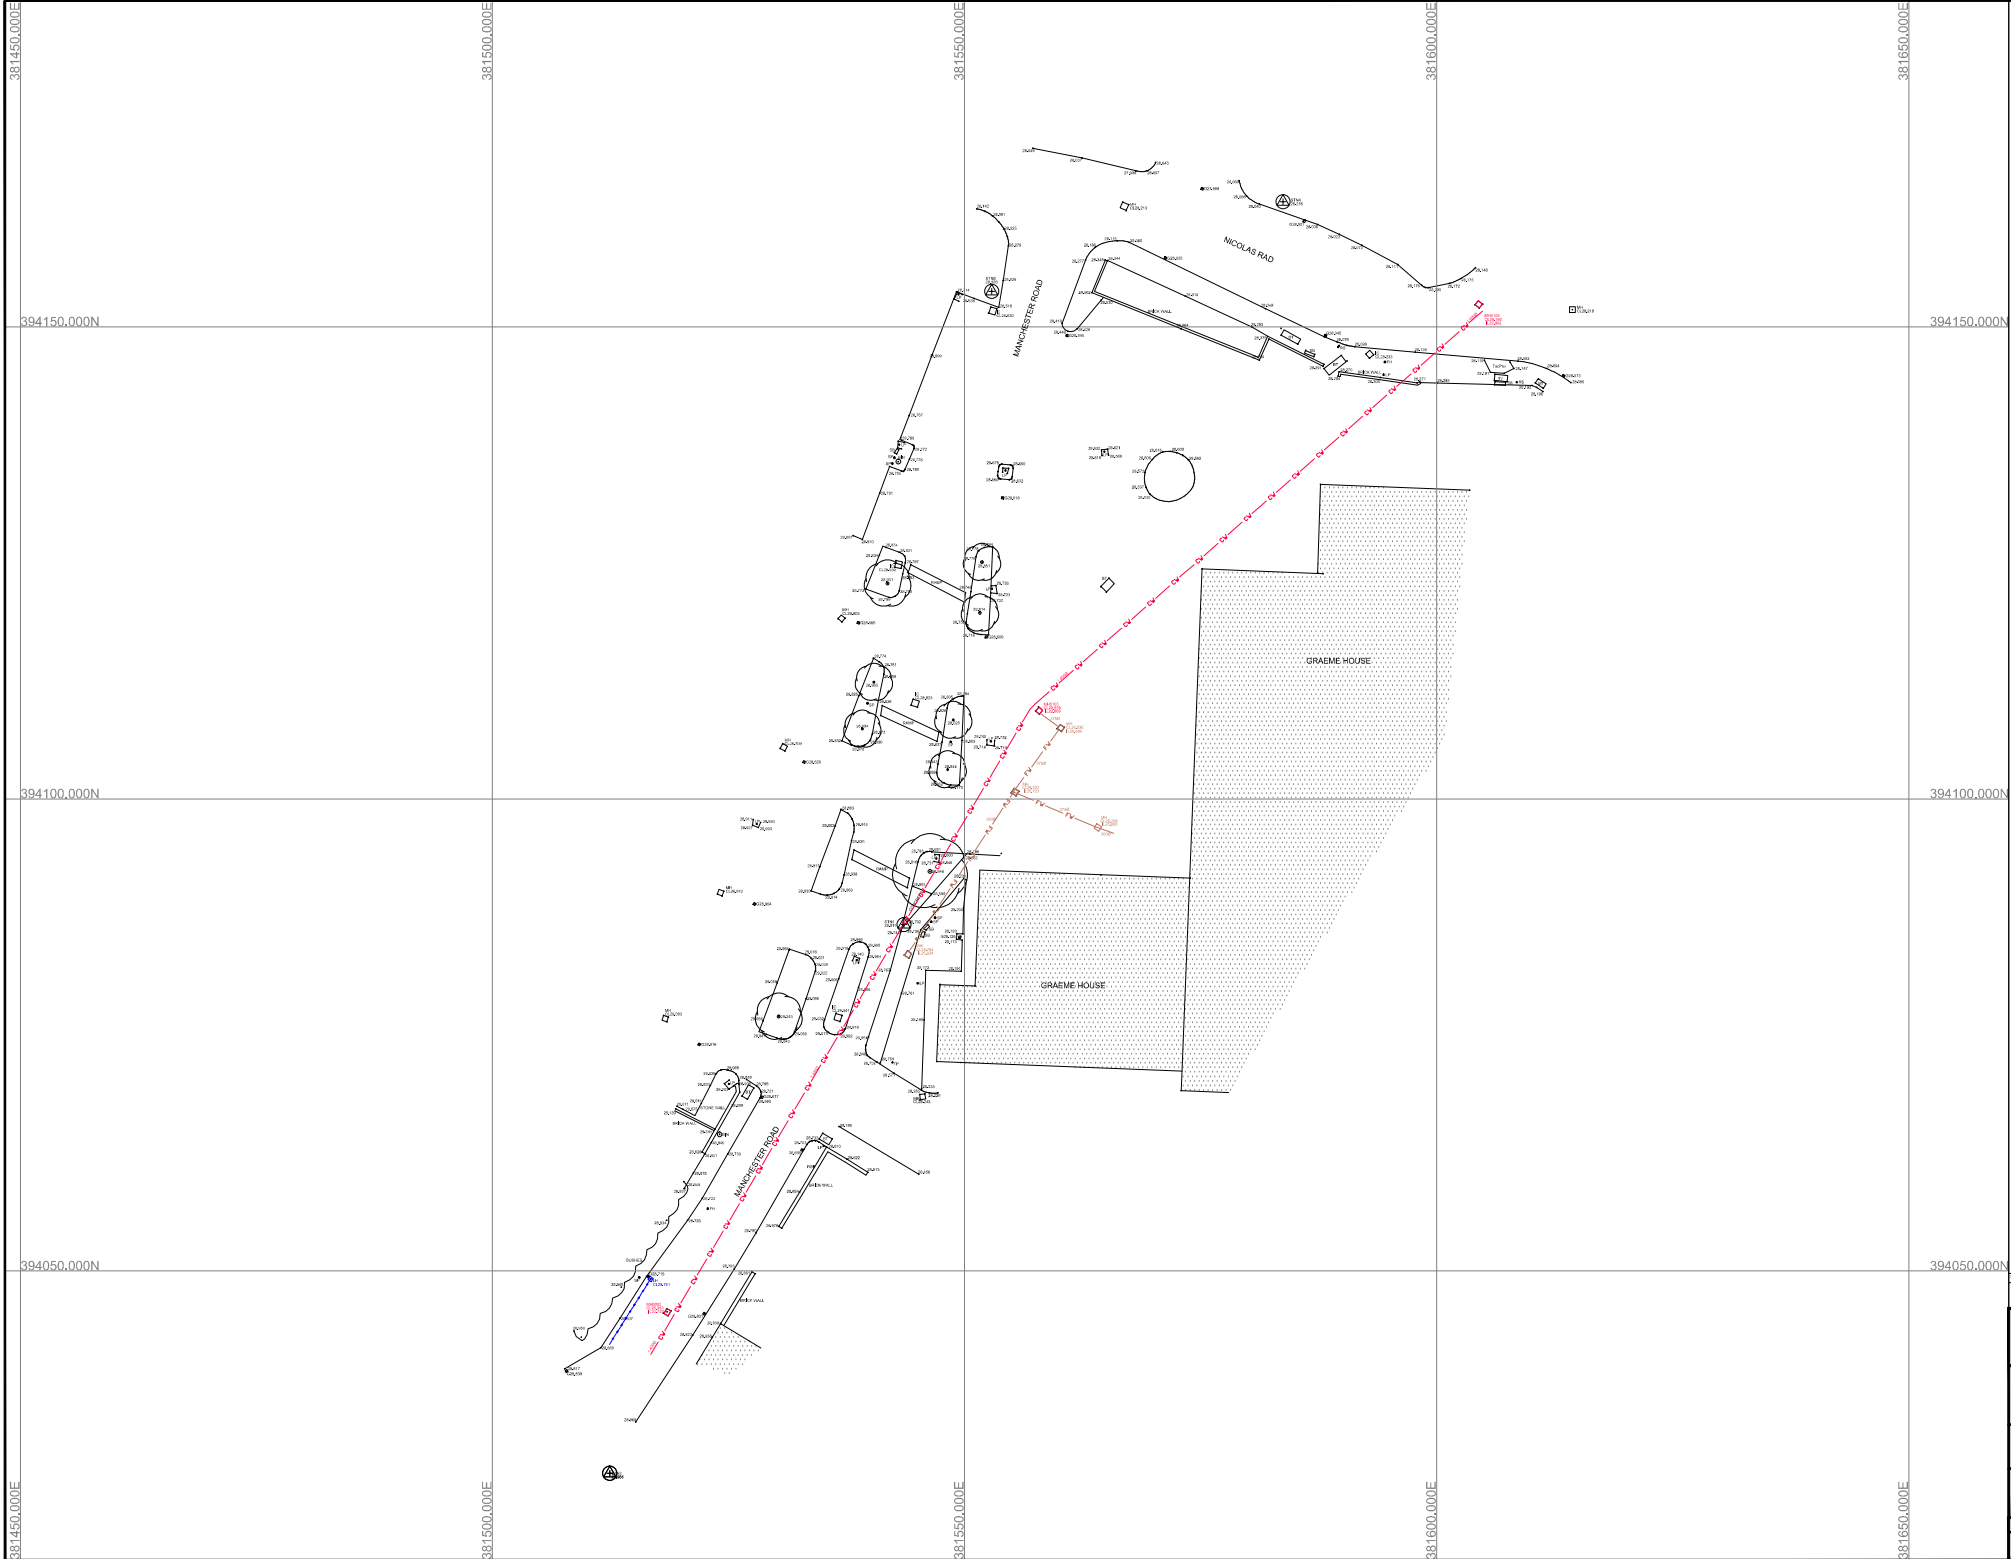[illegible]

BENCH MARK INFORMATION
All levels relate to O.S. (Newlyn) Datum. Established using network RTK. Survey plotted on a plane local grid, orientated to National Grid.

NOTES
 ONLY MANHOLES AND SERVICES VISIBLE AT
 TIME OF SURVEY SHOWN
 DRAINAGE INFORMATION MUST BE CHECKED AND
 VERIFIED WITH LOCAL AUTHORITY RECORDS
 PRIOR TO WORK COMMENCING
 Levels defining edge of carriageway are observed at
 channel (bottom of kerb). Unless otherwise stated.
 TREE SPREADS ARE SYMBOLIC ONLY AND ARE
 REPRESENTATIVE OF THE TREE AVERAGE SPREAD.
 THE CRIP LINE LAYER DENOTES THE TREES EXTREMITY

SURVEY STATIONS			
SYN1	181543.601	394086.706	28.811
SYN2	181512.416	394028.575	28.961
SYN3	381552.876	394153.780	28.583
SYN4	381583.735	394163.275	28.215

DESCRIPTION	SURVEYED	STATUS	DATE

ULP Surveying


Manchester Road
Thornton

Topographical Land Survey

200	AD	1	11.04.2023	

CONTROL NUMBER

23-0321