


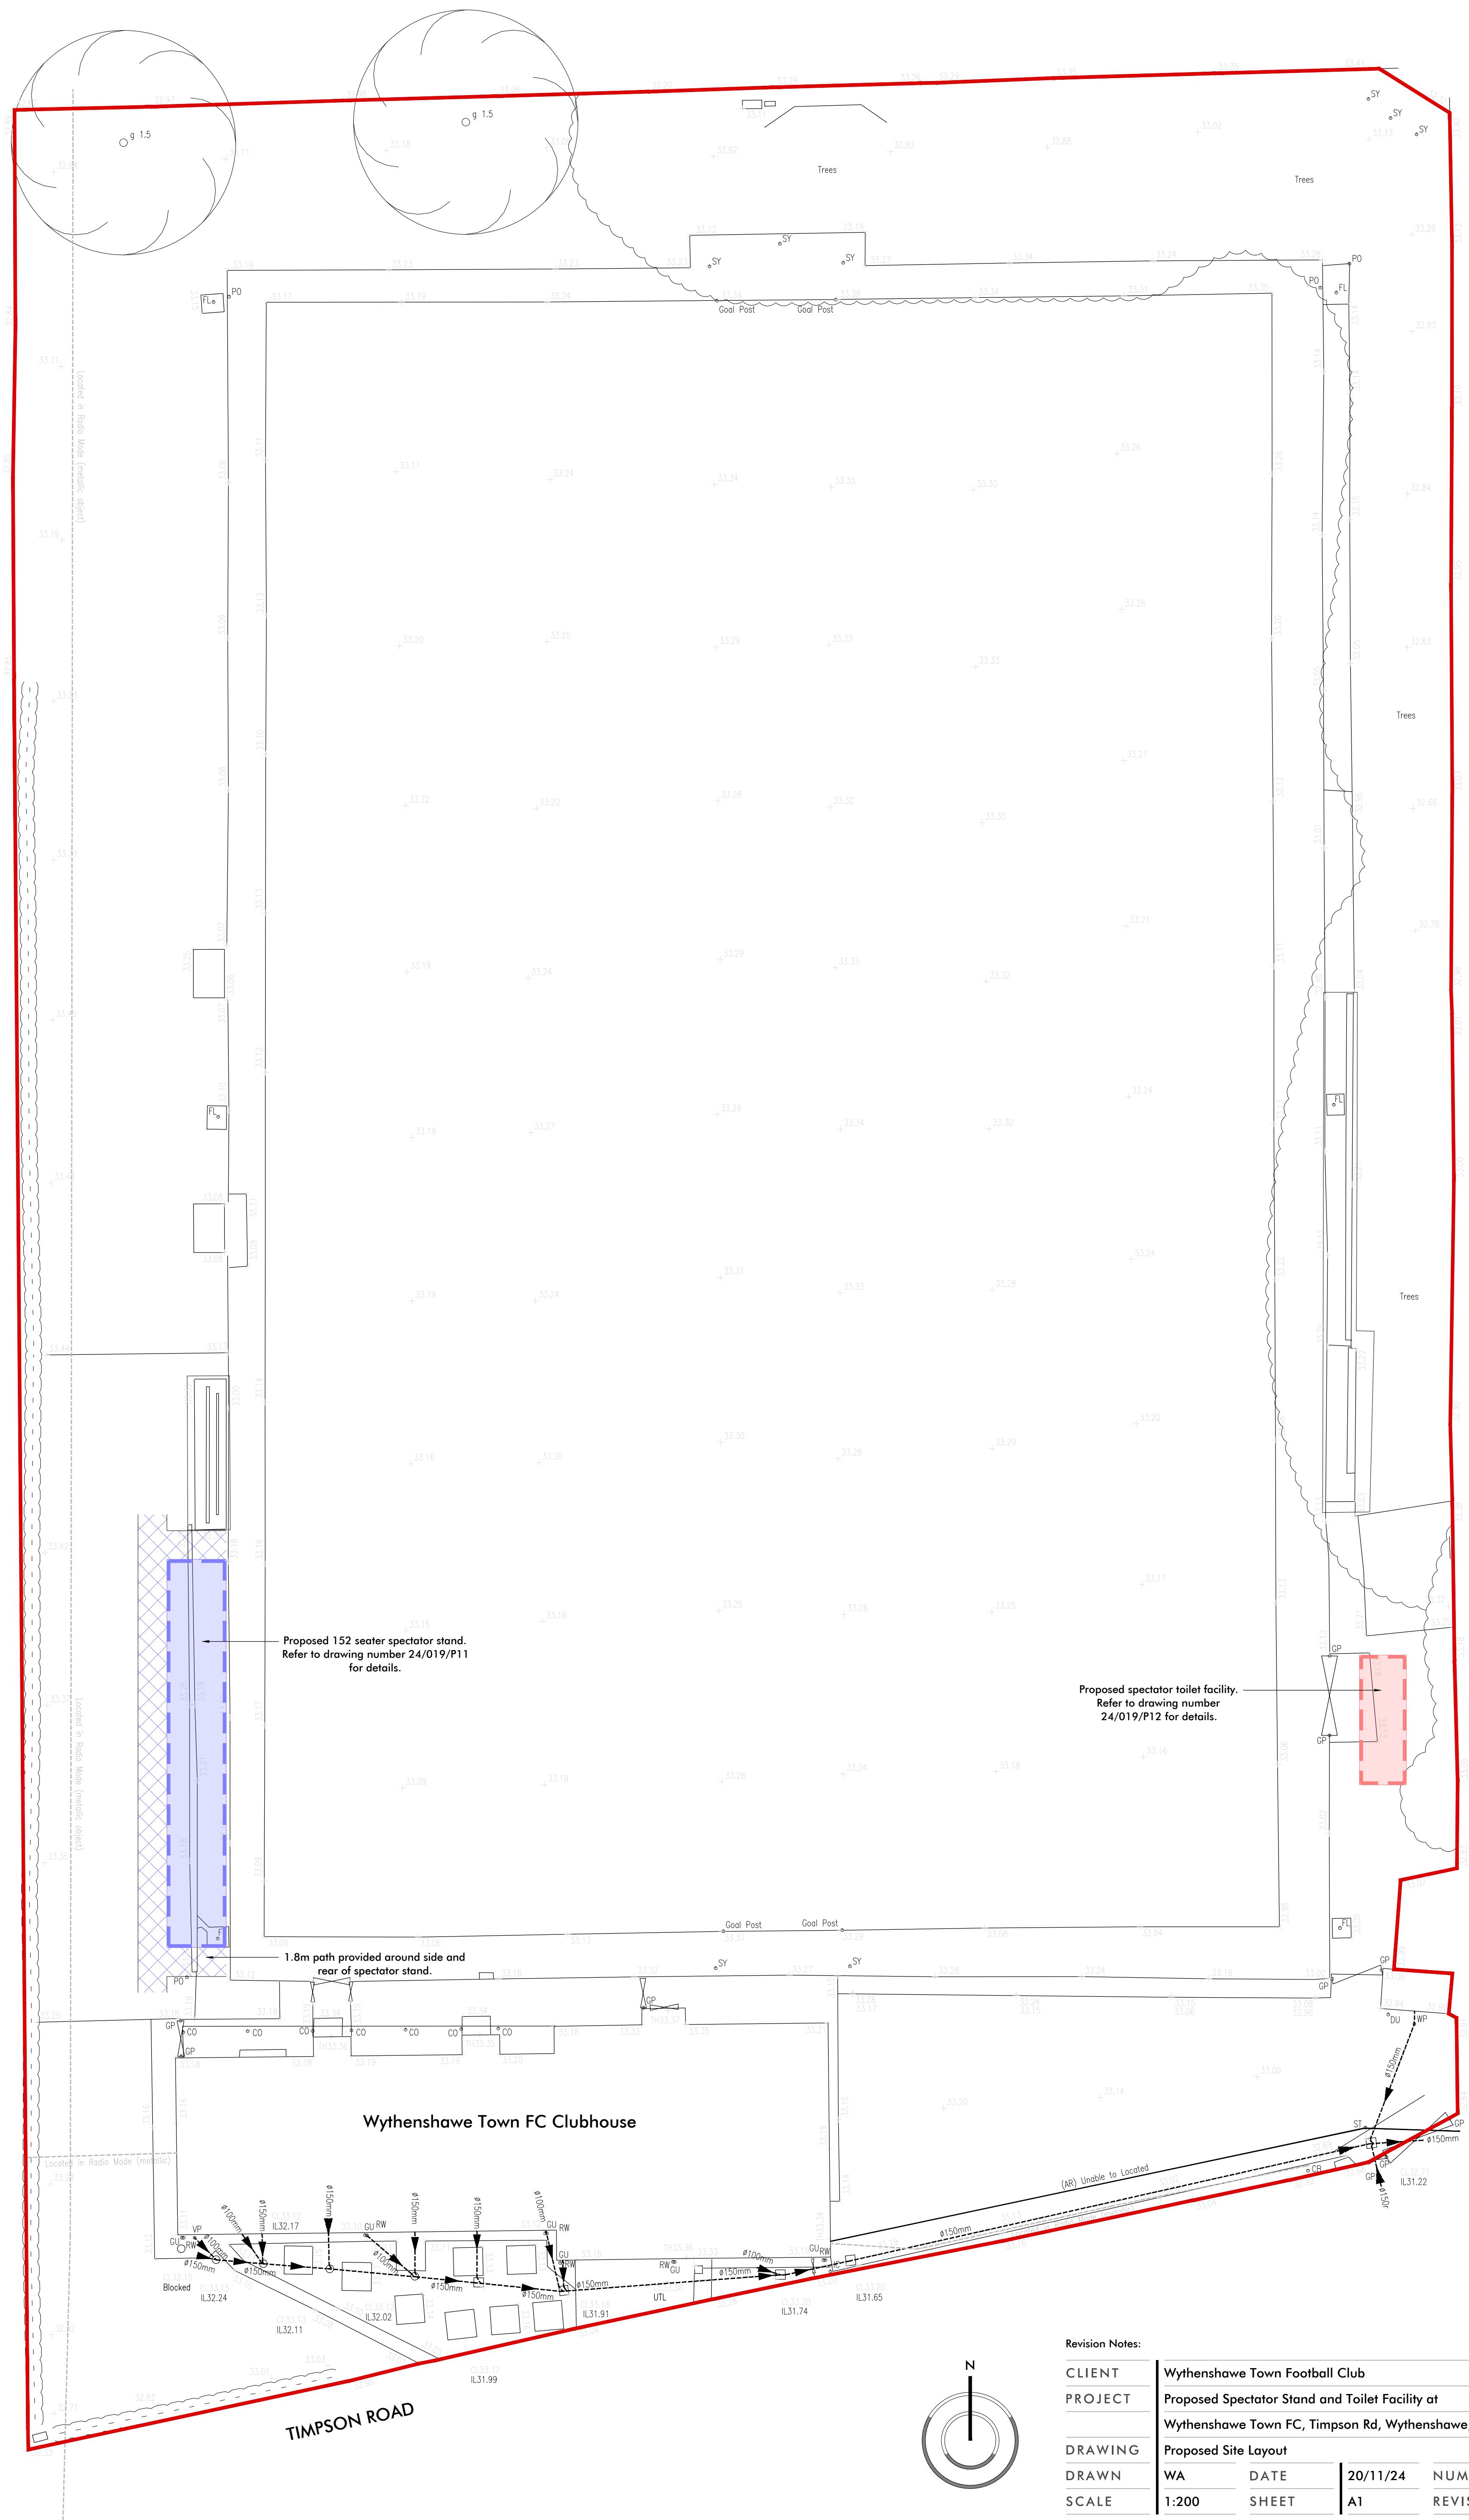

Revision Notes:					
CLIENT	Wythenshawe Town Football Club				
PROJECT	Proposed Spectator Stand and Toilet Facility at				
	Wythenshawe Town FC, Timpson Rd, Wythenshawe, Manchester, M23 9LL				
DRAWING	Proposed Site Layout				
DRAWN	WA	DATE	20/11/24	NUMBER	24/019/P10
SCALE	1:200	SHEET	A1	REVISION	-

LMP ARCHITECTS

213 Preston Road, Whittle-le-Woods, Chorley, Lancashire, PR6 7PS
Telephone: 01257 261555 | Website: www.lmparchitects.co.uk
Trading name of Lawson Margerison Practice Ltd. Registered in England and Wales No. 5597973 ©